




SIDE ELEVATIONS

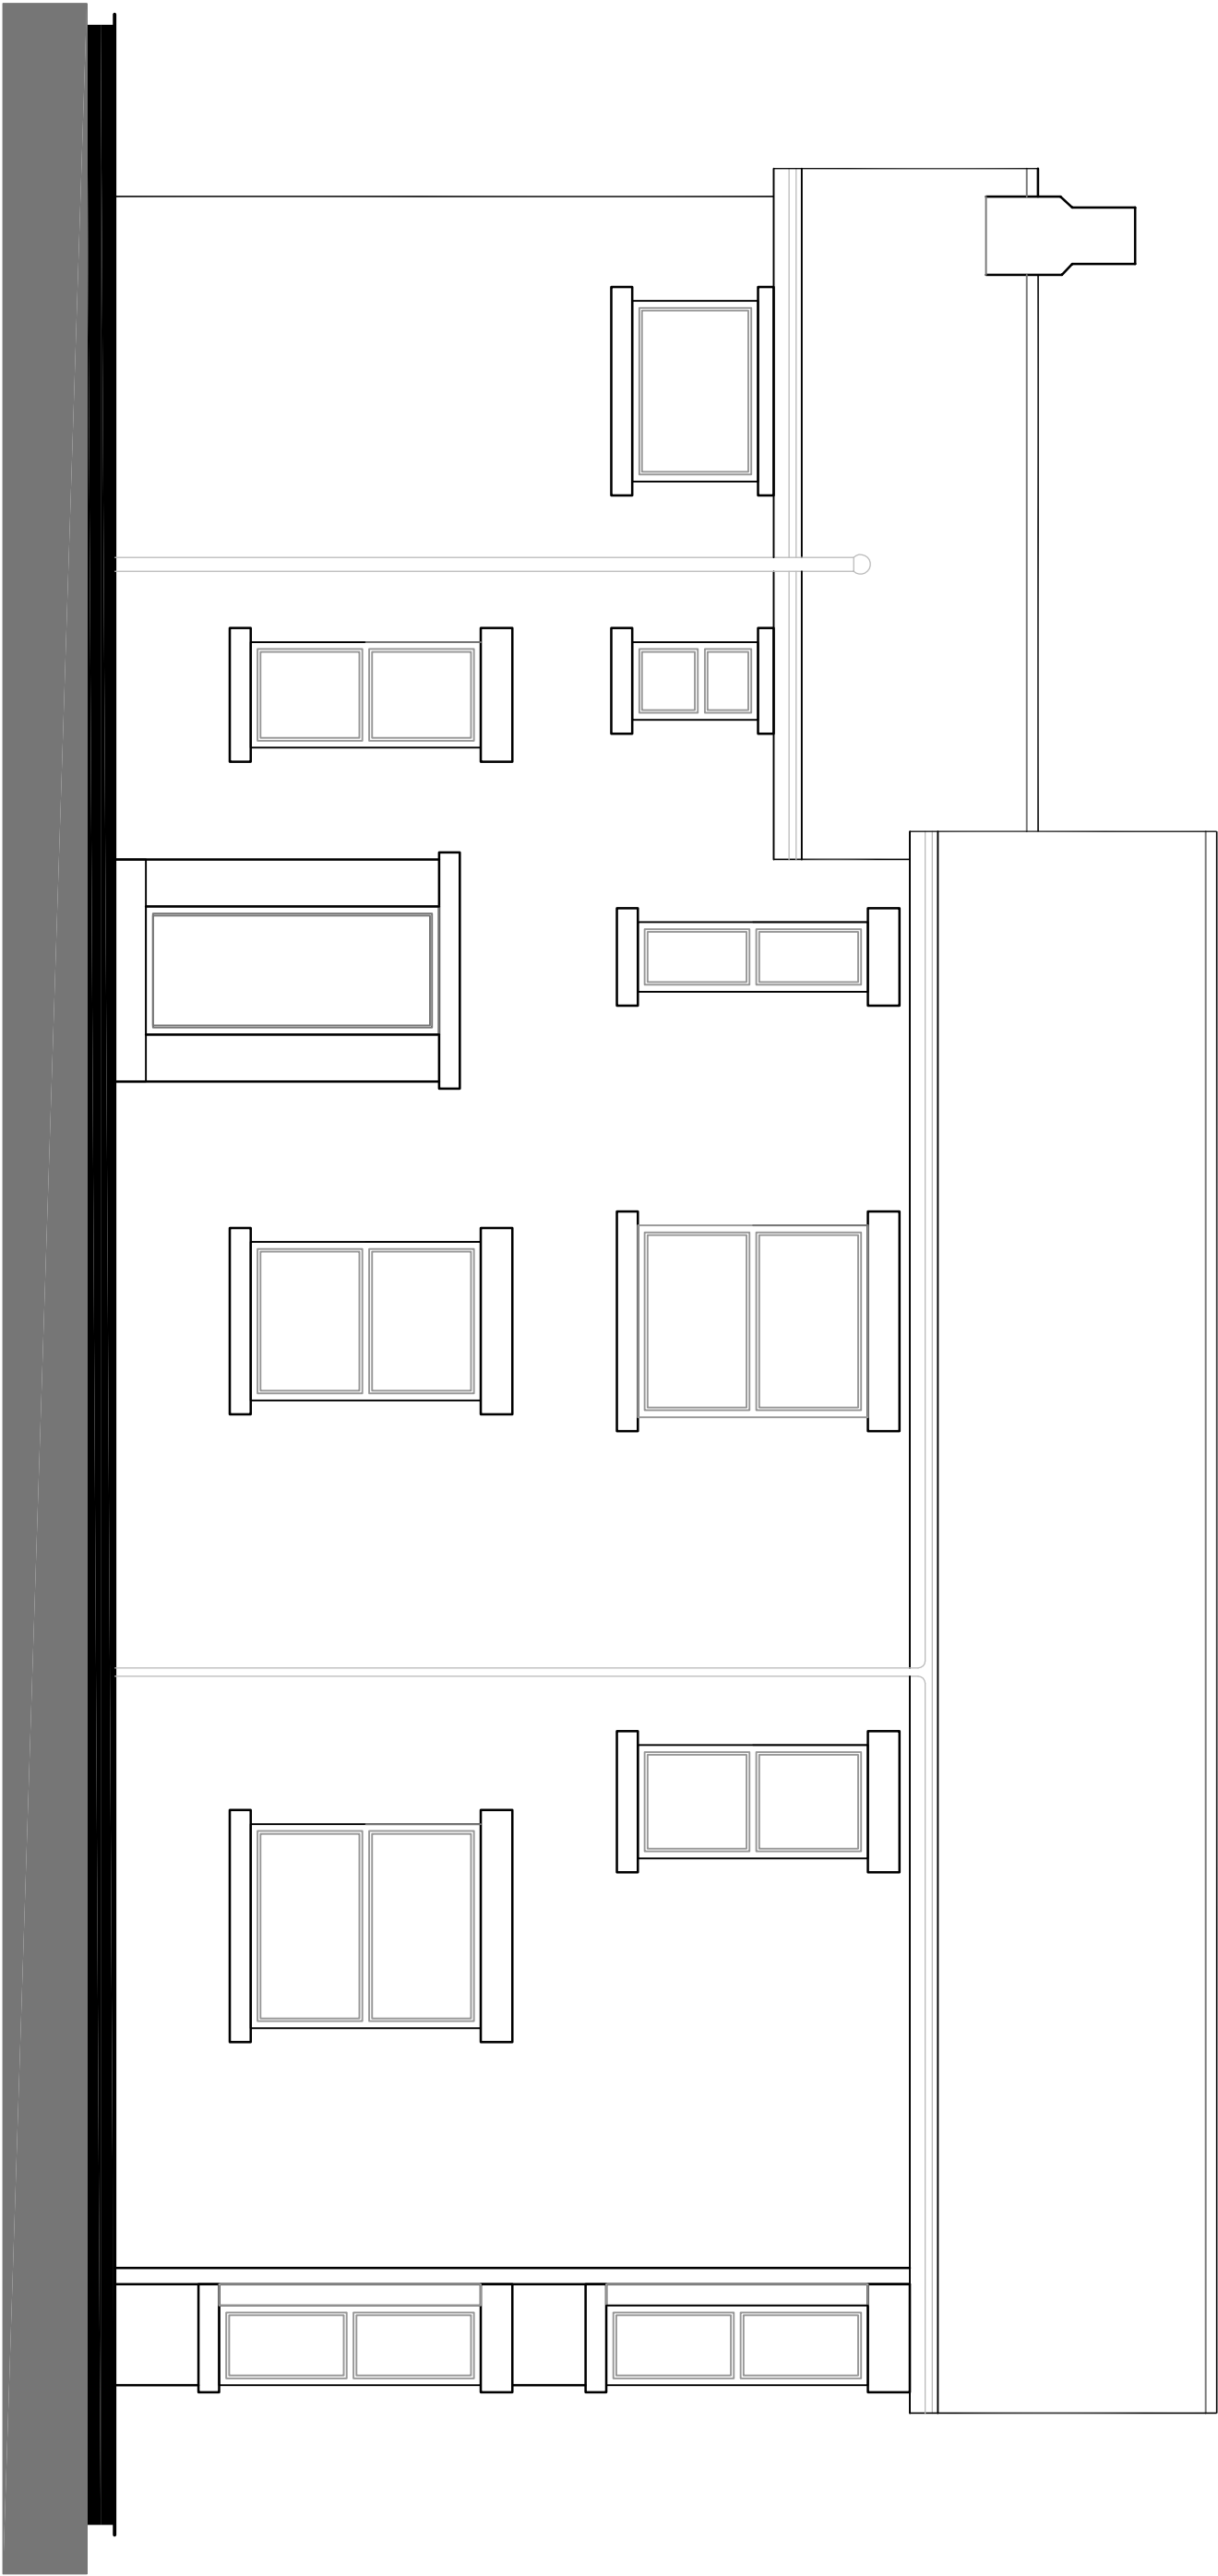


west facing - unaltered

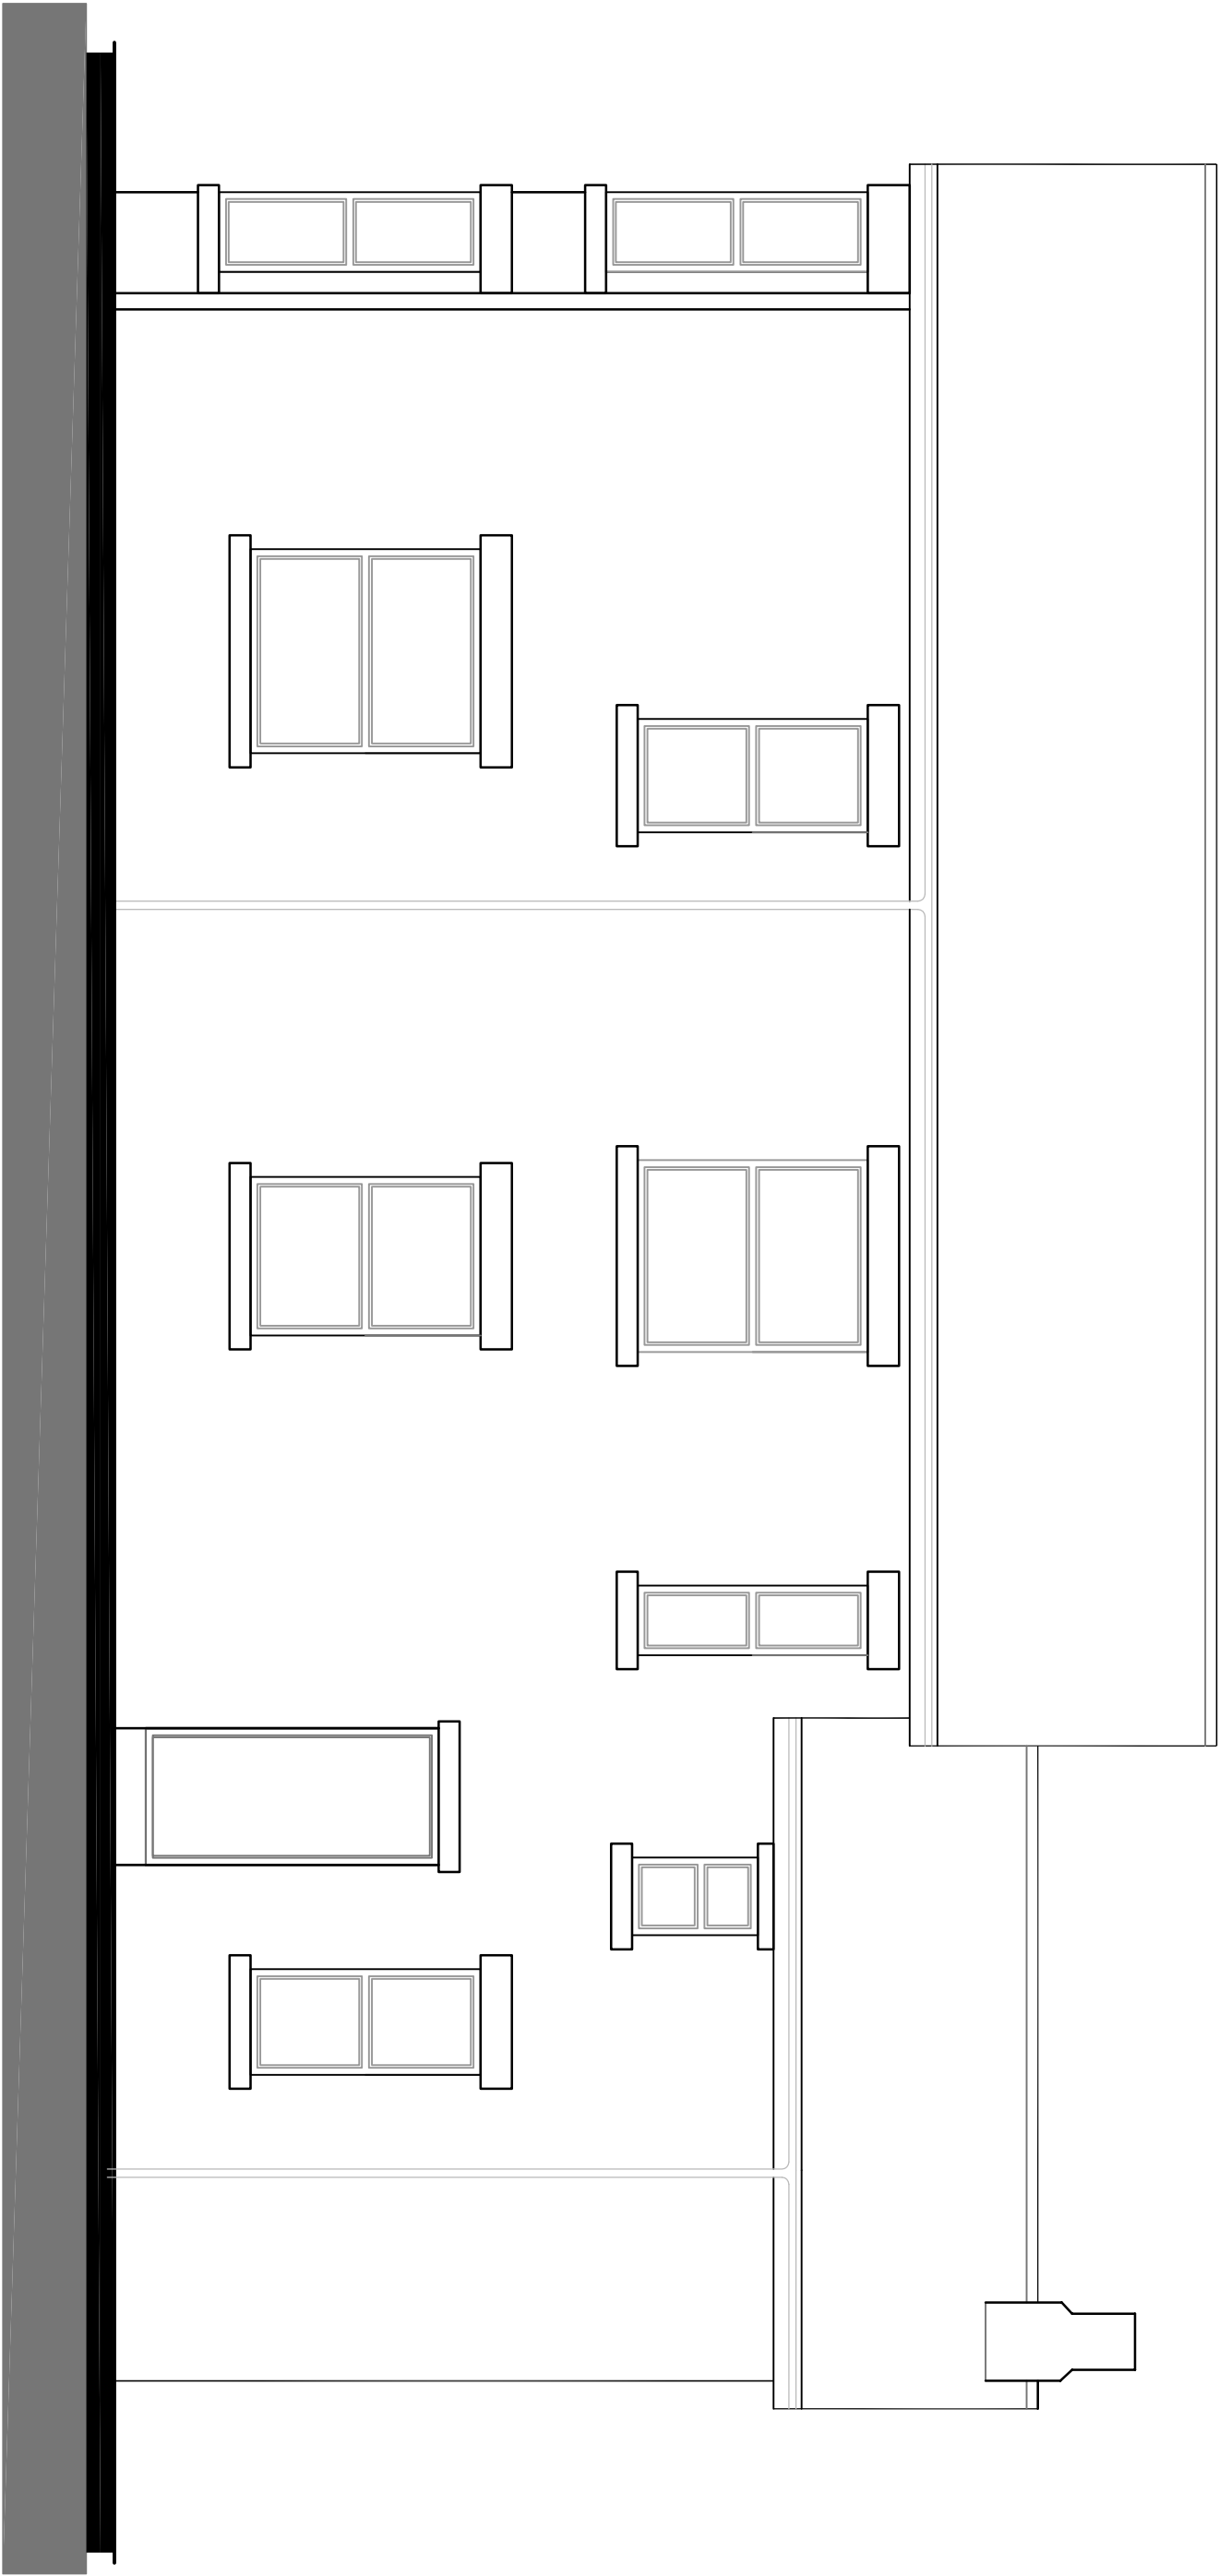

east facing - unaltered

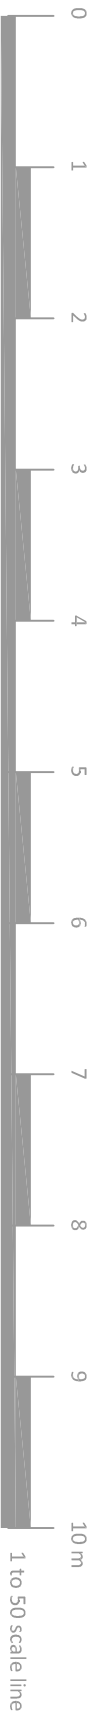

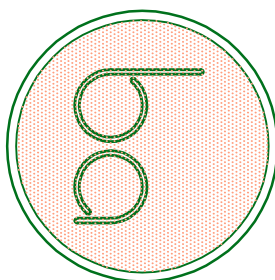BA Property Consultants Ltd. First Floor 132 Market Street Hyde, Cheshire SK14 1EX tel: 0161 351 9177 fax: 0161 351 9986 web: www.bapropertyconsultants.co.uk			
site 'FAIRHOME' 1 & 3 FAIRY ROAD WREXHAM LL13 7PR FOR PRIORY GROUP			
project SIDE ELEVATION			
date FEB24	rev.	scale 1to50 on A1 1to100 on A3	