



▼ E-05

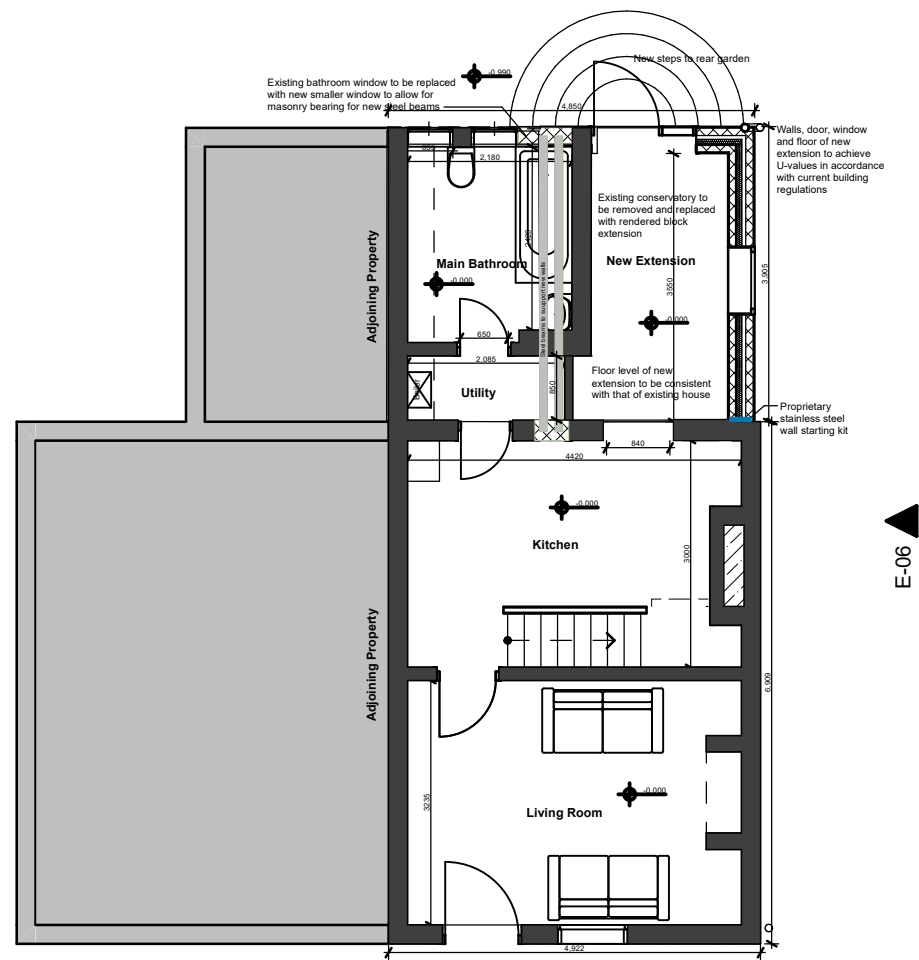

▲ E-06

GF-Ground Floor (internal)
1:100

▼ E-05

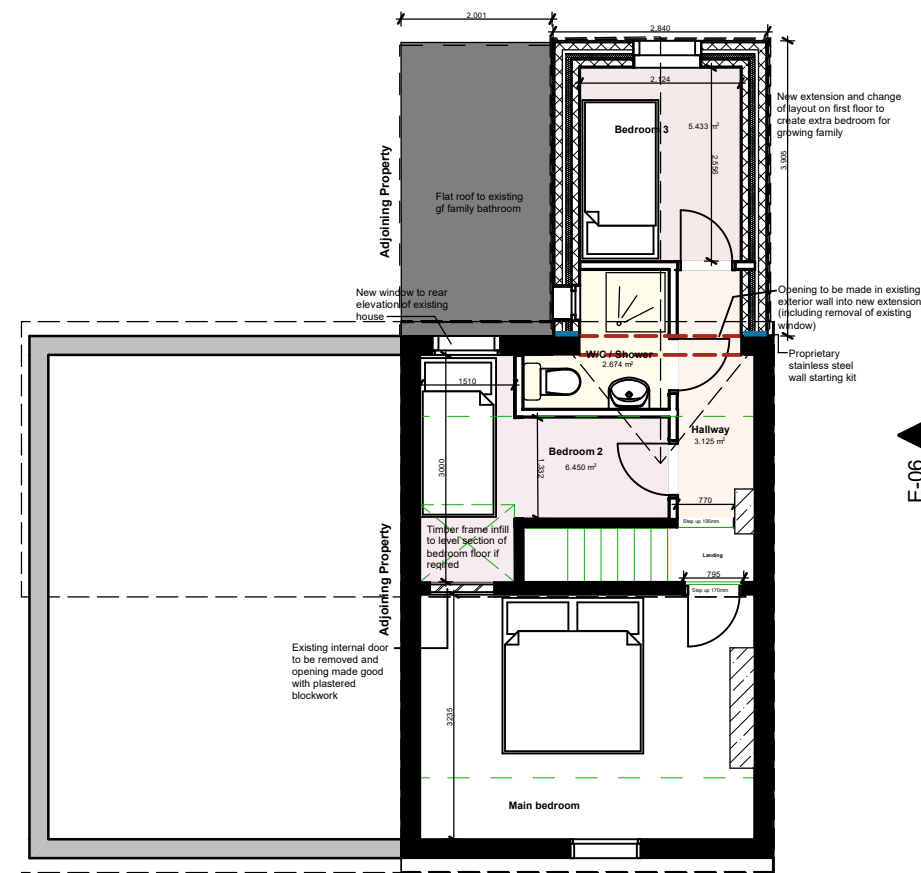

▲ E-06

First Floor
1:100

Client Emma and Steve Jones	
Project Address 9 Tower Hill Acrefair LL14 3ST	
Project Number 23_01	Drawing Scale 1:100 @ A3
Drawing Title Floorplans - Proposed	
Drawing Number 23_01-Z-P-01/01-SK2	