
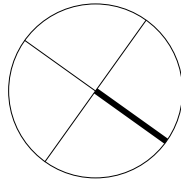


Sunnyridge Avenue

Level 0
1 : 25

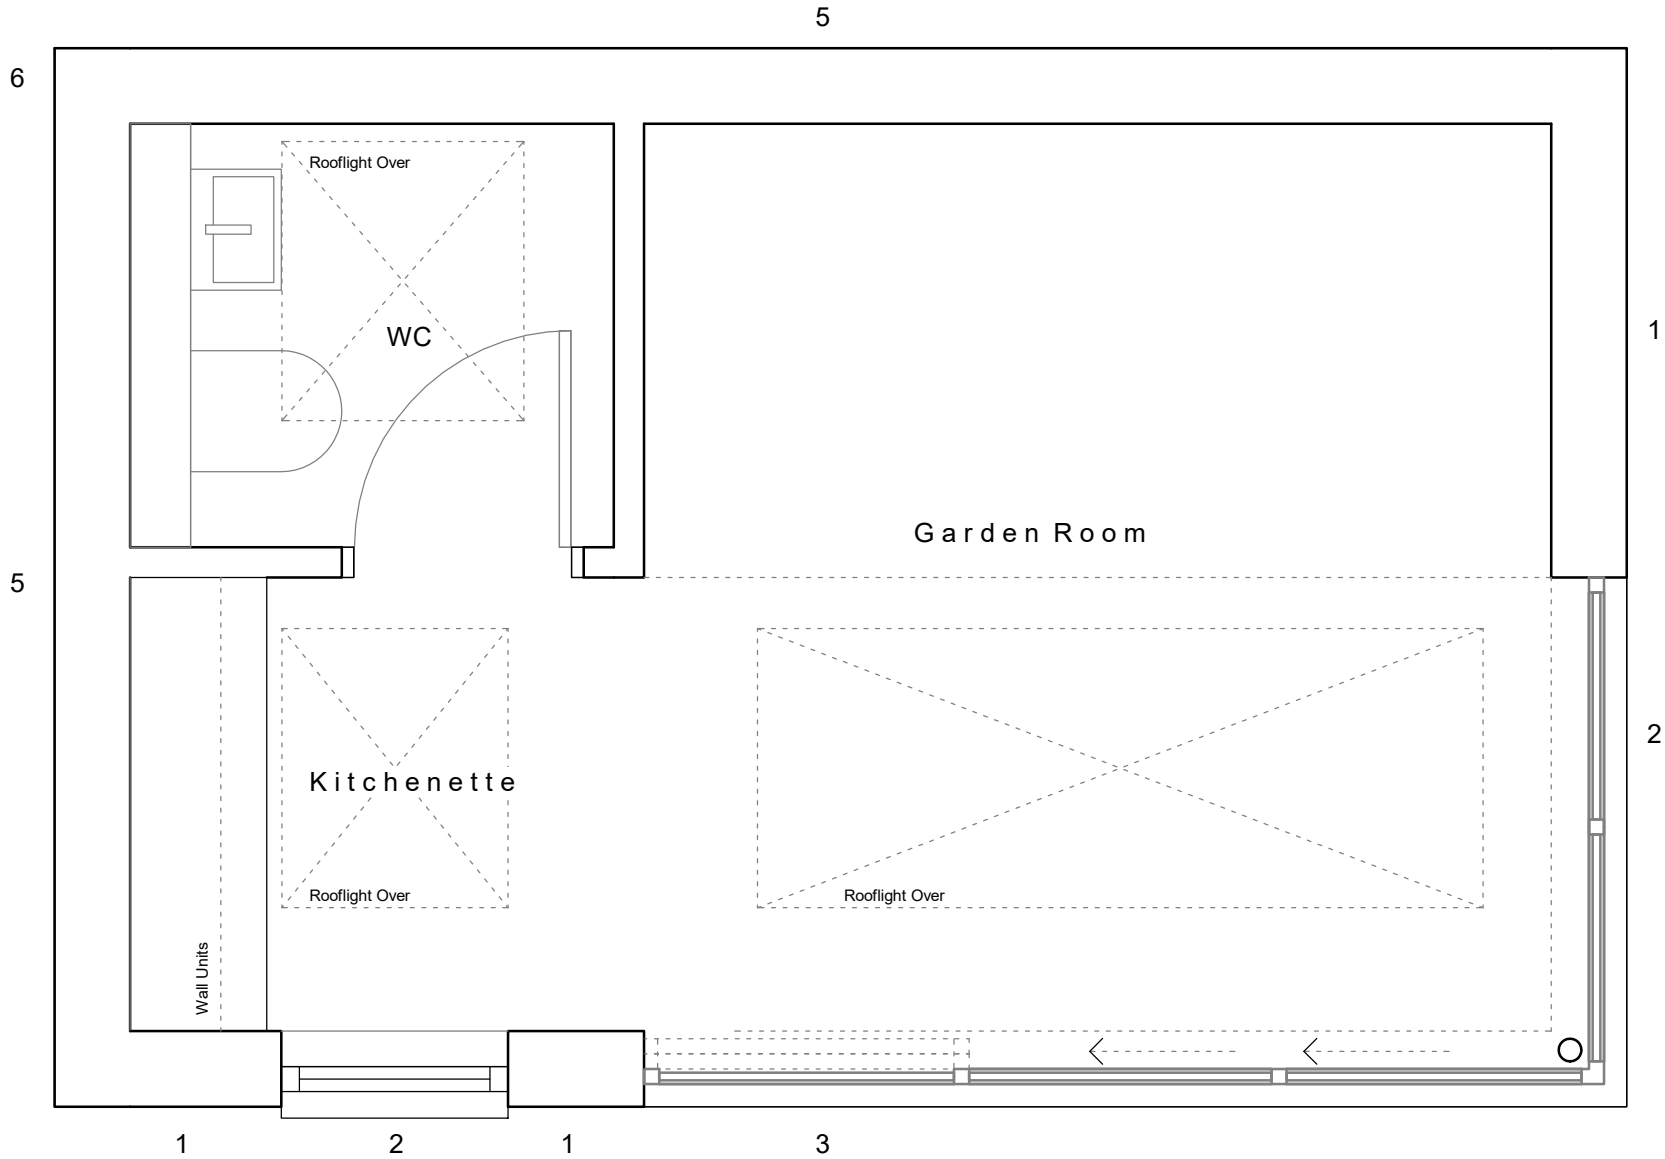

Key

- 1. Mixed Blend Of Clay Roof Tiles To Match Existing House
- 2. PvcU or Aluminium Window
- 3. PvcU or Aluminium Doors
- 4. Rooflight
- 5. PvcU Cladding
- 6. Bird Box (RSPB Apex Classic Nestbox)

Rev	Status	Date
1	Planning Issue	18/02/2024
2	Bird Box Added	07/04/2024



Job/Drawing No		Revision
100		2
LL12		Status
GA Plan - Level 00		
Scale 1 : 25@A3	Drawn RJ/LS	Project no LL12
Date 18/02/2024	Checked RJ/LS	
Do not scale All dimensions to be checked on site		