



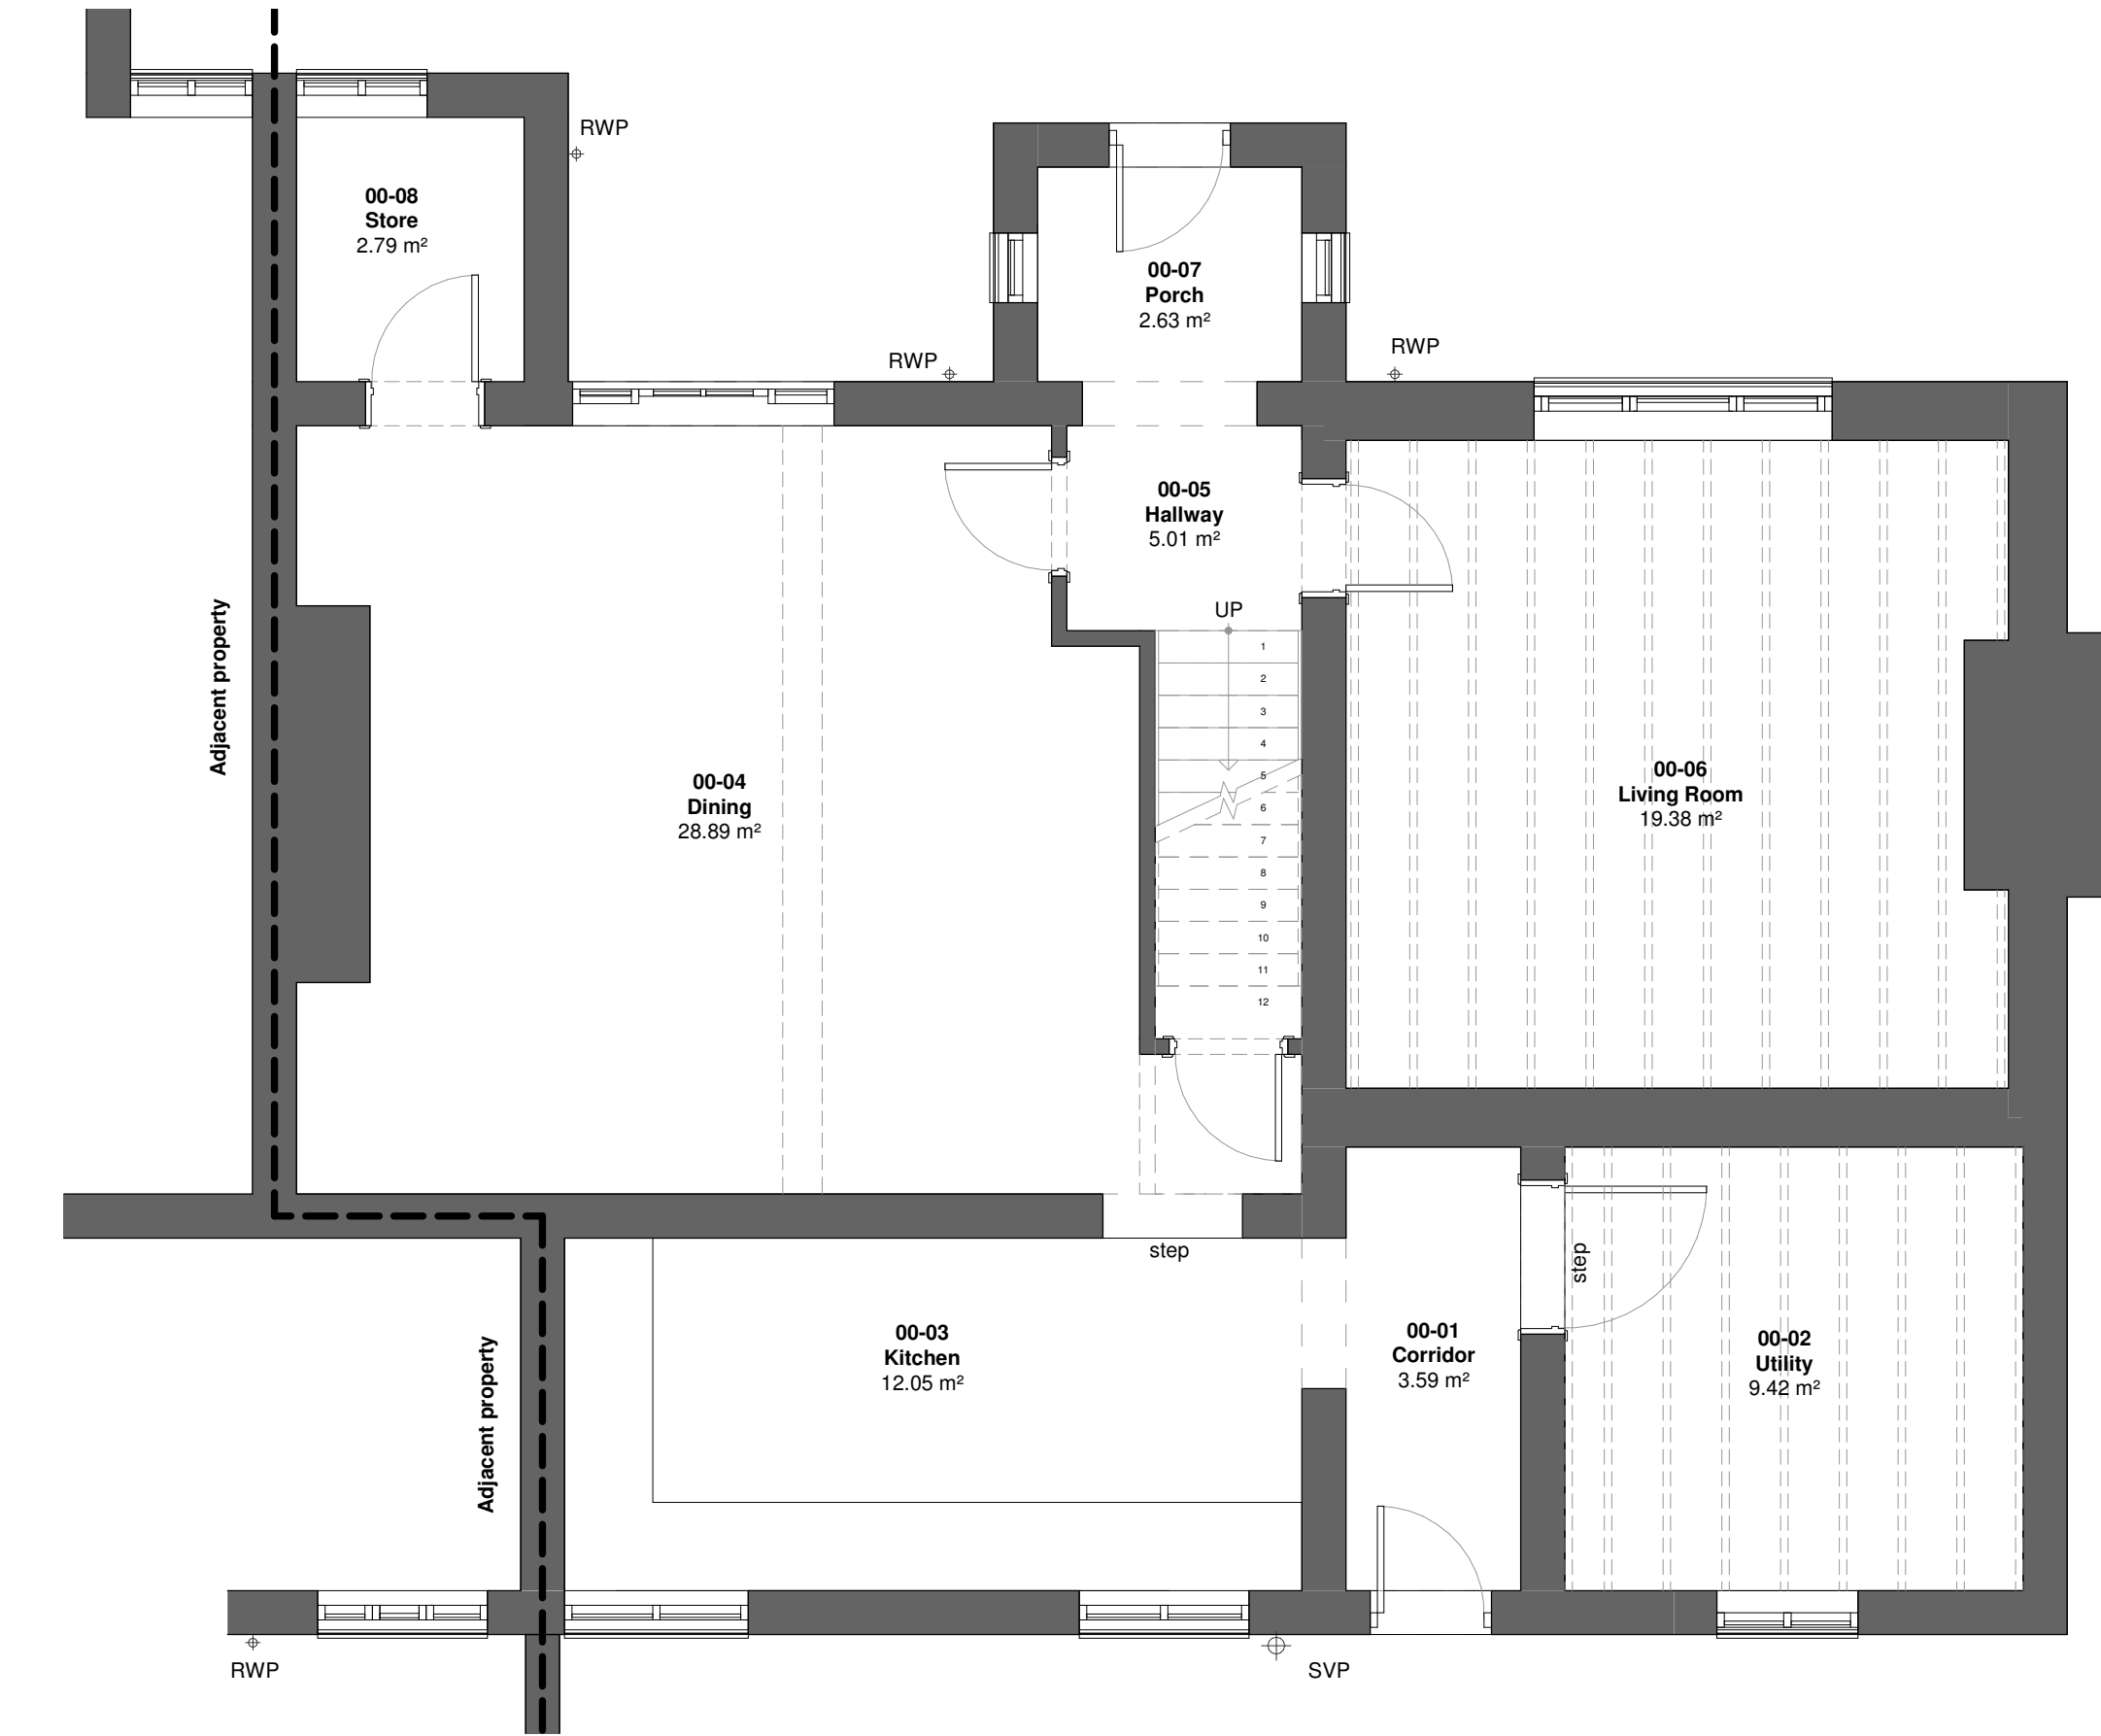


01 GA Plans Existing Ground Floor

Scale: 1 : 50

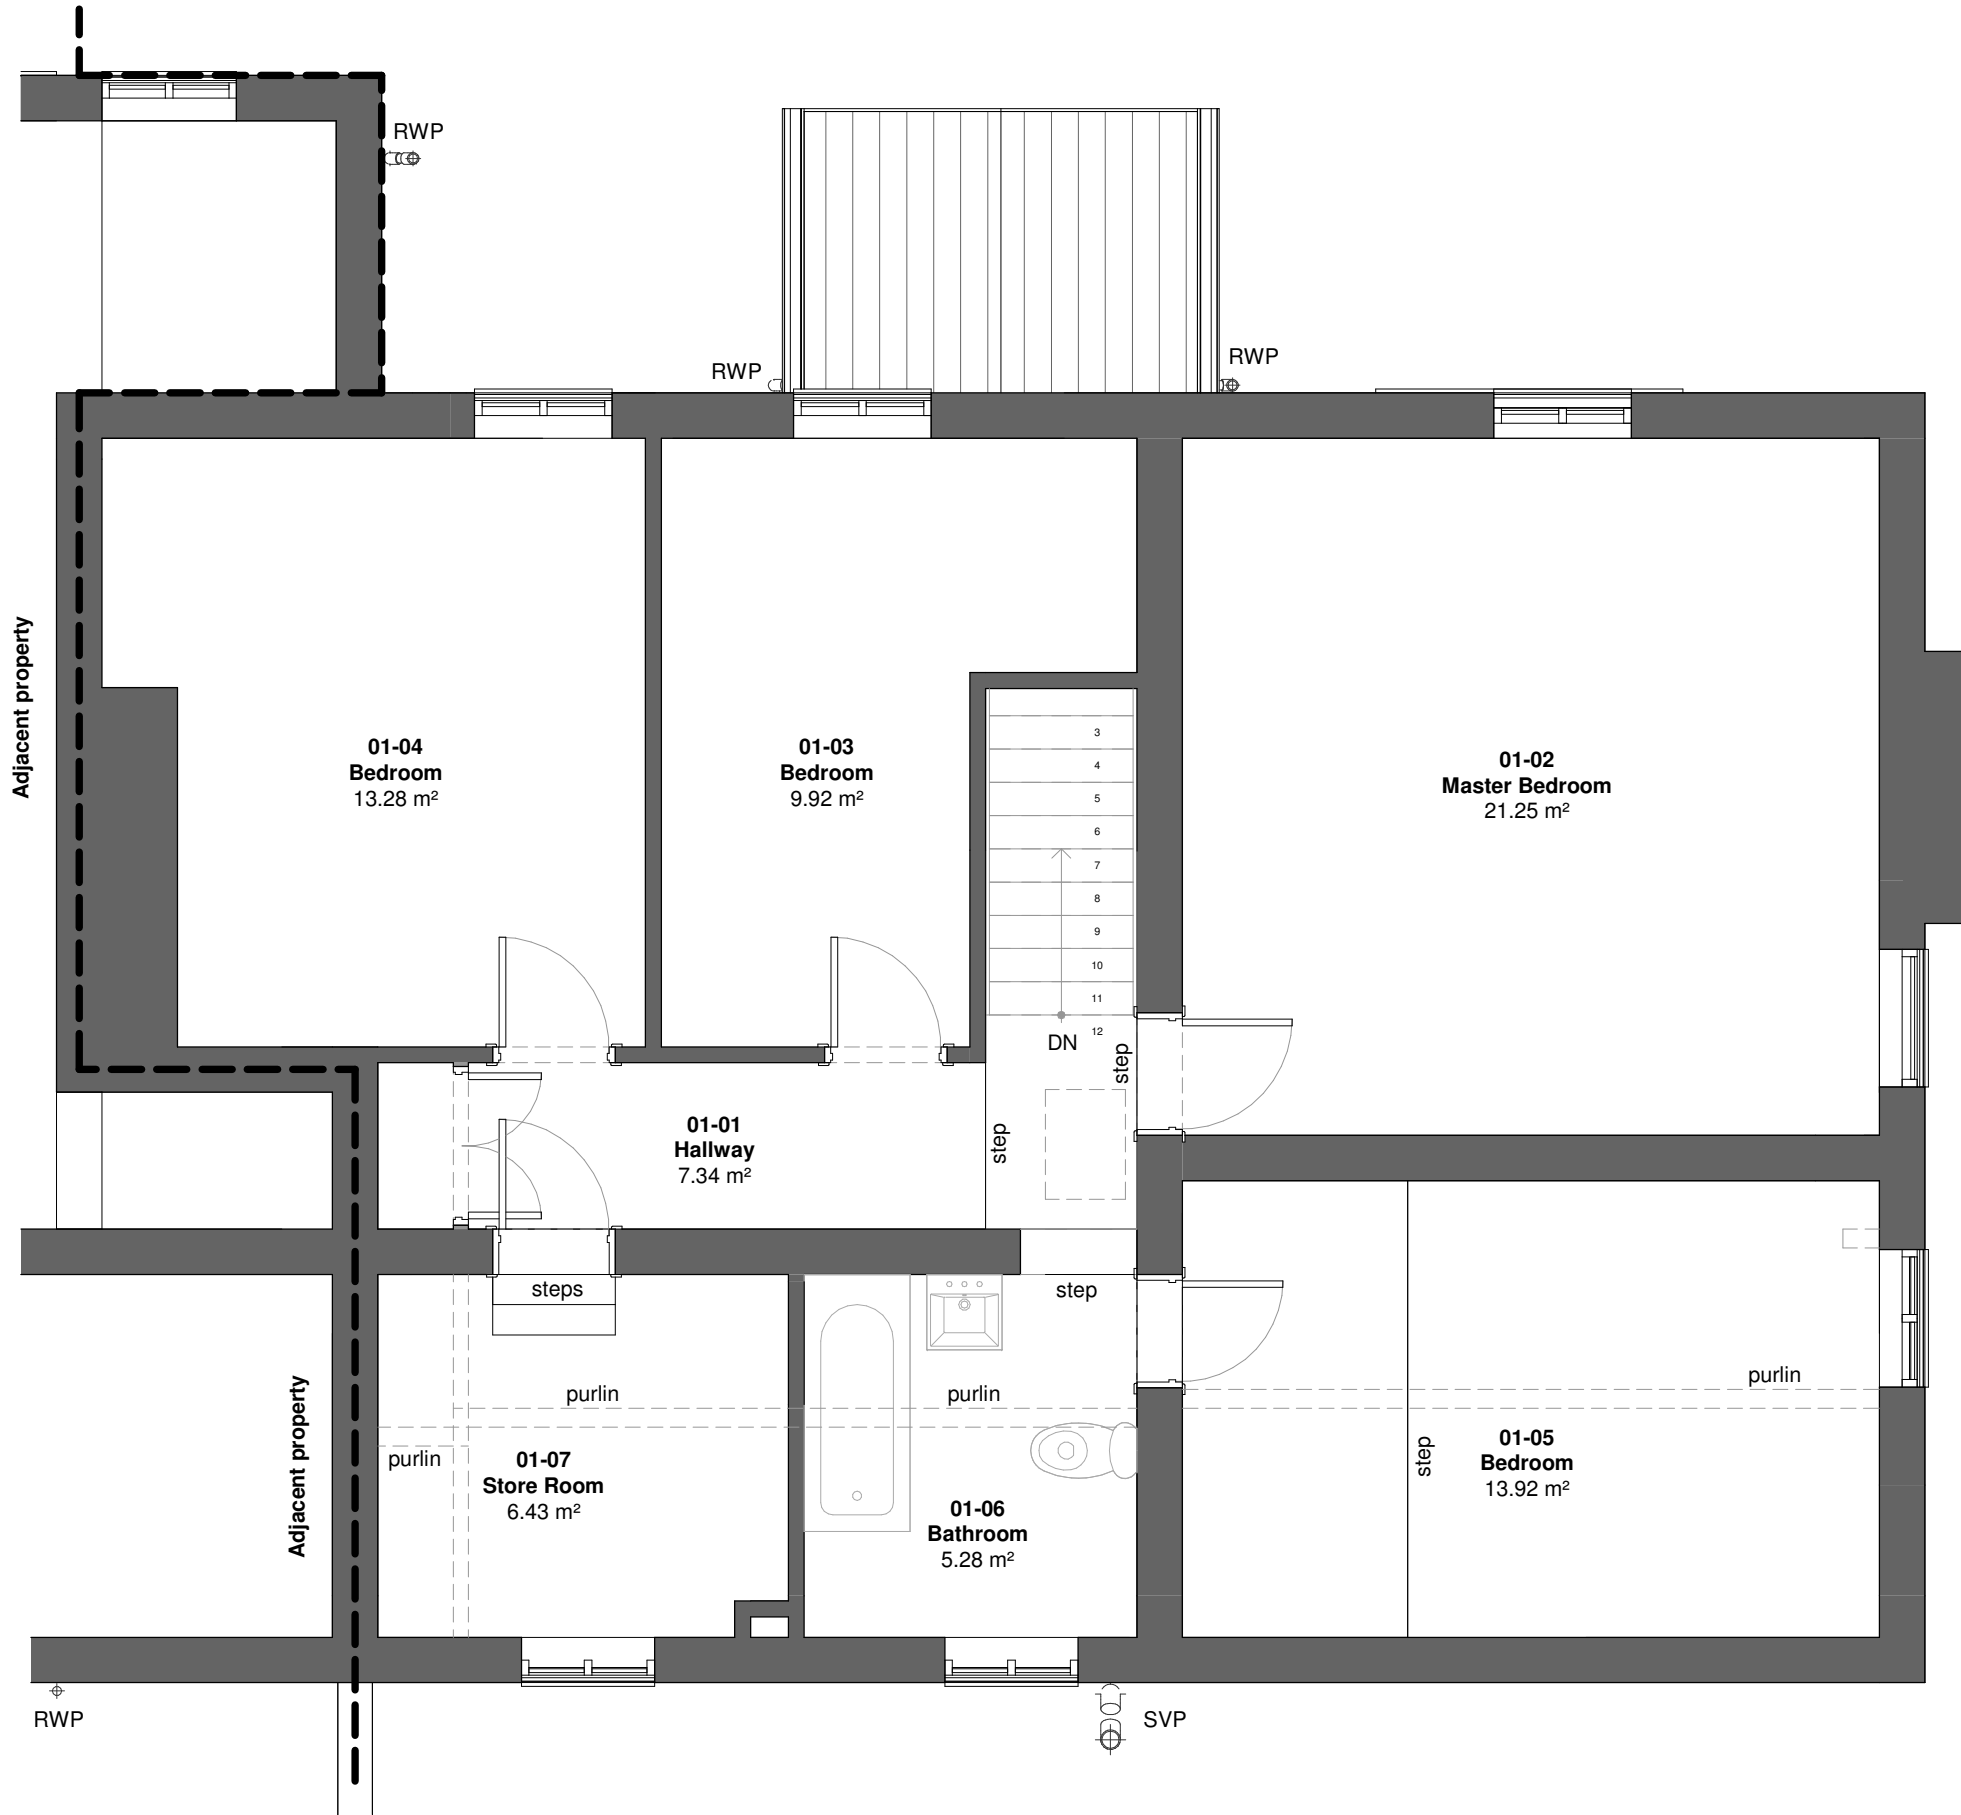

02 GA Plans Existing First Floor

Scale: 1 : 50

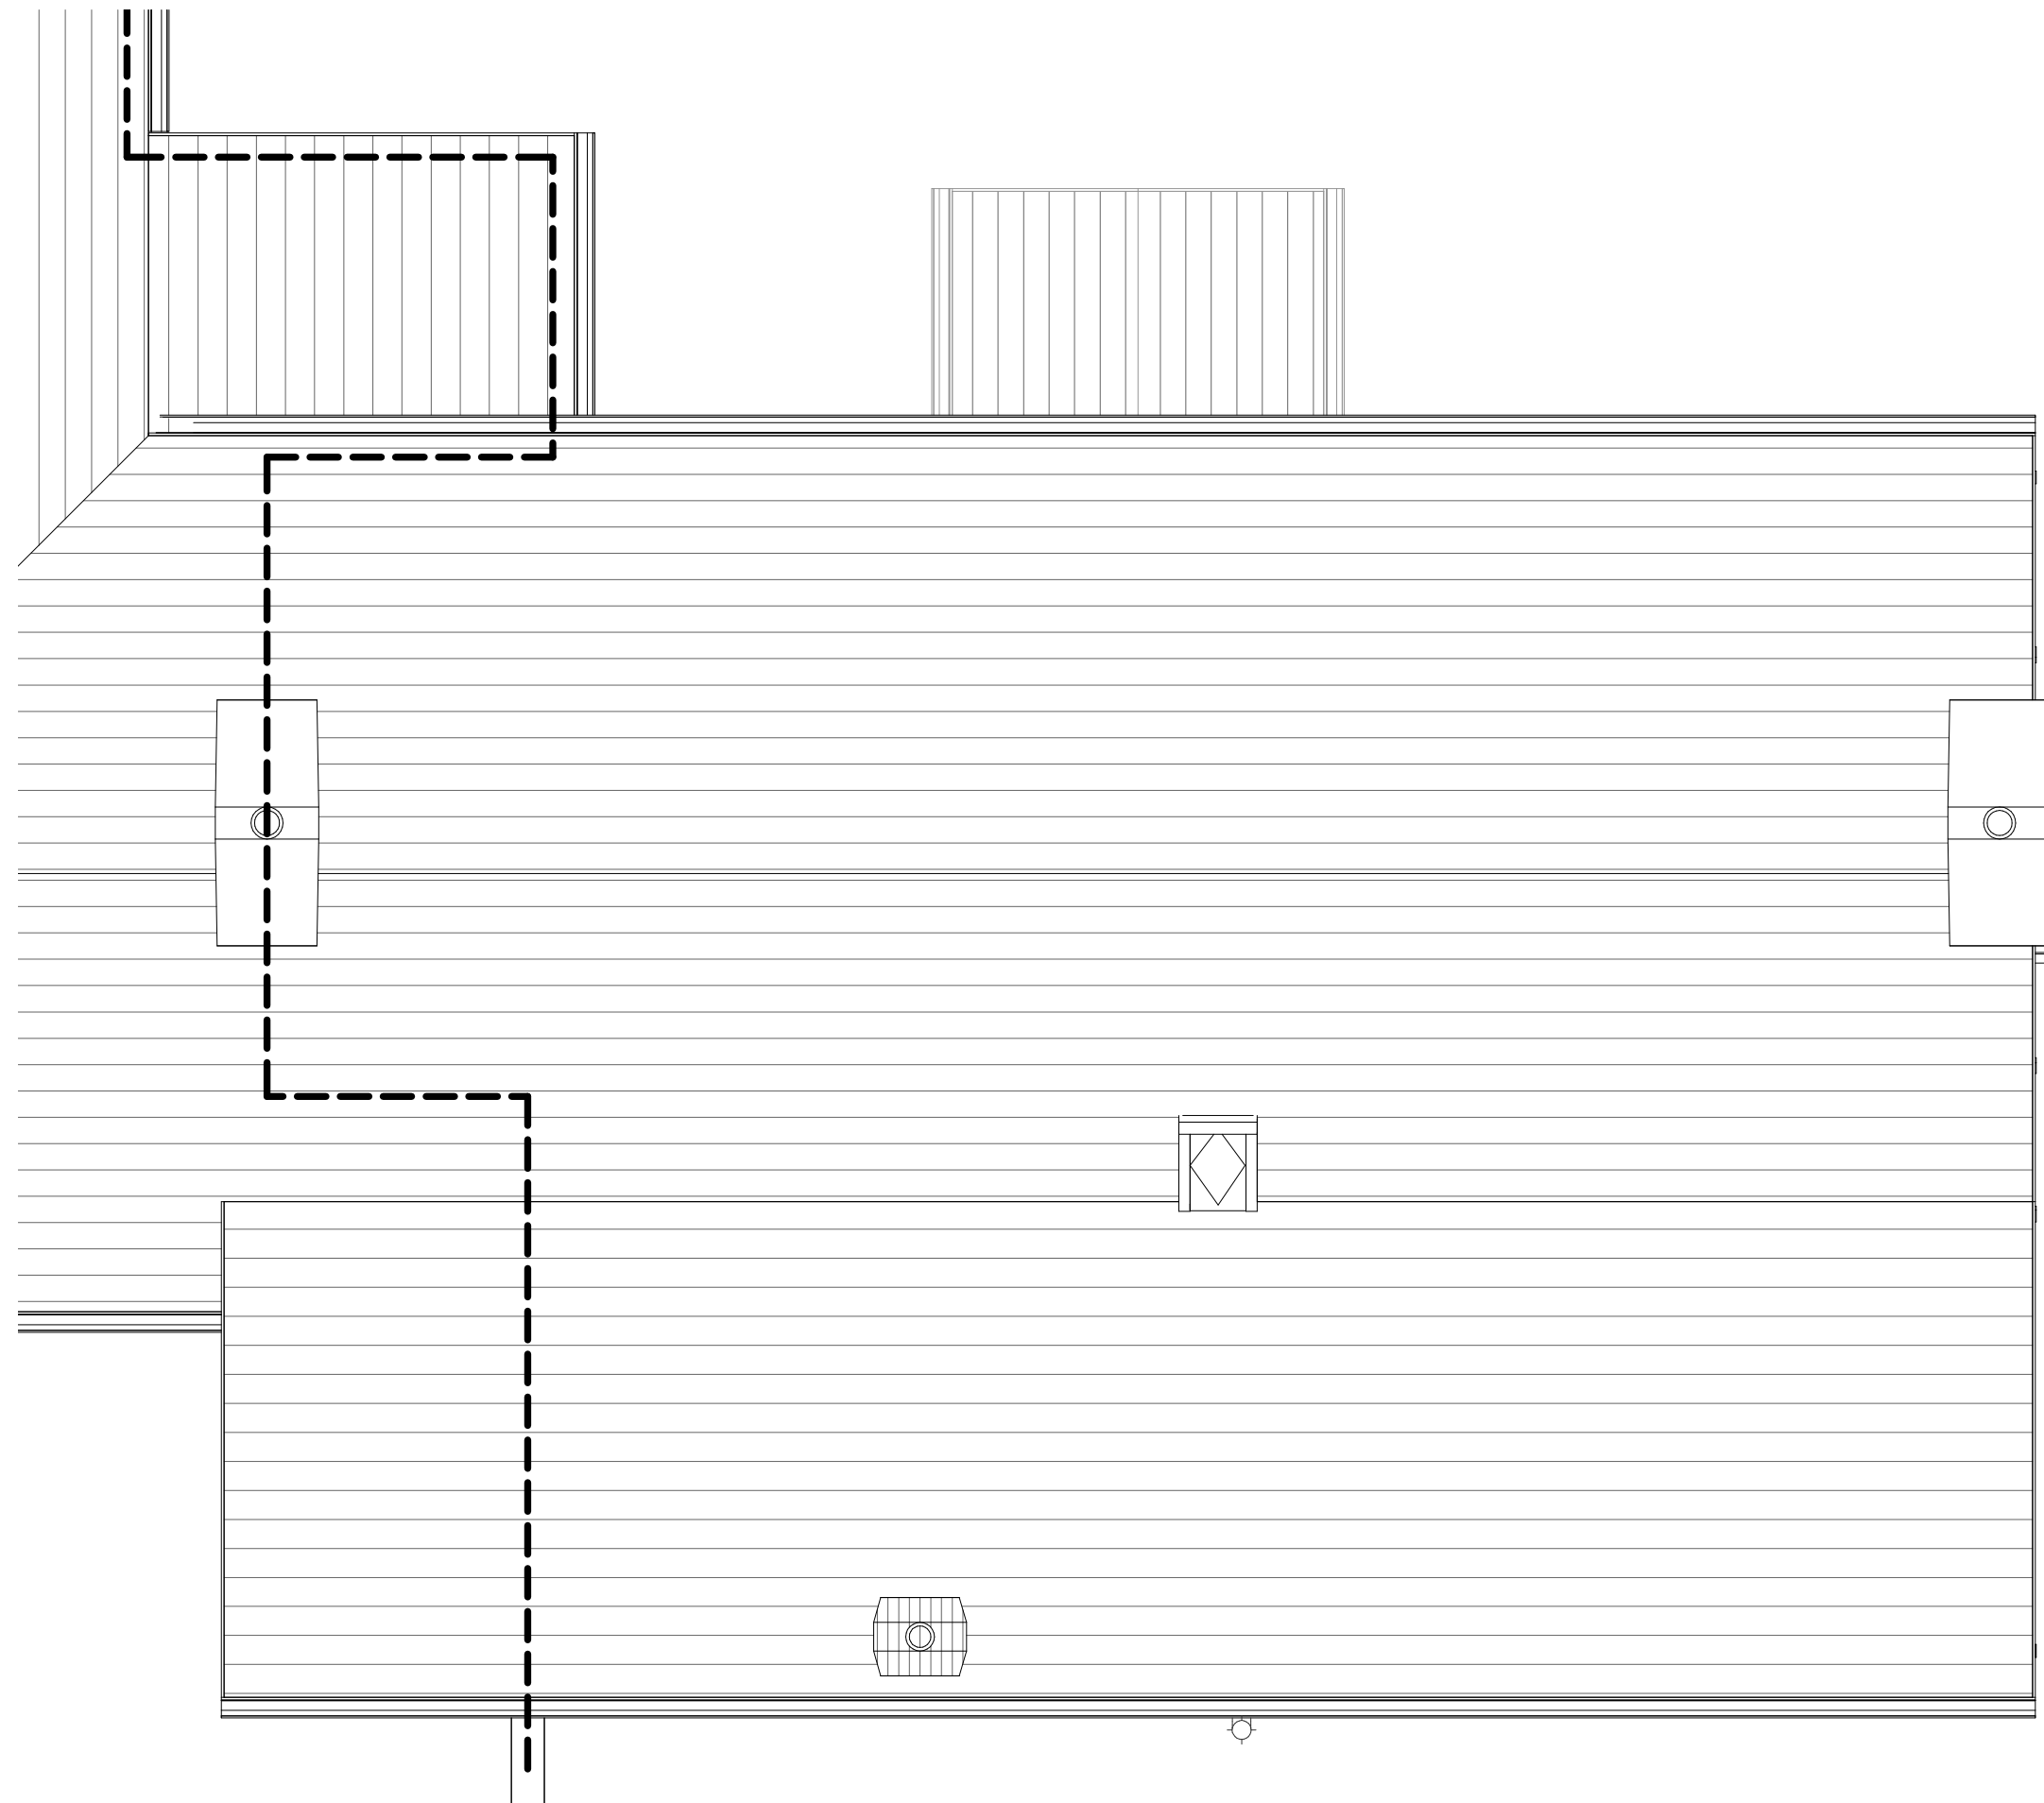

3 GA Plans Existing Roof

Scale: 1 : 50

NOTES:

© FORM-A Studio Ltd all rights reserved.
This drawing must not be reproduced without premission.


Do not scale from this drawing. Refer to figured dimensions only, all dimensions are in millimeters unless otherwise stated. Any discrepancies between information contained on this drawing and/or any other drawing or document is to be brought to the attention of FORM-A Studio Ltd before work and/or manufacture commences.

This drawing is to be read in conjunction with other relevant consultant drawings.

Scale

0 1 2 3 4m

1:50 @ A1

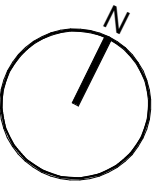

Schedule_Room_AsExisting		
Number	Name	Area
00_Ground		
00-01	Corridor	3.59 m²
00-02	Utility	9.42 m²
00-03	Kitchen	12.05 m²
00-04	Dining	28.89 m²
00-05	Hallway	5.01 m²
00-06	Living Room	19.38 m²
00-07	Porch	2.63 m²
00-08	Store	2.79 m²
00_Ground: 8		83.76 m²
01First		
01-01	Hallway	7.34 m²
01-02	Master Bedroom	21.25 m²
01-03	Bedroom	9.92 m²
01-04	Bedroom	13.28 m²
01-05	Bedroom	13.92 m²
01-06	Bathroom	5.28 m²
01-07	Store Room	6.43 m²
01First: 7		77.43 m²
Total: 15		161.19 m²

P02 Updated following client's comments JC 10-12-23 JC

P01 First Issue of Drawing JC 08-12-23 JC

Rev	Revision Details	Drawn	Date	Checked
-----	------------------	-------	------	---------



architectural design services | bim

Client

Hugo Chester & Jenna Burns

Project

Dormer extensions and associated alterations to dwelling.
Woodlands Farm, Wrexham, LL13 9TL

Drawing Title

Plans as Existing

Drawing Status

PRELIMINARY

Drawn by	JC	Created on	2023-11-15
----------	----	------------	------------

Project no.	1031	Scale @ A1	1 : 50
-------------	------	------------	--------

Drg no.	1031-FAS-B1-ZZ-D-A-200	Rev	P02
---------	------------------------	-----	-----