


Site Location

1:2,500

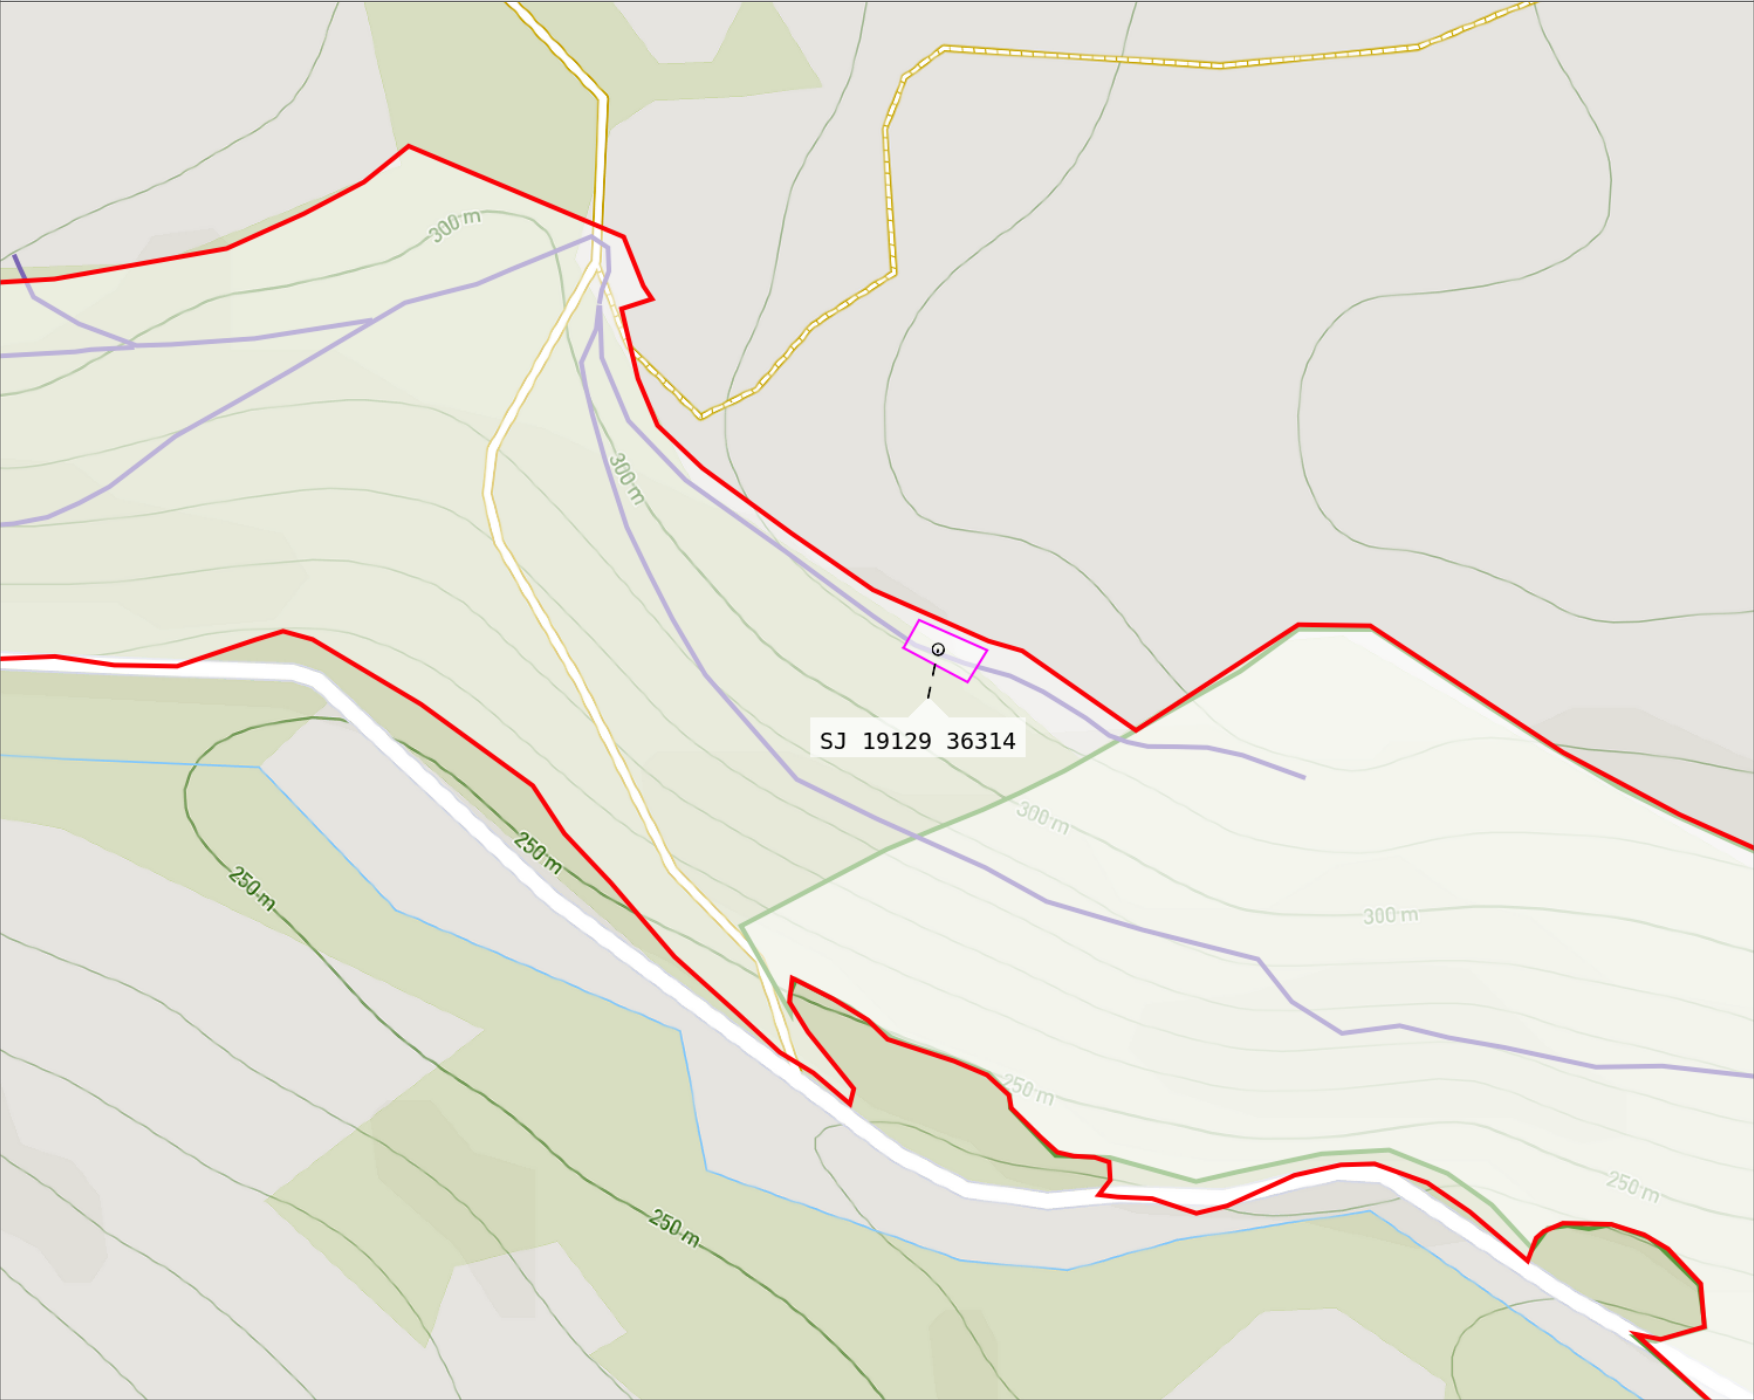

-  Shed Location
-  Site Boundary
-  Tracks
-  SSSI Boundary



SJ 19129 36314

Prepared by Owner, Benjamin Conway