

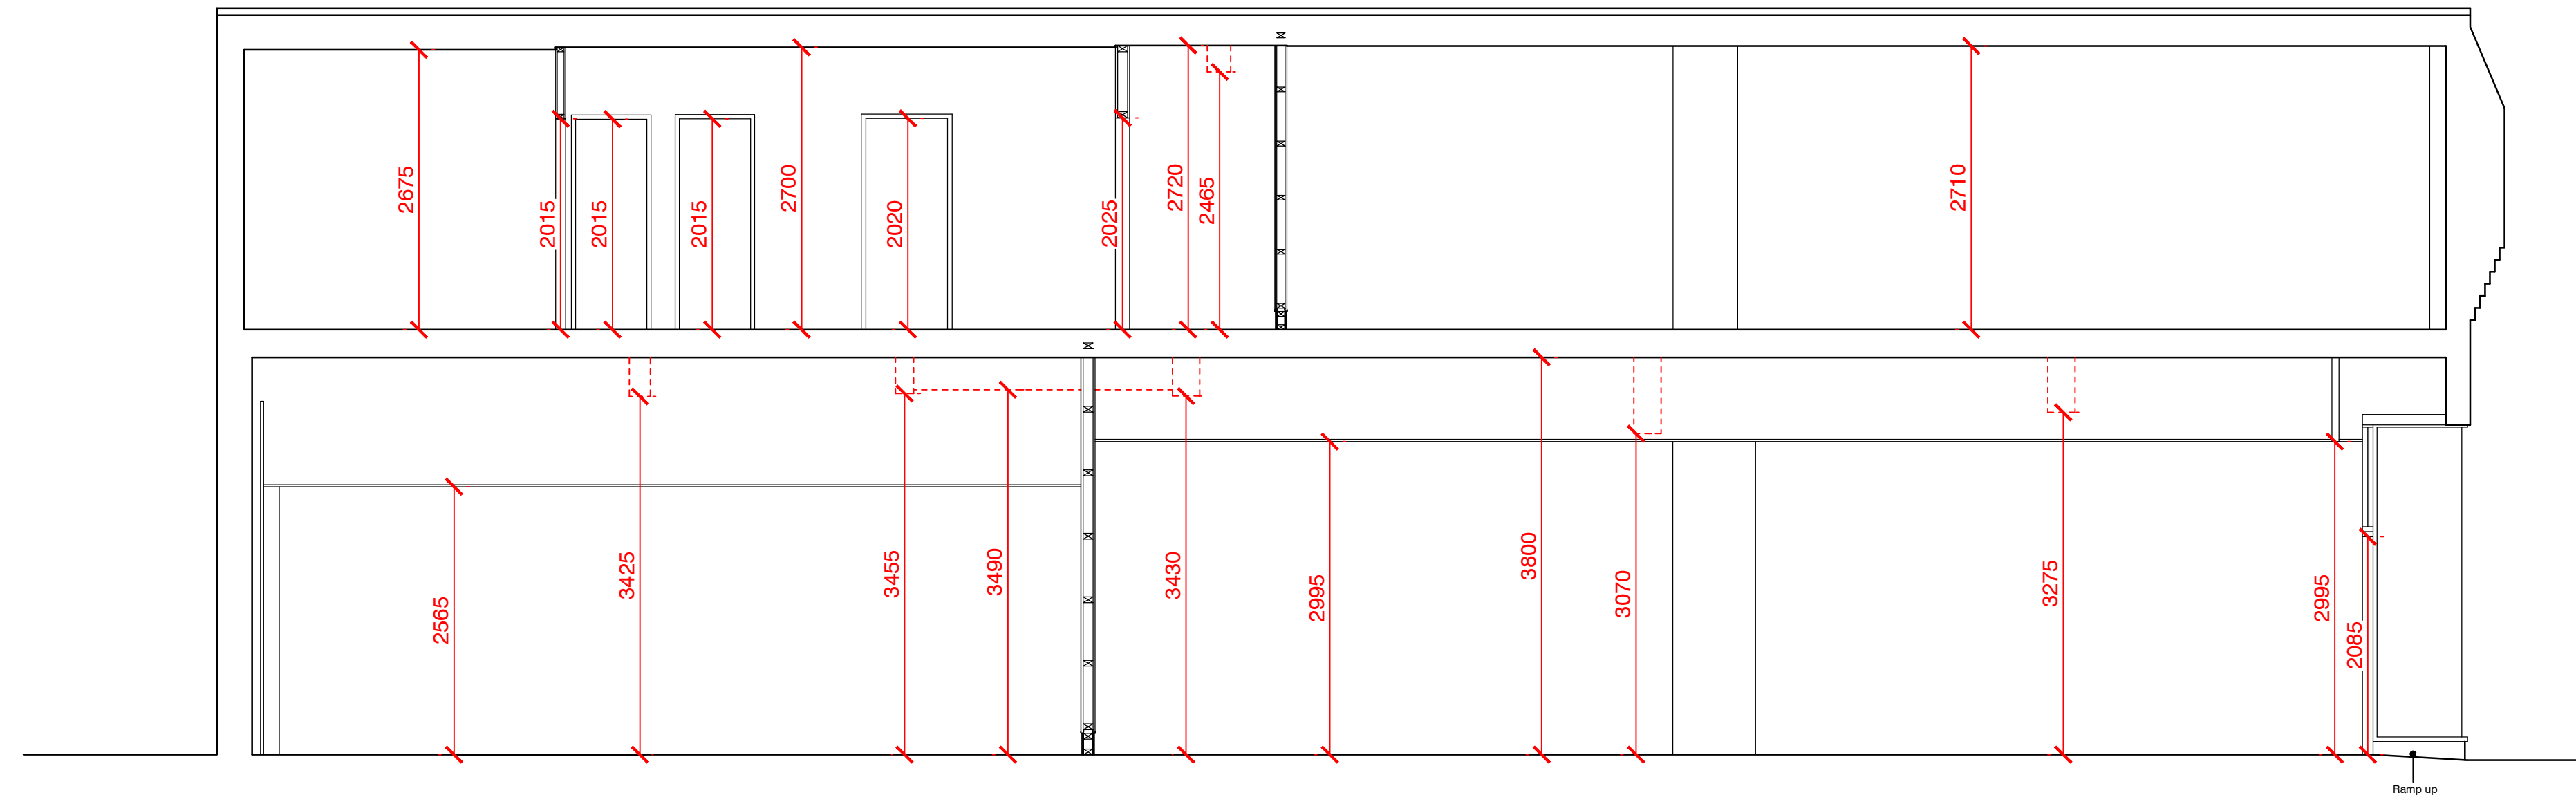


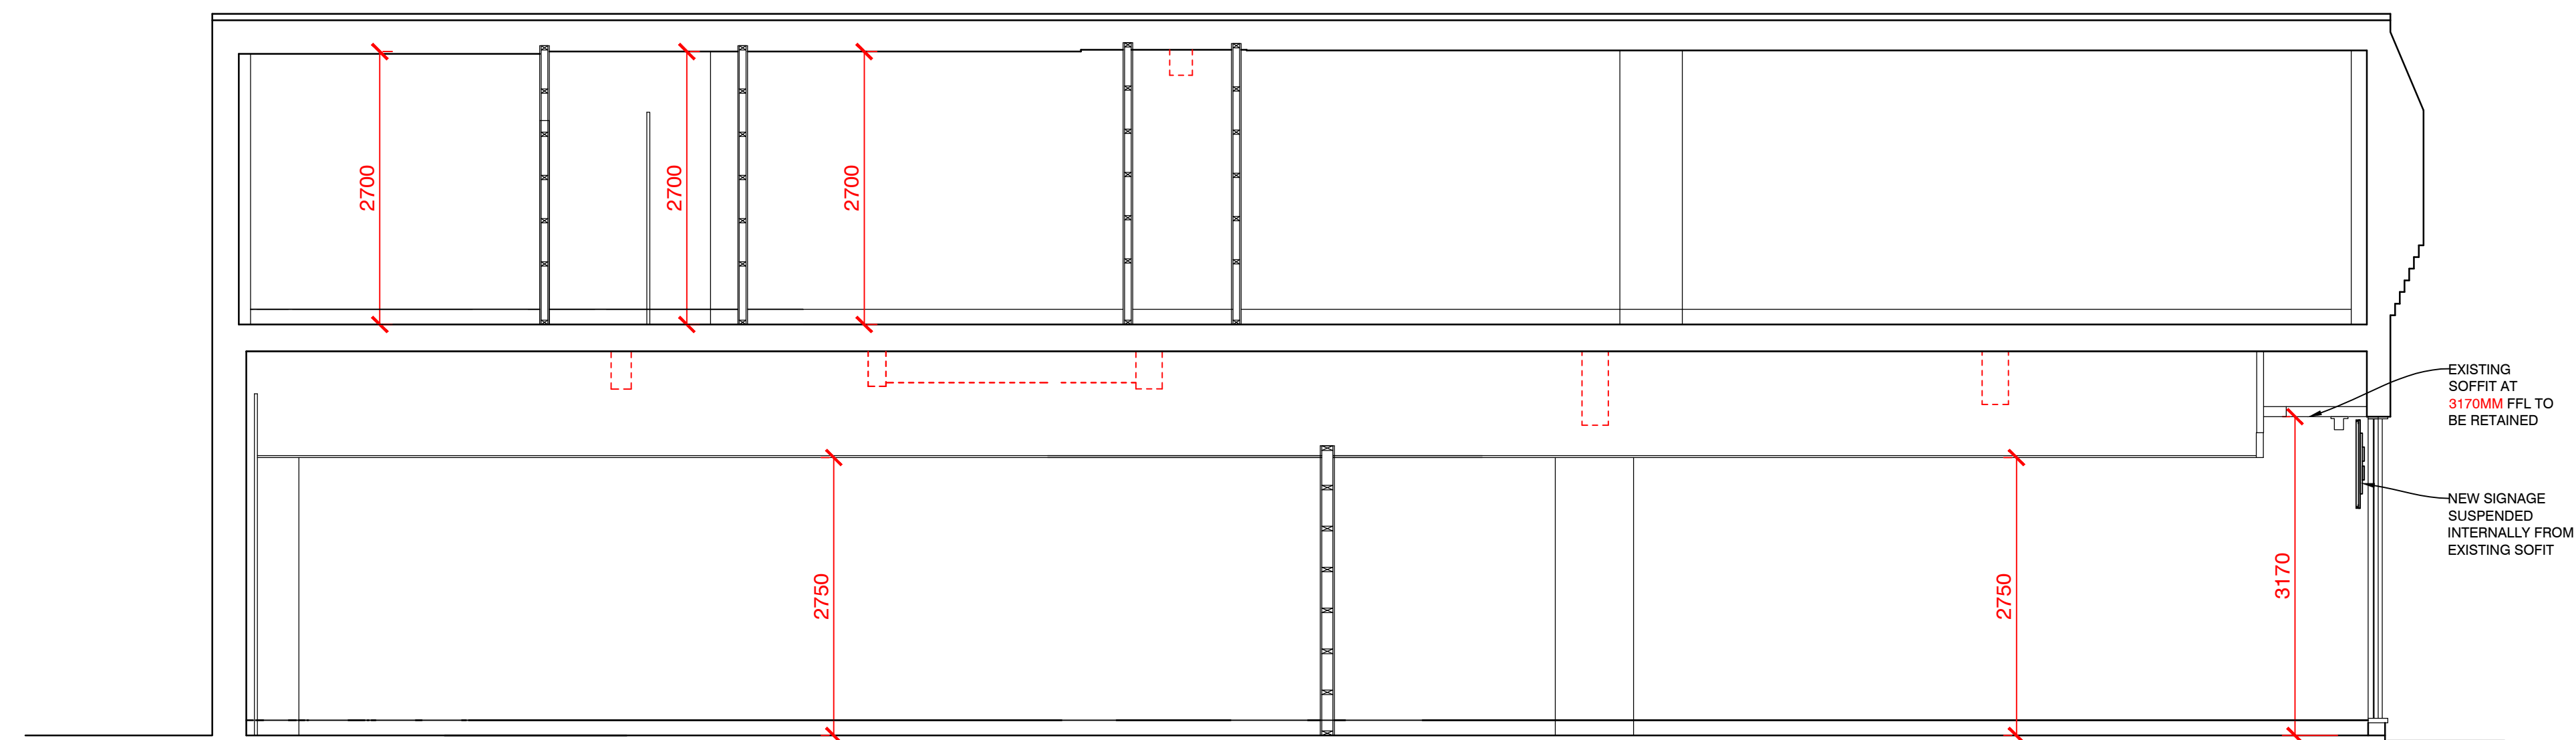

EXISTING SECTION A - A (1:50)

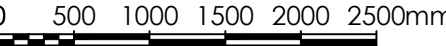

PROPOSED SECTION A - A (1:50)

REV	DESCRIPTION	DATE	NAME
			
GREGGS Plc (PENNINES) 31 GREENSIDE STREET OPENSRAW MANCHESTER M11 2HW Tel: (0161) 274 2760			
Shop S Number & Name S6324 WREXHAM 11 HOPE ST			
Title PLANNING - SECTIONS			
Site Address 11 HOPE ST WREXHAM LL11 1BG			
Gross Building Area 246 Sq m		Gross Sales Area 55.5 Sq m	
Drawing No. RPEN/S6324/03P			Rev.
Date	17/07/2023	Scale	1:50 @ A1
Drawn by ES	Scale Bar  SCALE 1:50		
Issued 17.07.23			