
PROPOSED GROUND FLOOR PLAN

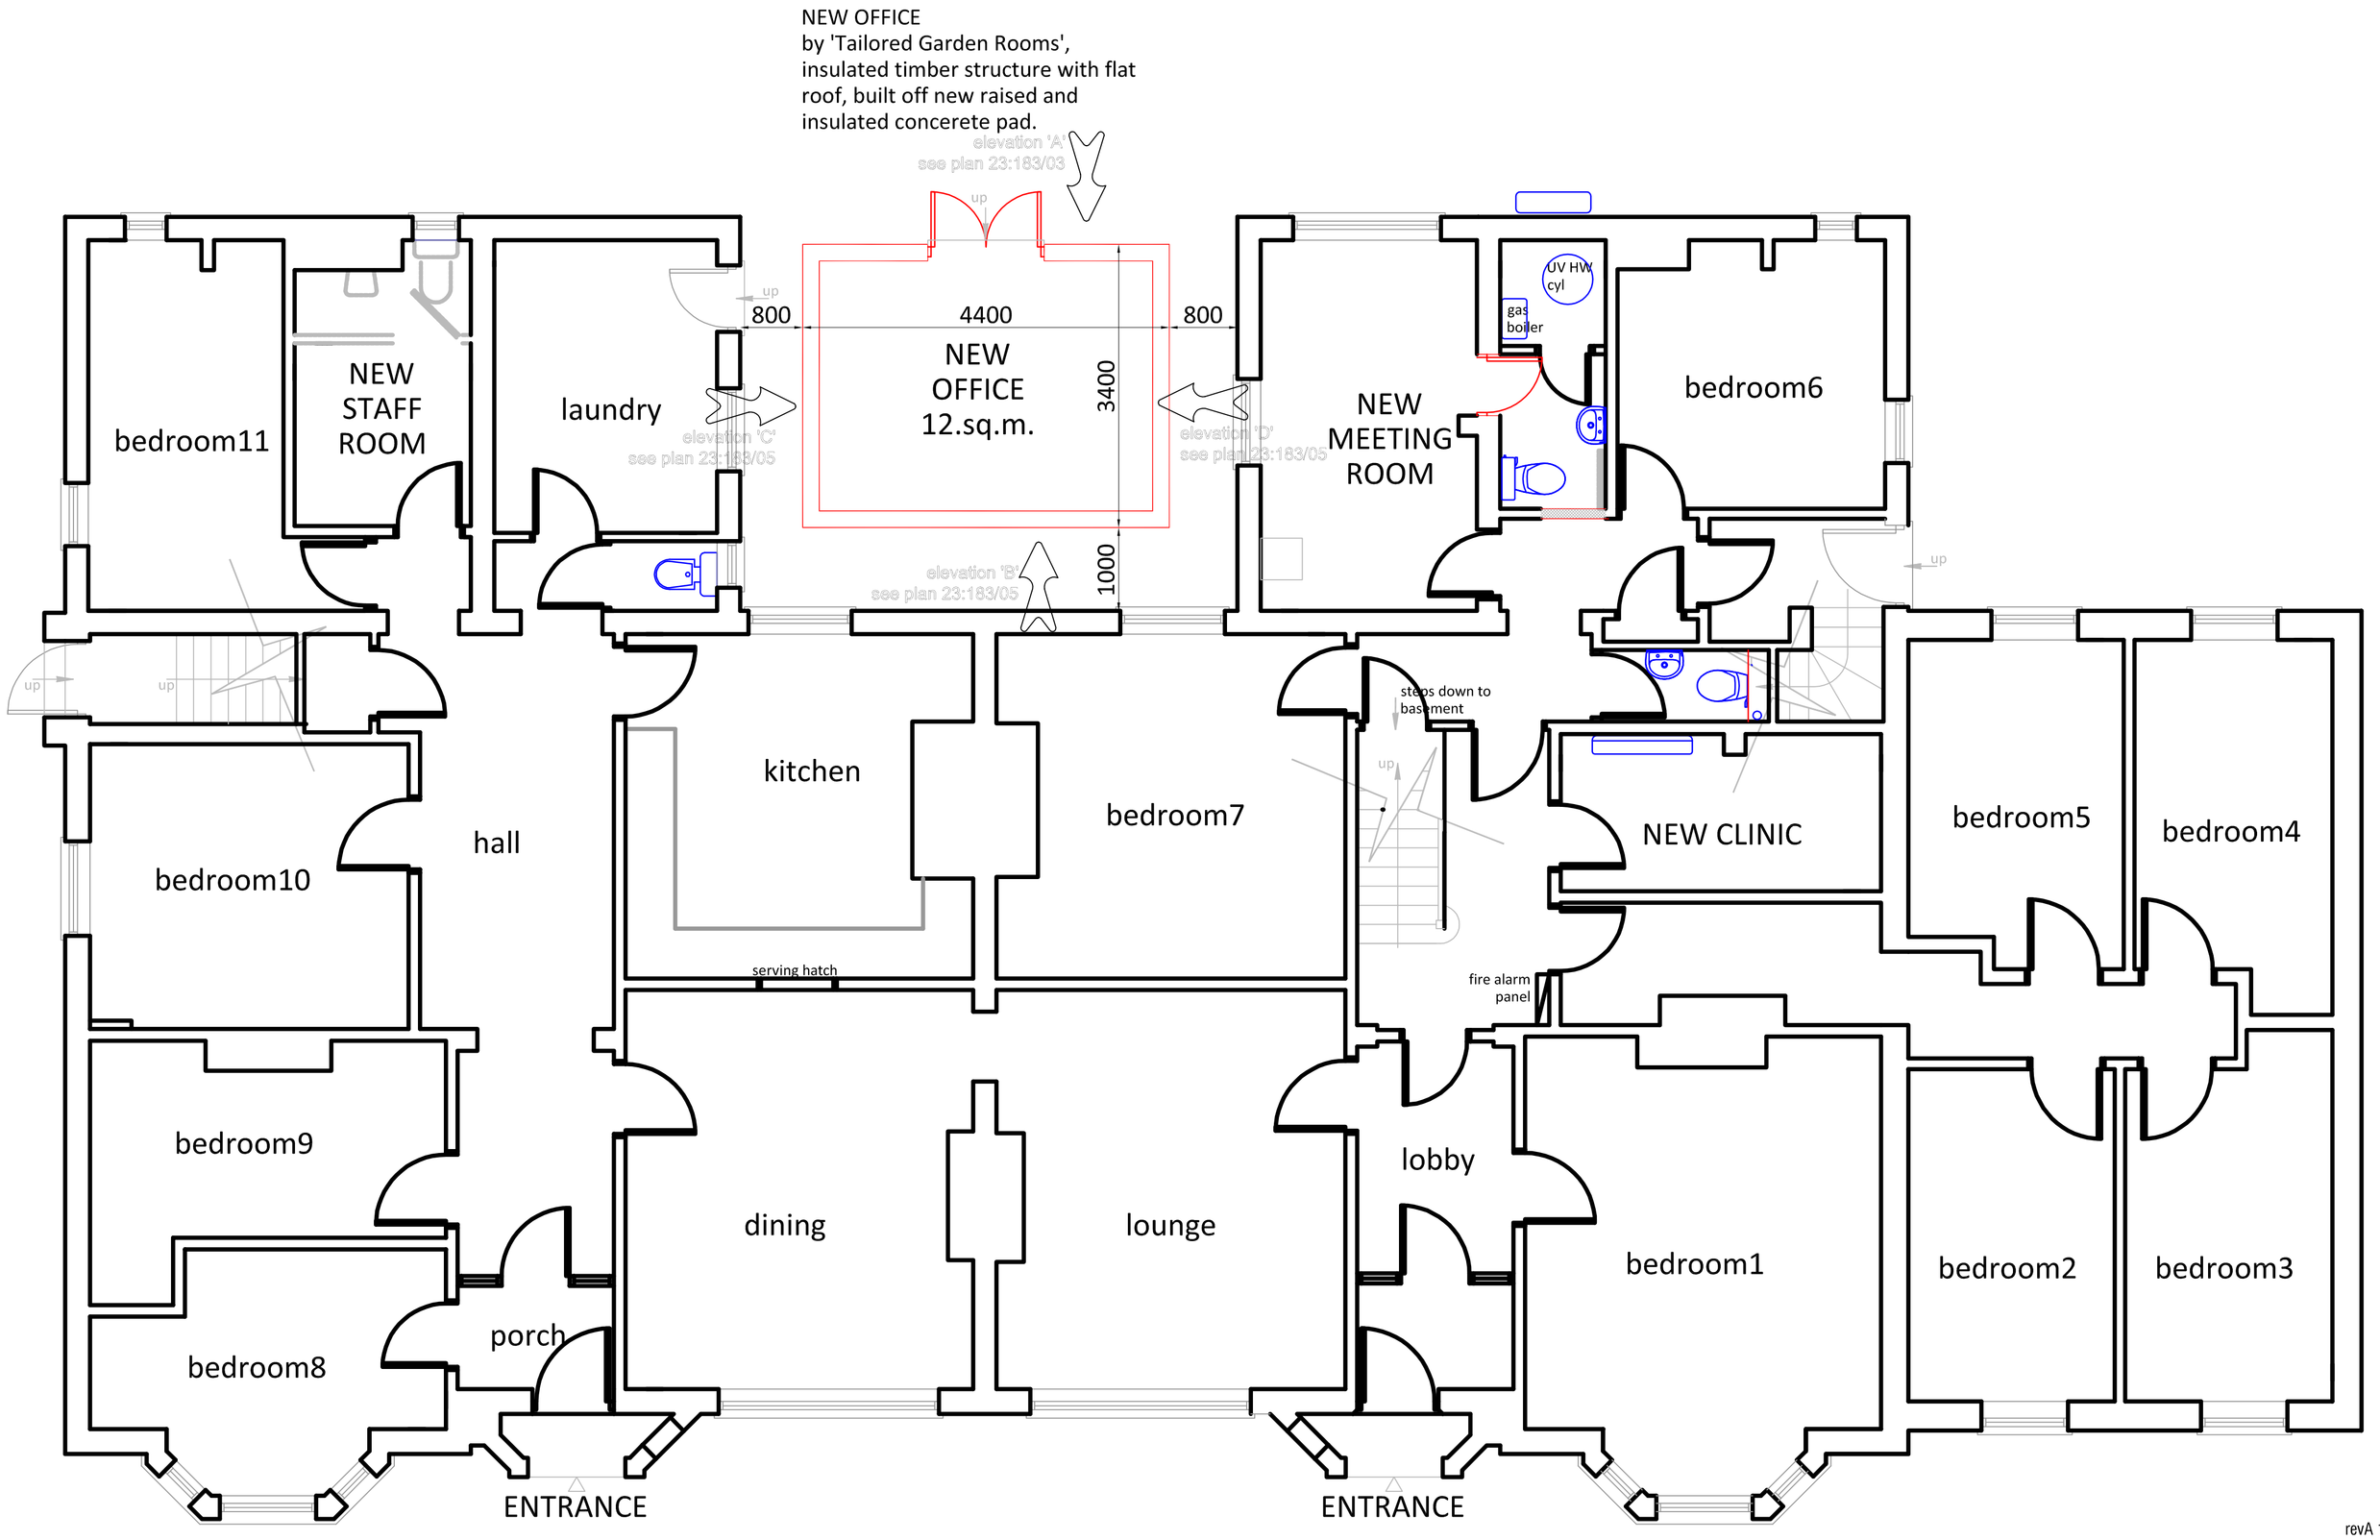

0 1 2 3 4 5 6 7 8 9 10 m

1 to 50 scale line

revA 19mar24 annotation removed

BA Property Consultants Ltd.
First Floor
132 Market Street
Hyde, Cheshire
SK14 1EX
tel. 0161 351 9777 fax: 0161 351 9666
web: www.bapropertyconsultants.co.uk

site
'FAIRHOME'
1 & 3 FAIRY ROAD WREXHAM LL13 7PR
FOR PRIORY GROUP

project
PROPOSED GROUND FLOOR PLAN

date	rev.	scale	drawing ref.
FEB24	A	1to50 on A1 1to100 on A3	23:183:02