


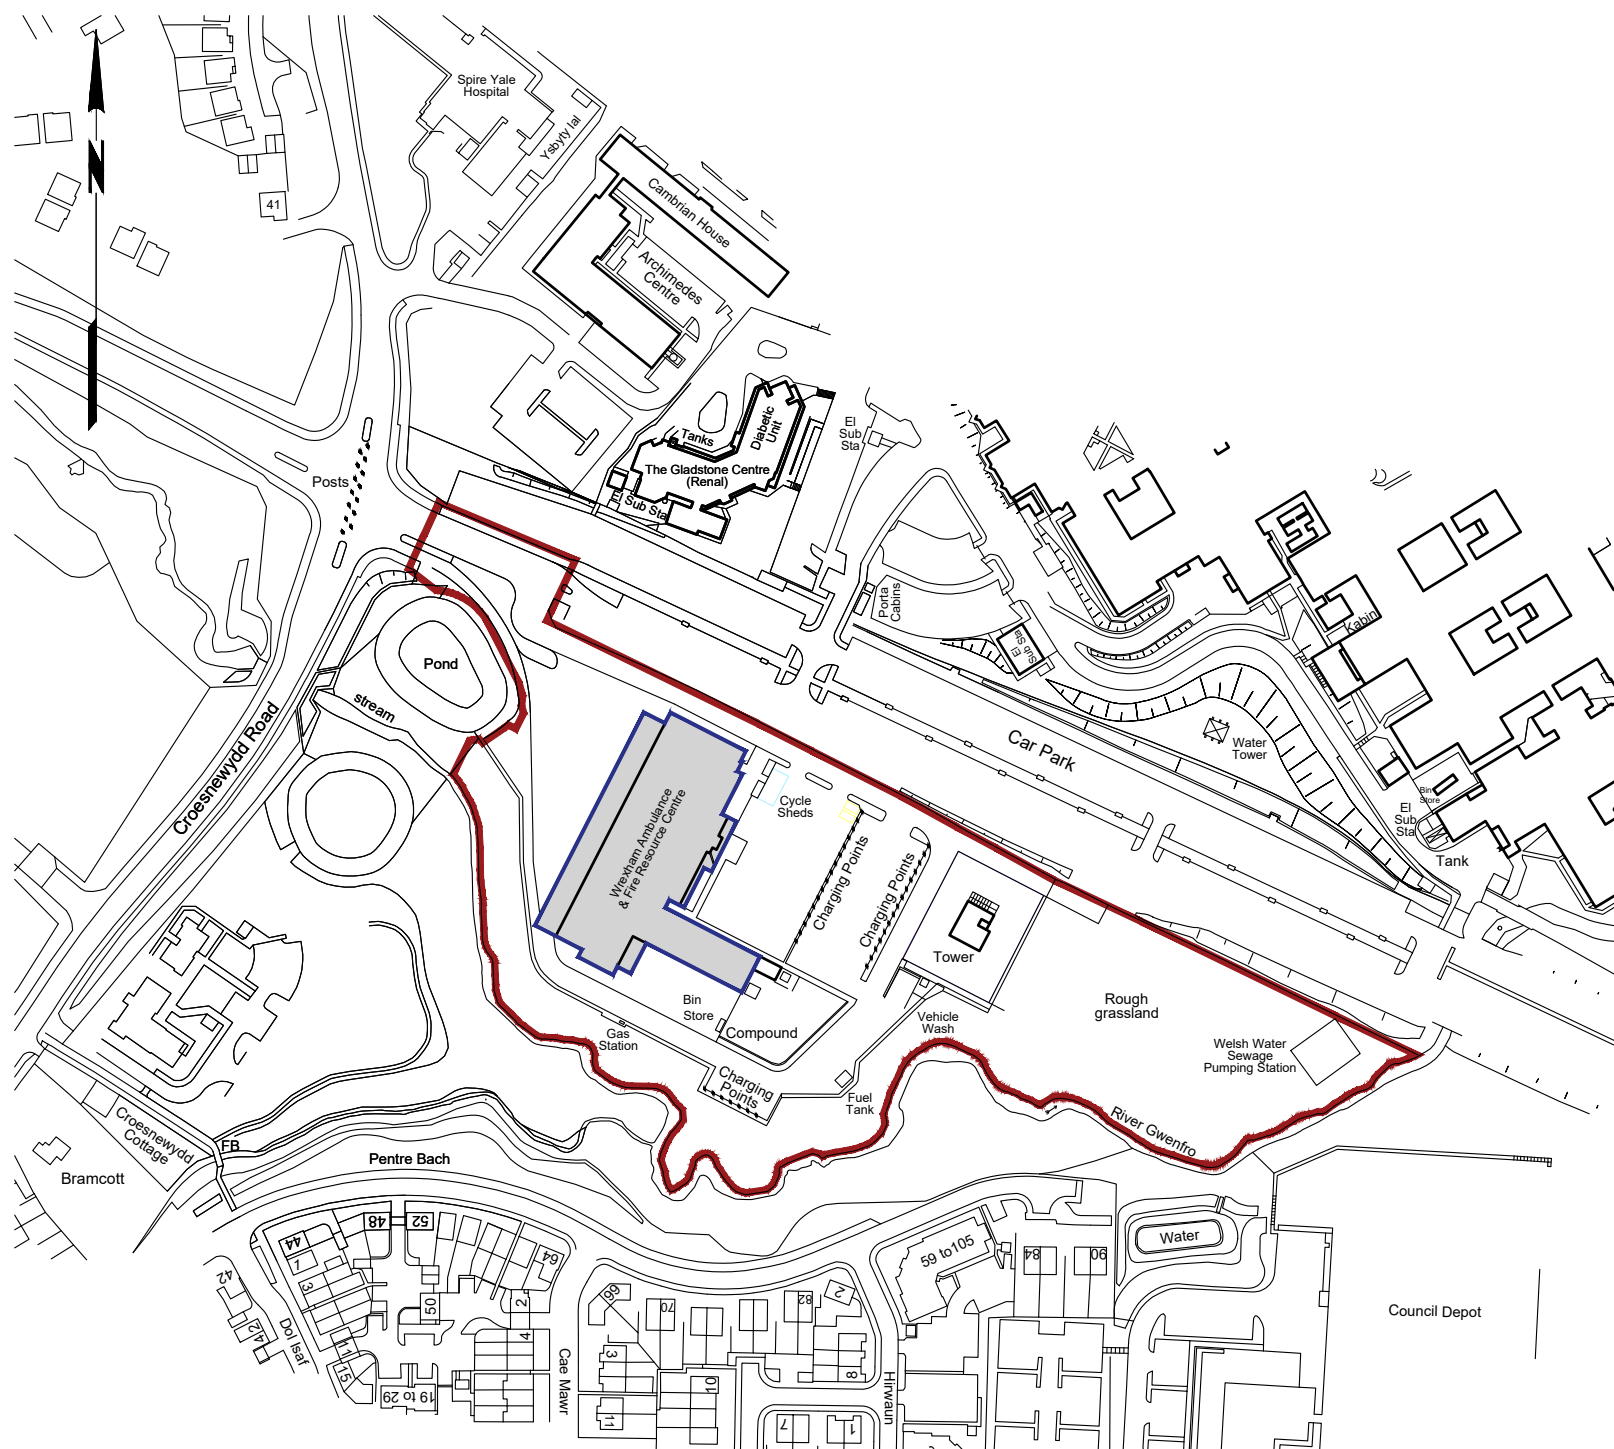

All levels, measurements, details, positions of existing services & drainage etc. to be checked on site by contractor before work commences - any discrepancies are found, they should be reported immediately. If in doubt - ask! Copyright protected.

Installation of Renewable Energy

Project Title

HJ
1:2500
Scale

Wrexham Ambulance
Station

Project Address

20/09/2023
Date

1051/04
Job No.