



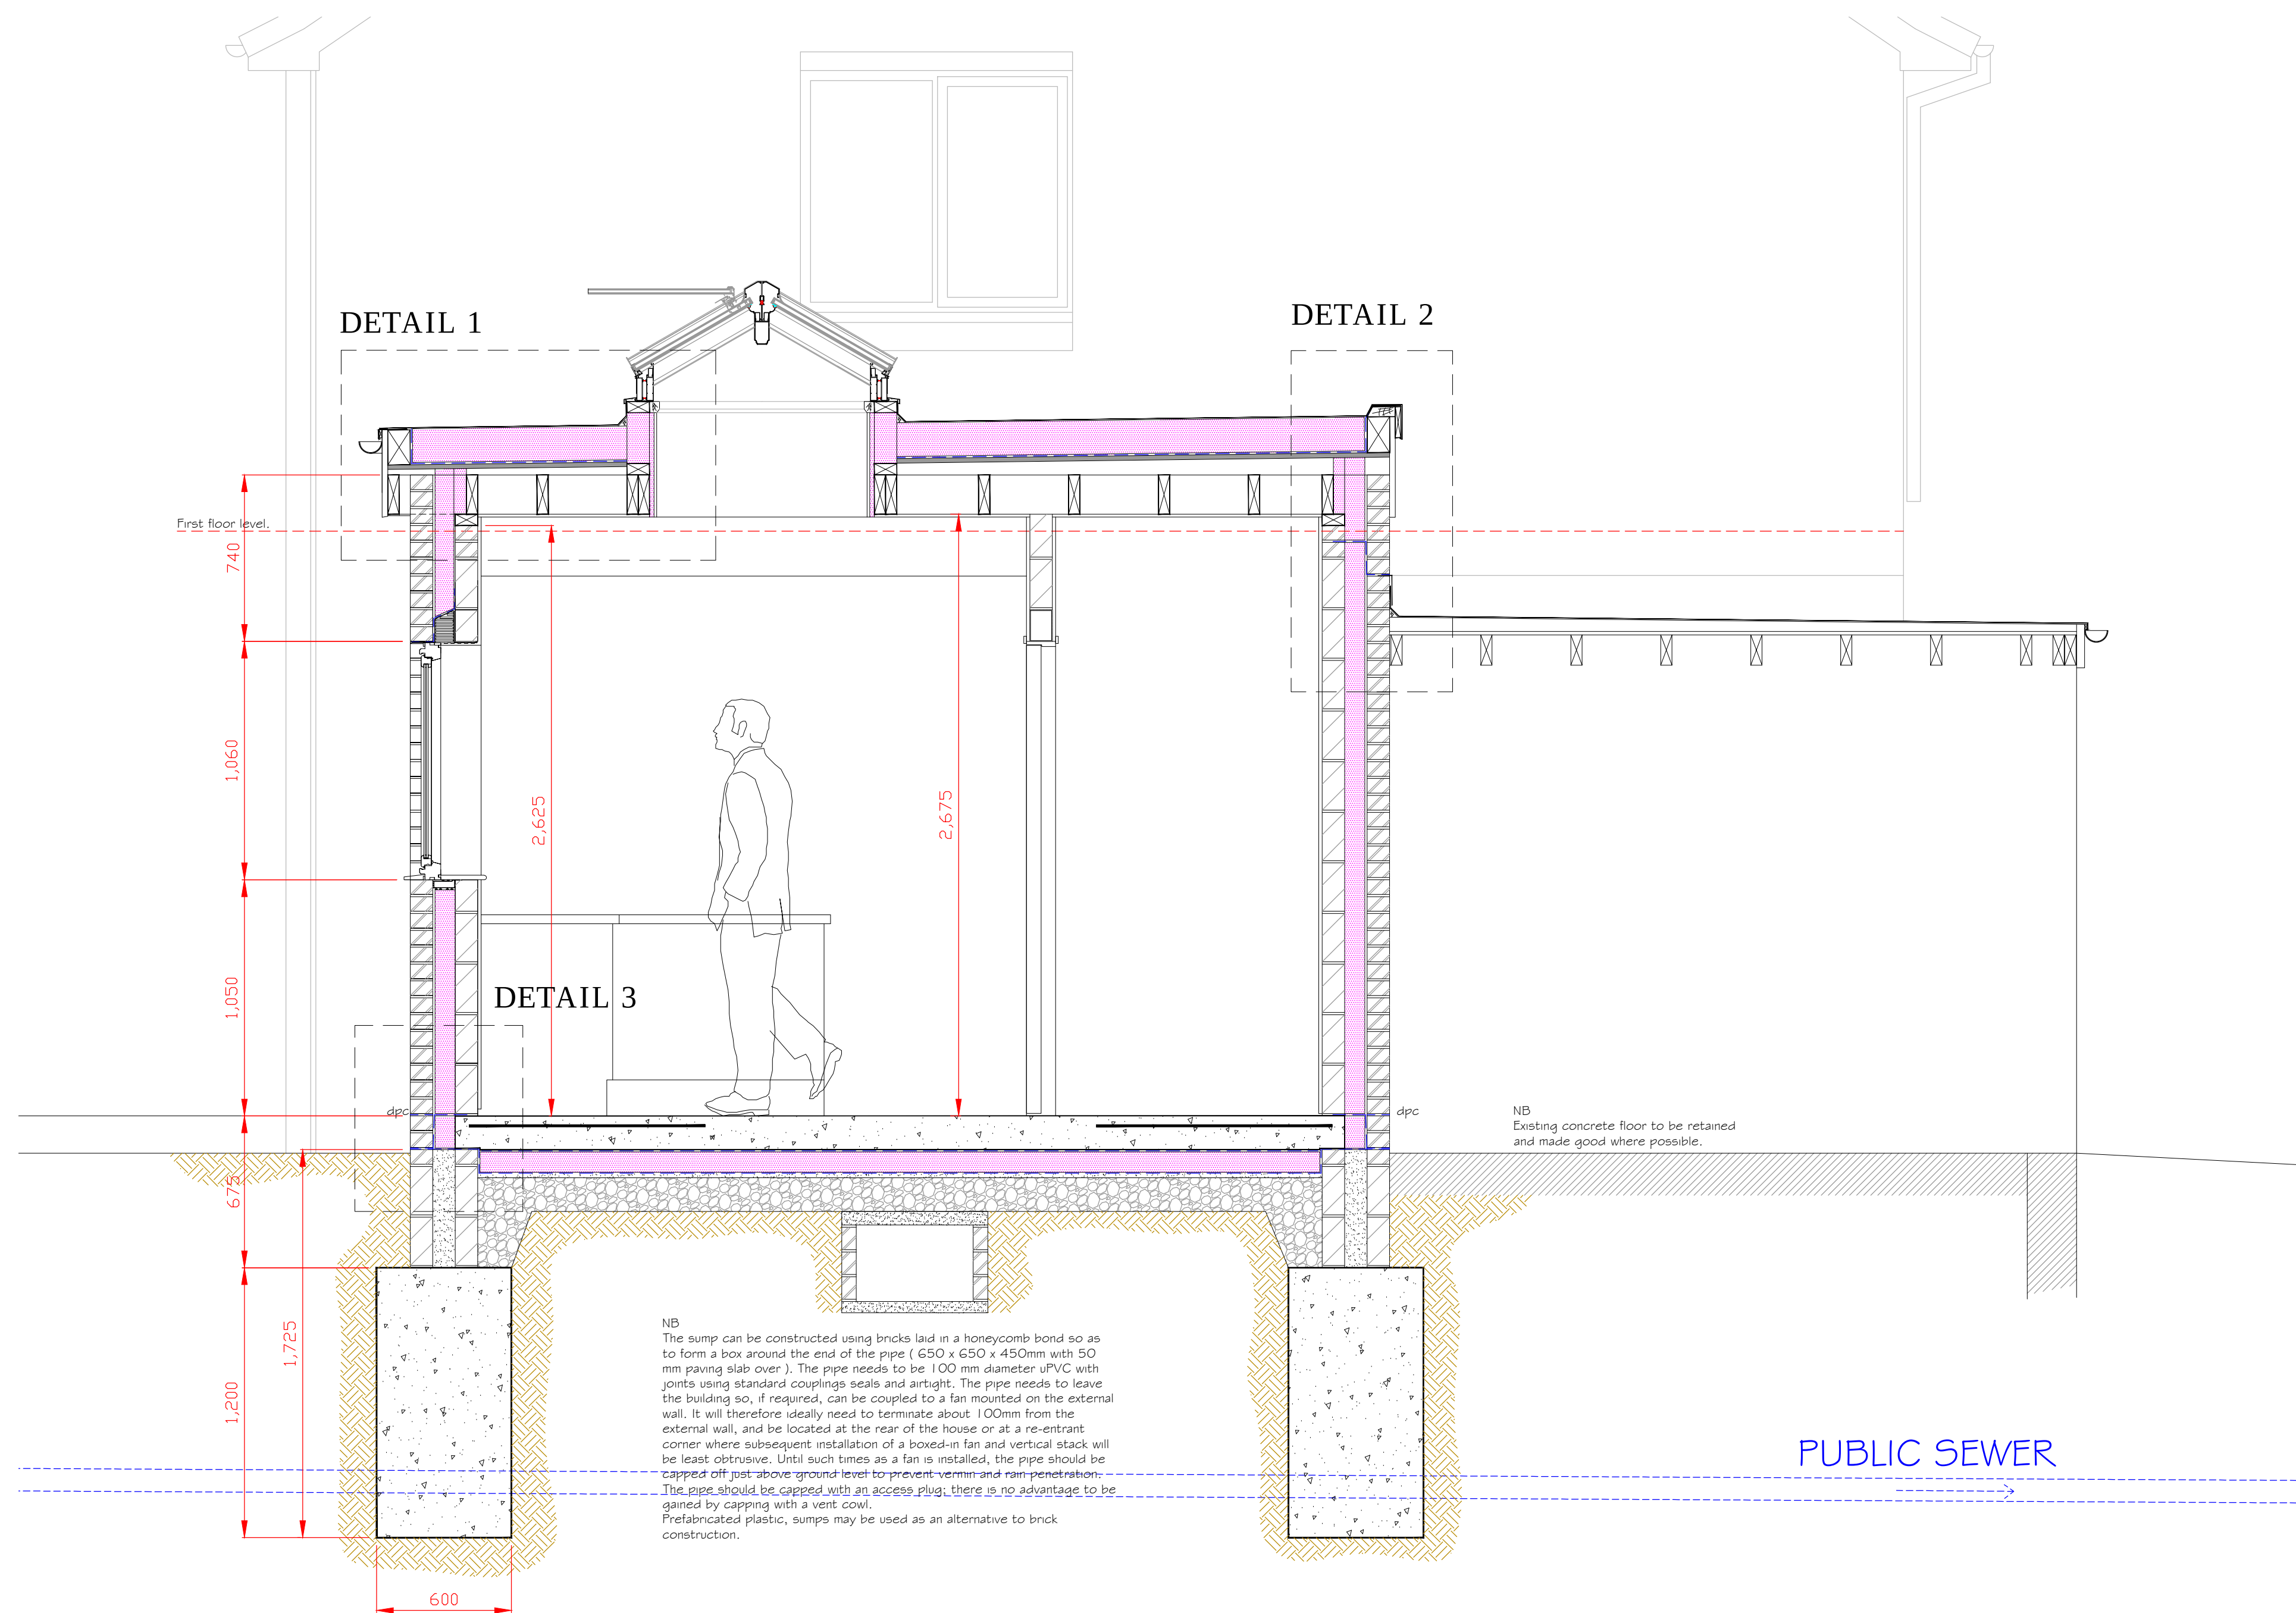



Section A-A

1:20

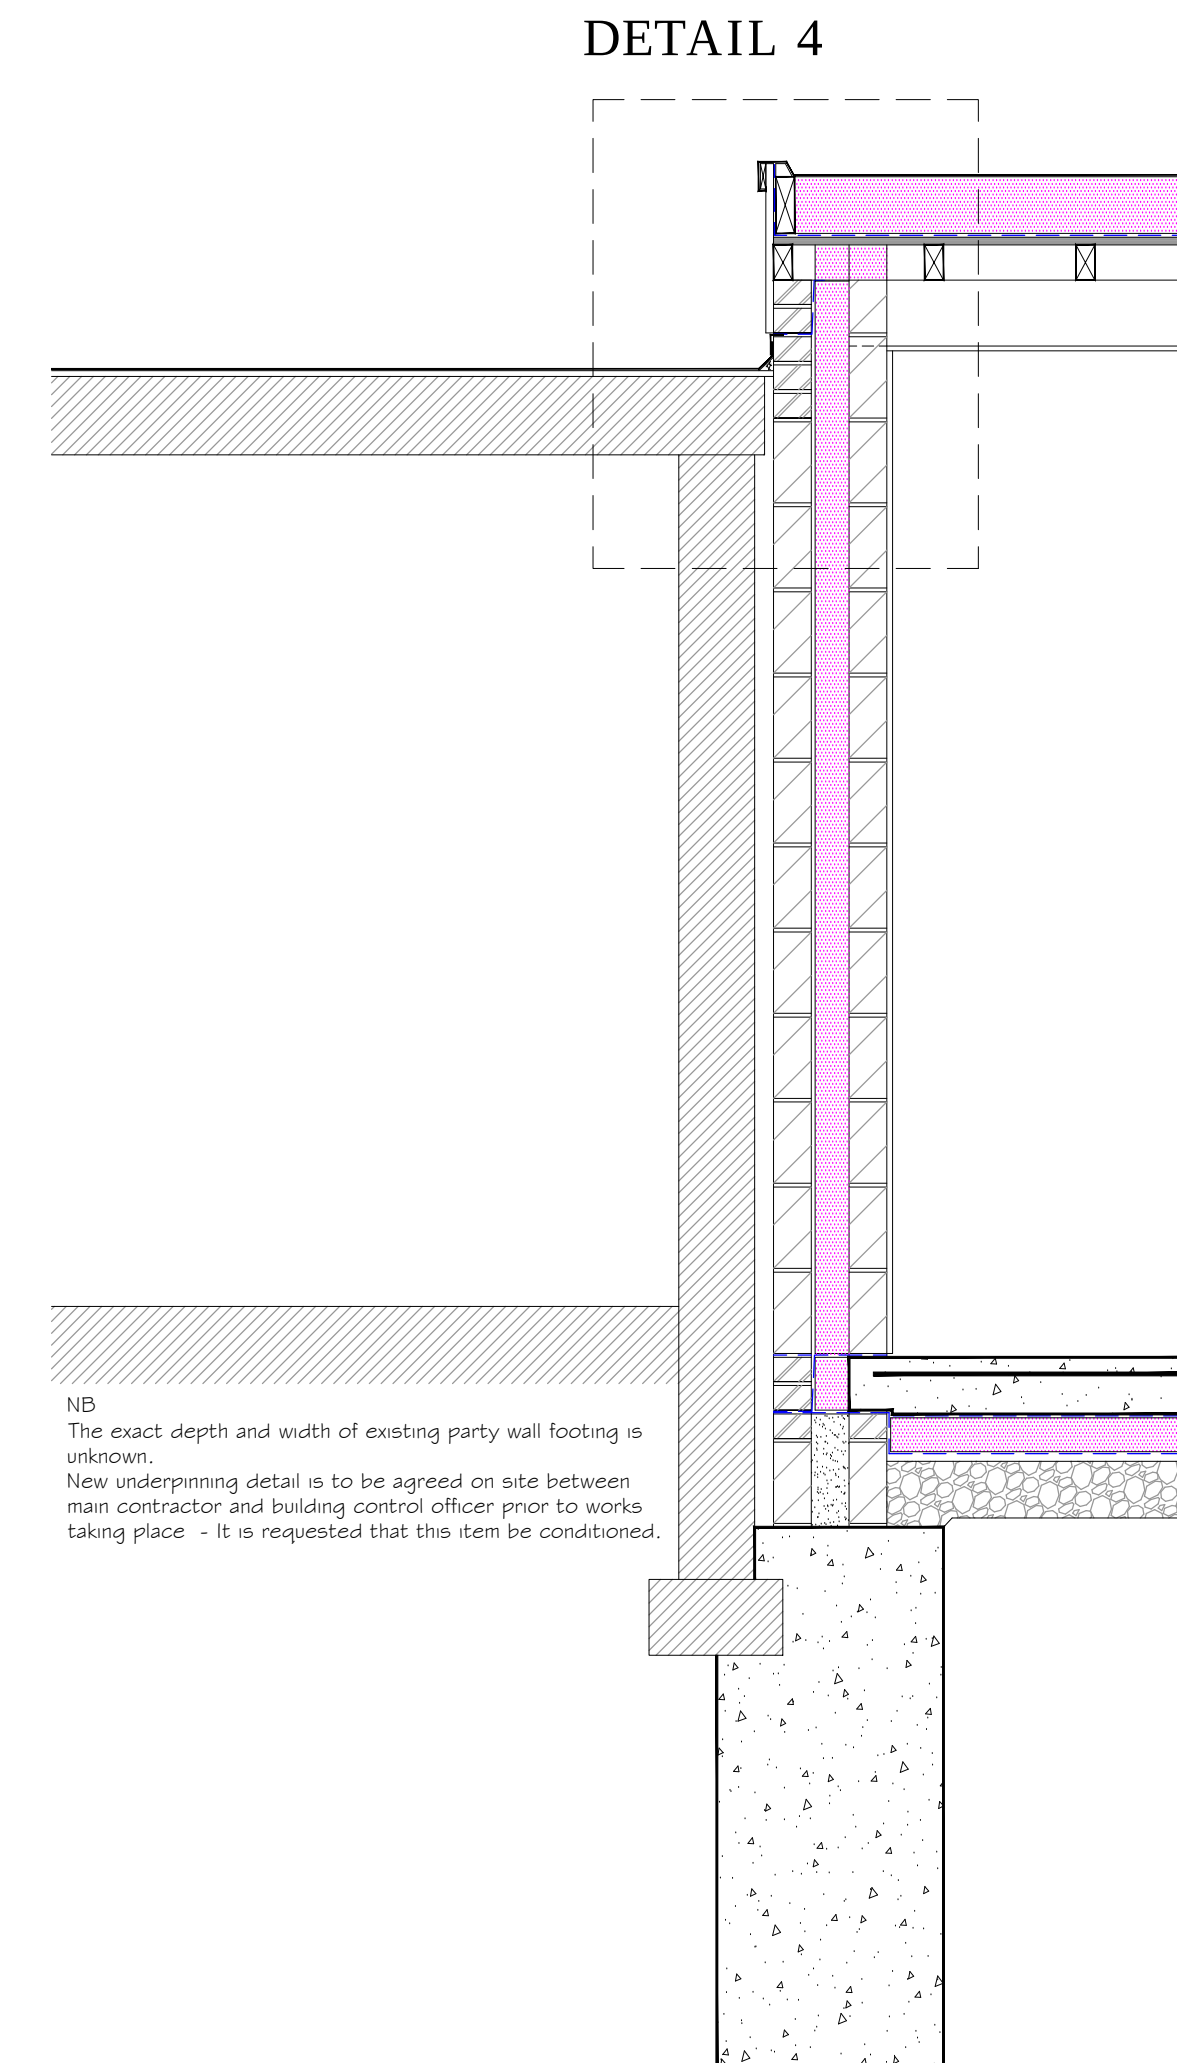

Section B-B

1:20

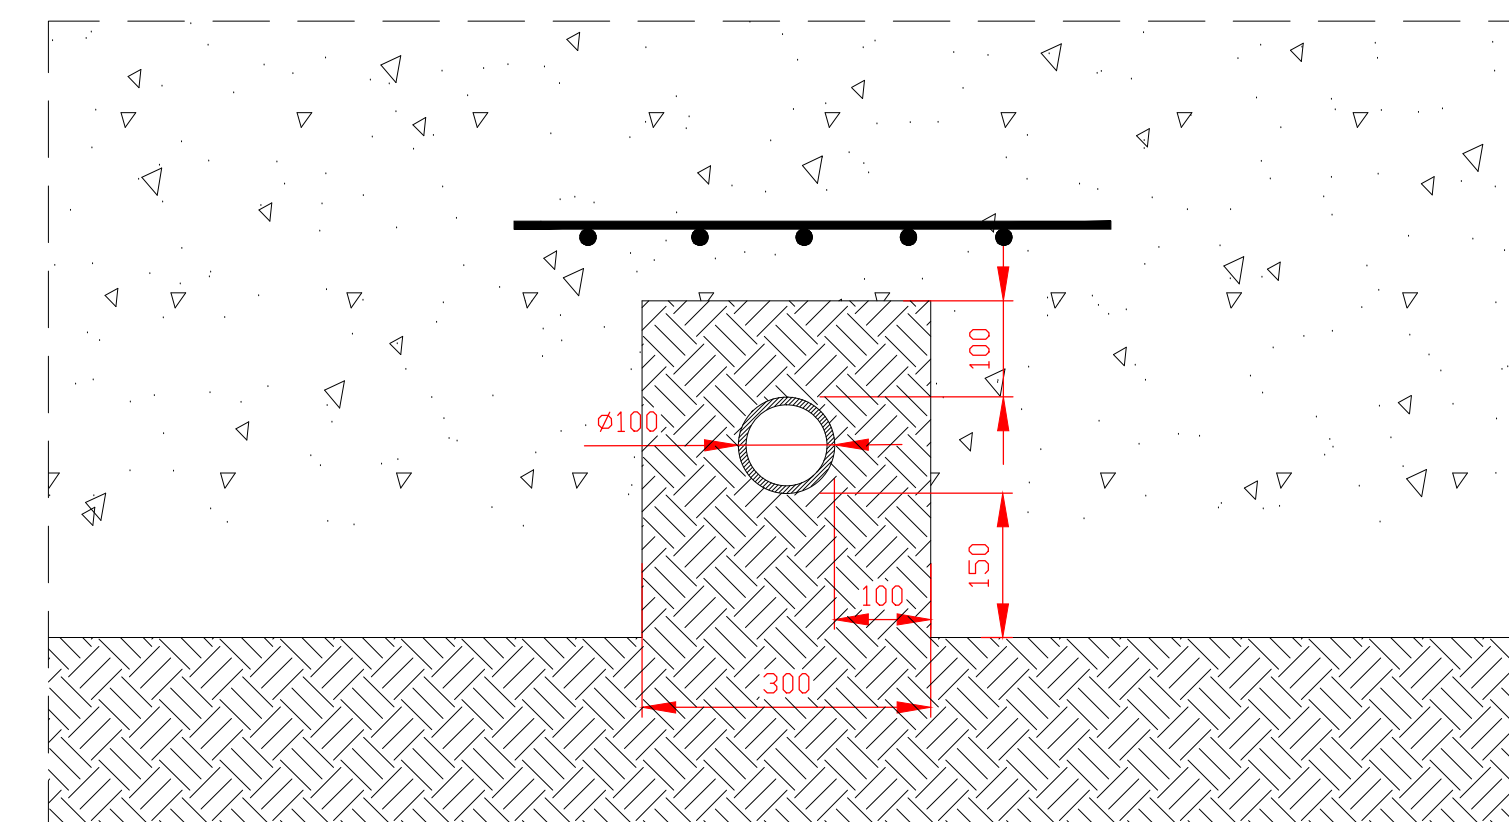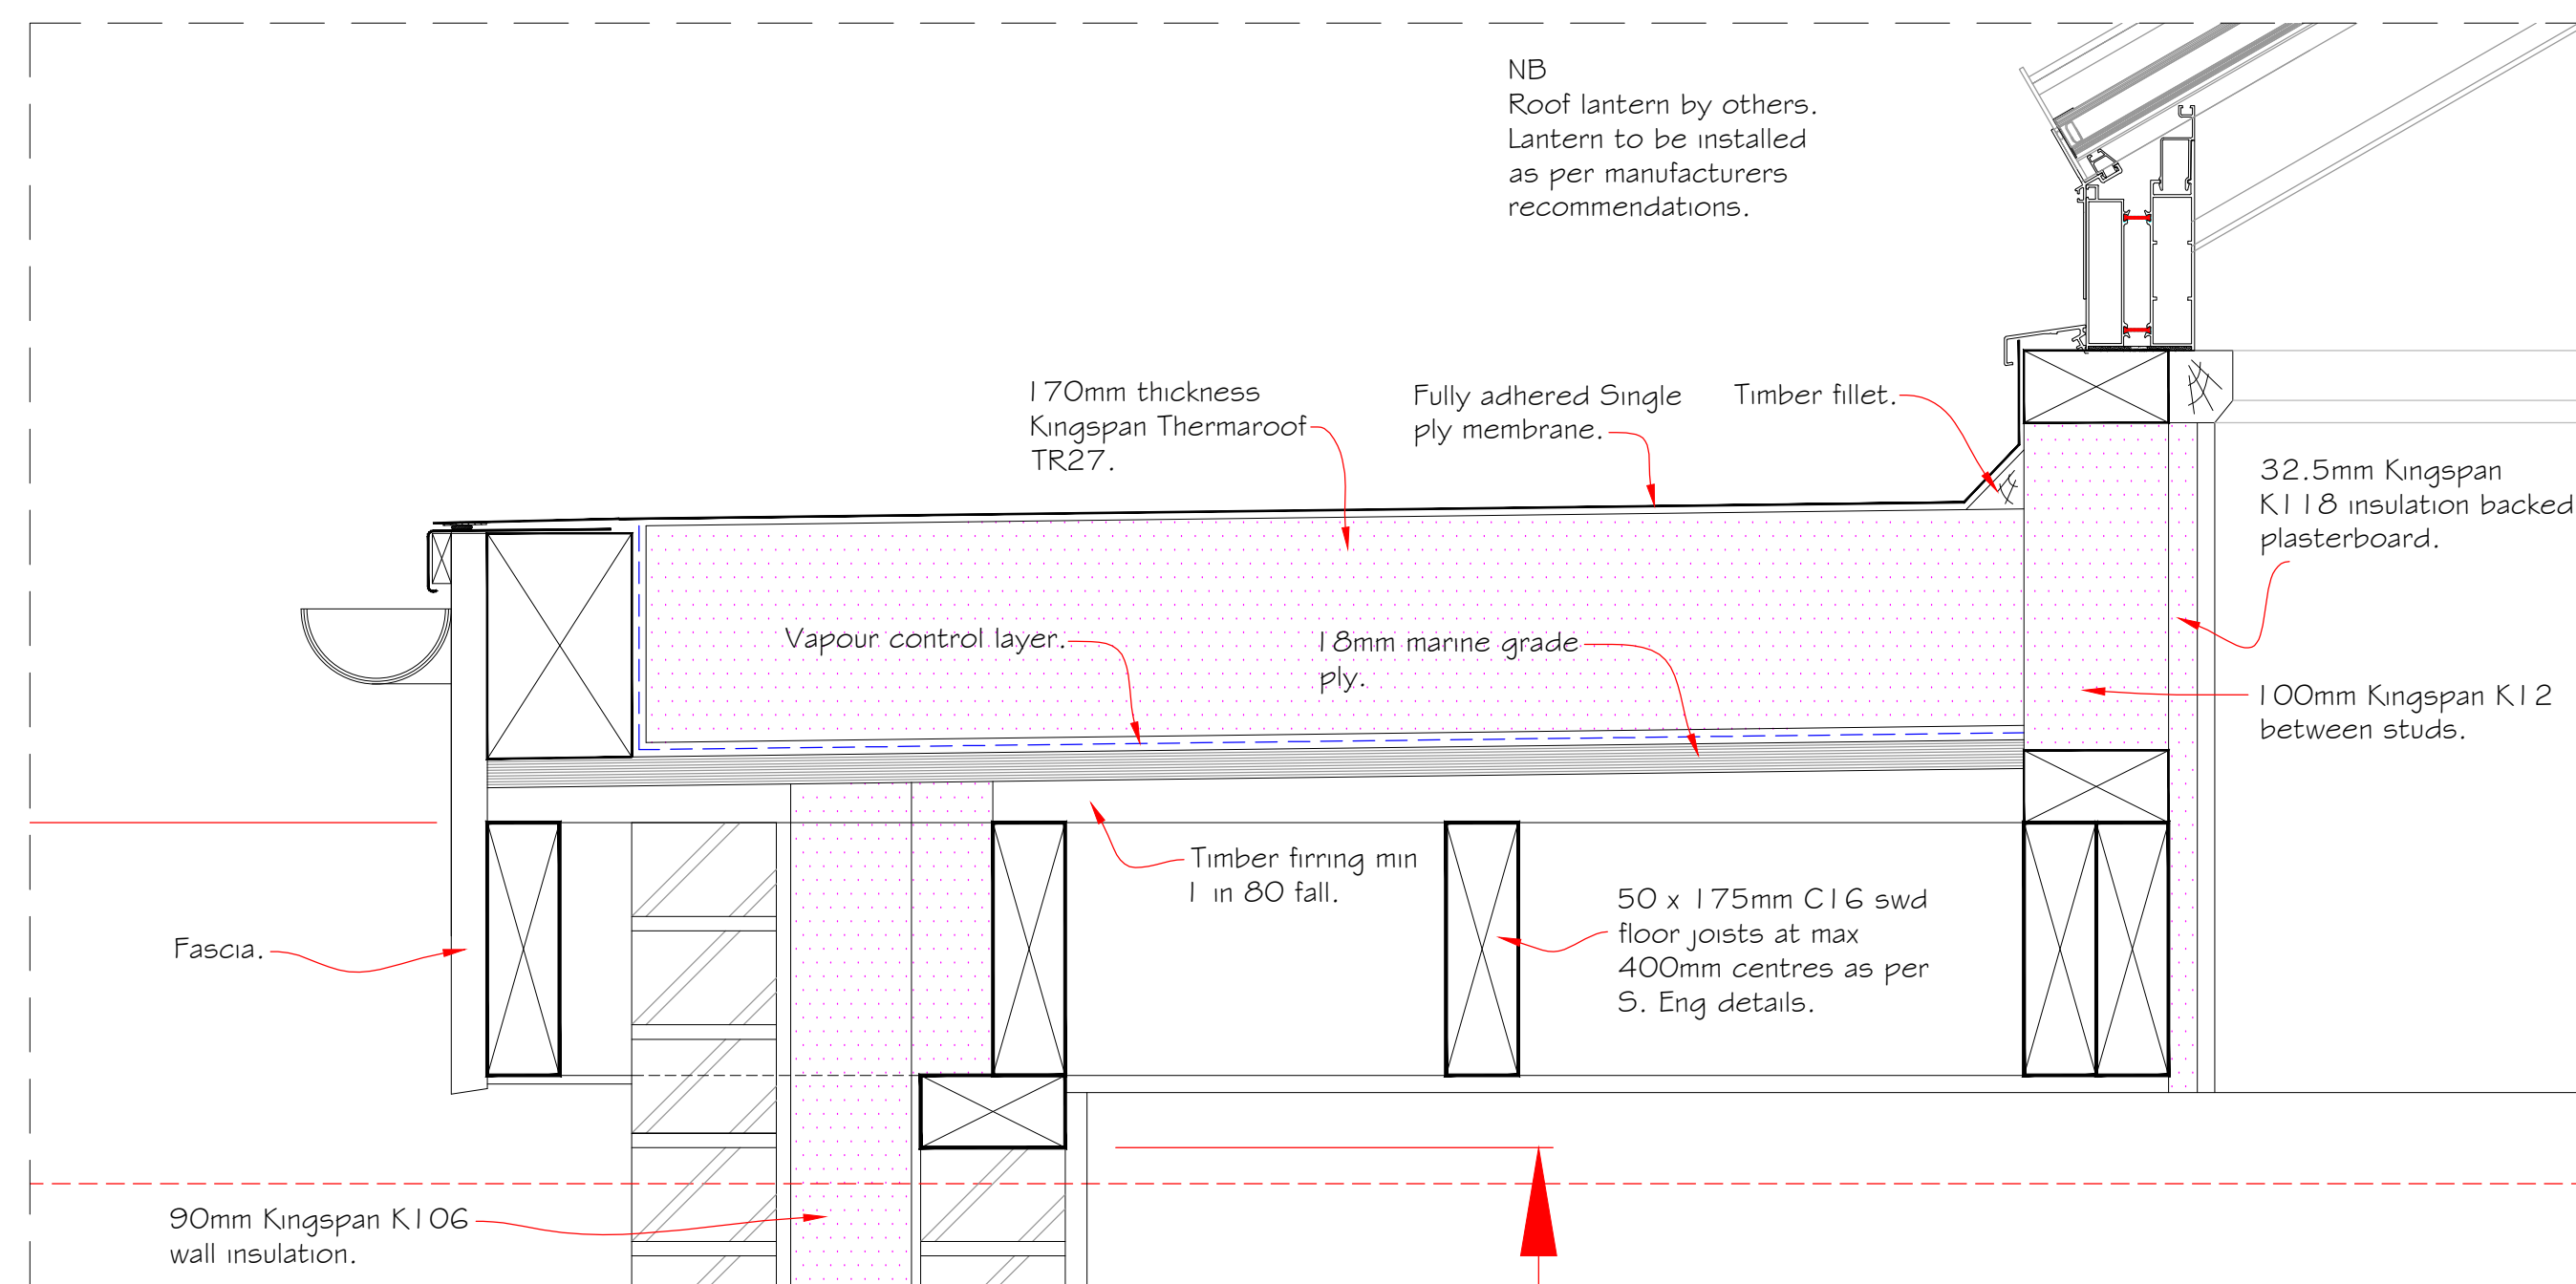

cad CULLIS-ARCHITECTURAL-DESIGN 25 Sunningdale Close Wrexham North Wales LL13 9QU T 01978 264376 M 07791 480768 E ajones540@btinternet.com	Client: Mr. & Mrs. Morton.	
	Drawing Title: Proposed Sections.	
	Job Title: Proposed Alterations to 24 Ffordd Jarvis, Wrexham.	
	Date: Feb 2023.	Scale: 1:50 at A1
	Rev:	Draw No: 03