


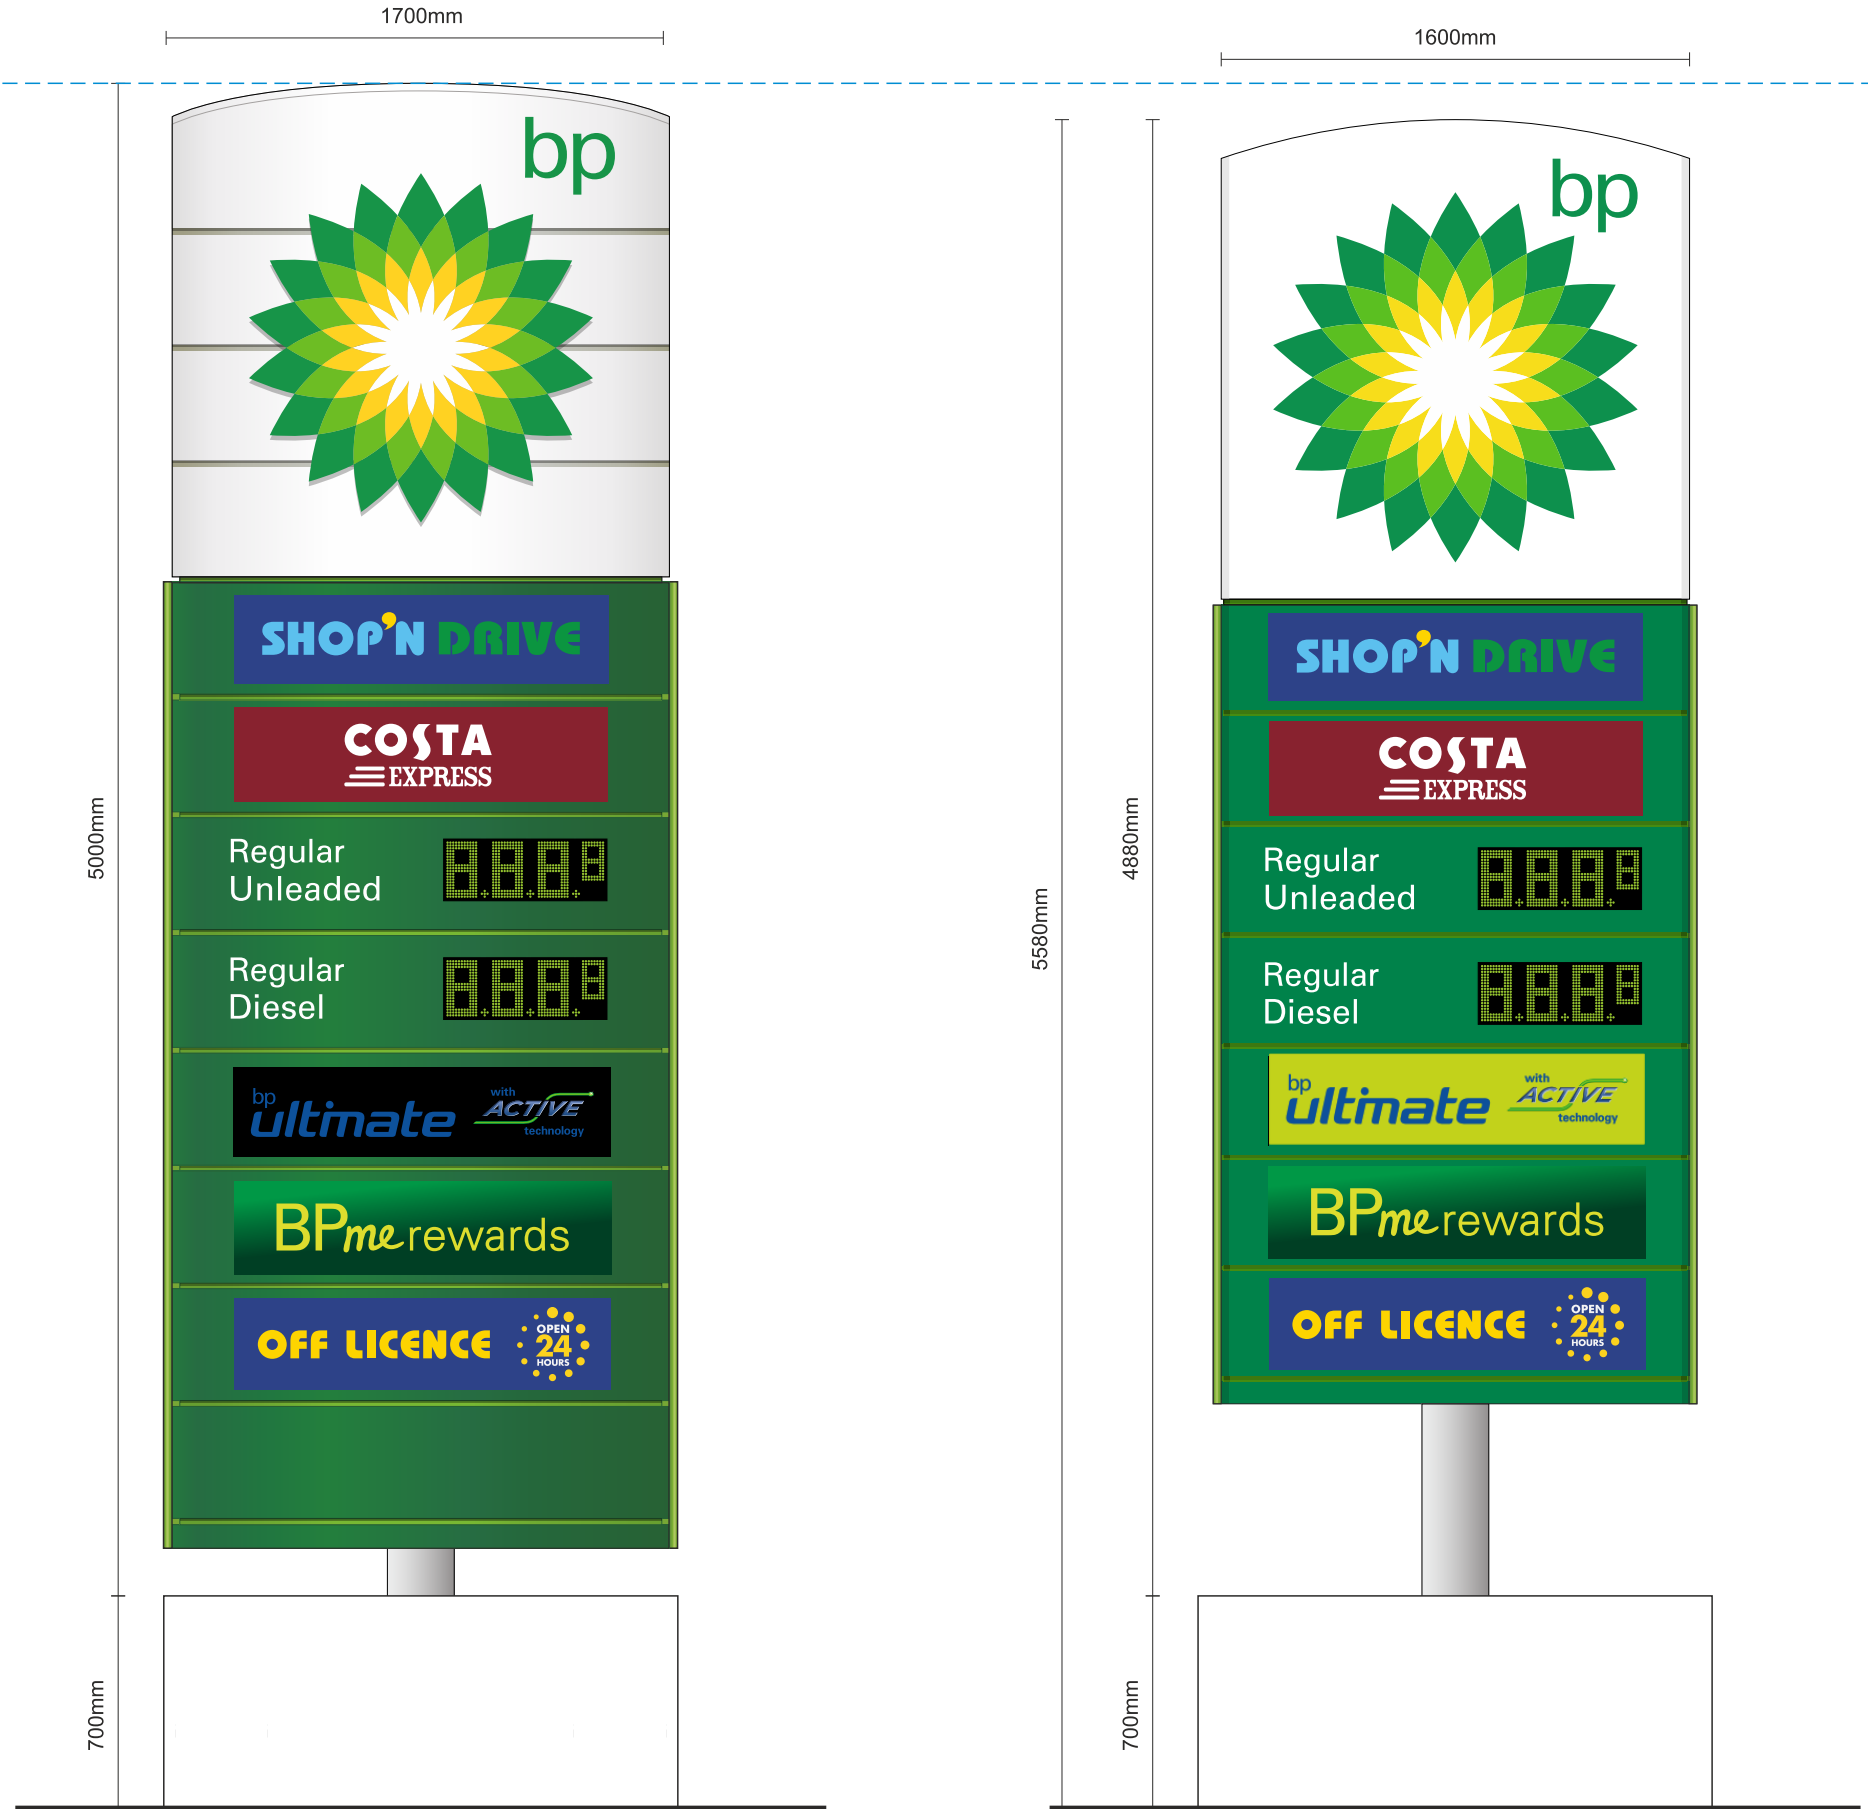

Existing view



Existing Scale 1:25 @ A3

Proposed