

LANDSCAPING SPECIFICATION:

Tree Planting:



- All trees are to be Heavy Standard
T1 - Birch (Betula pubescens)
T2 - Hazel (Corylus avellana)
T3 - Honeysuckle (Lonicera periclymenum)
T4 - Rowan (Sorbus aucuparia)
T5 - Oak (Quercus robur)
T6 - Alder (Alnus glutinosa)

Habitat Management Plan

1. Any losses of young plants must be replaced within a 12 month period.
2. Cutting regime no more than every 3-5 years between December to February.
3. Hand machinery used to trim excess vegetation.
4. Maximum growth in height = 5m.
5. Plants to be monitored every 3 months for the first three years.
6. Following establishment, plants to be monitored yearly to assess level of growth.

Tree Planting

Refer to detail

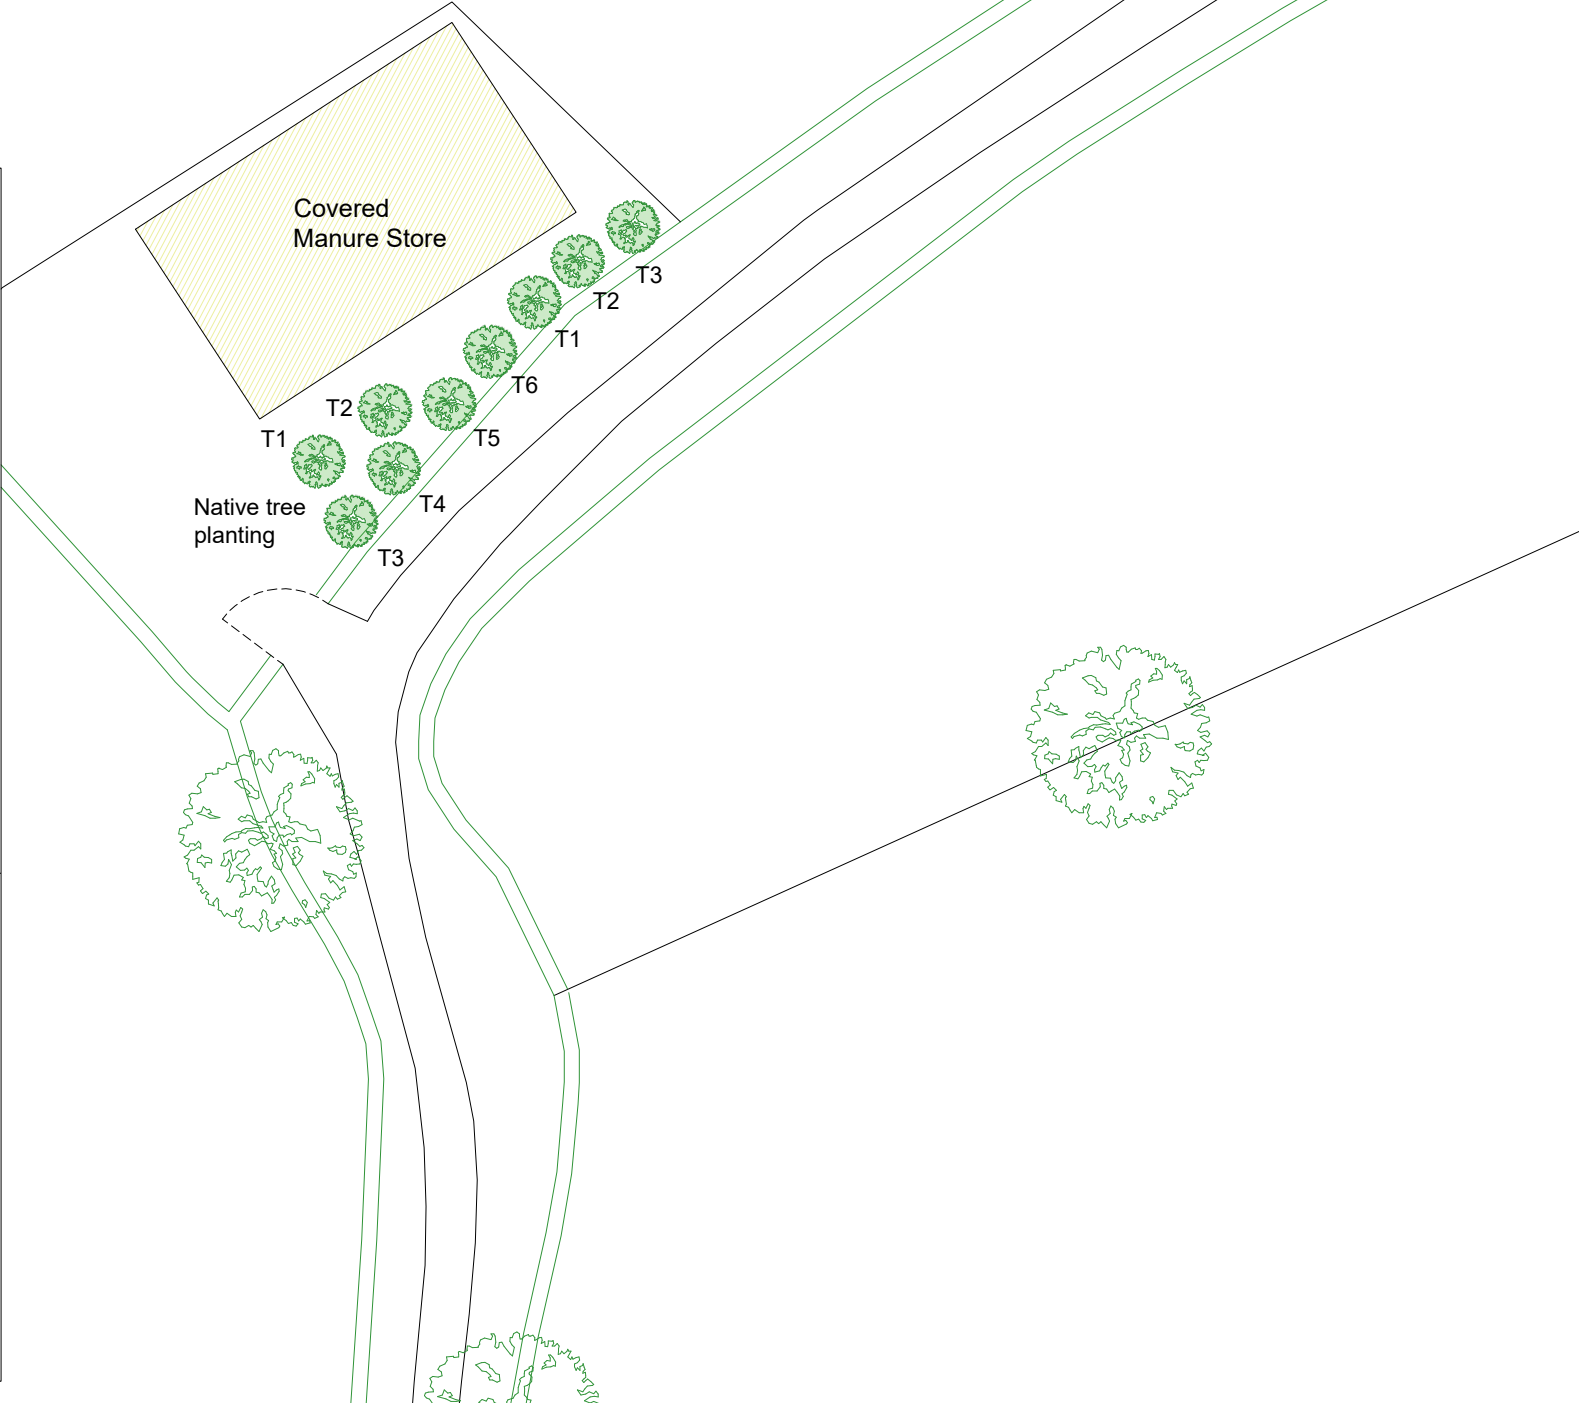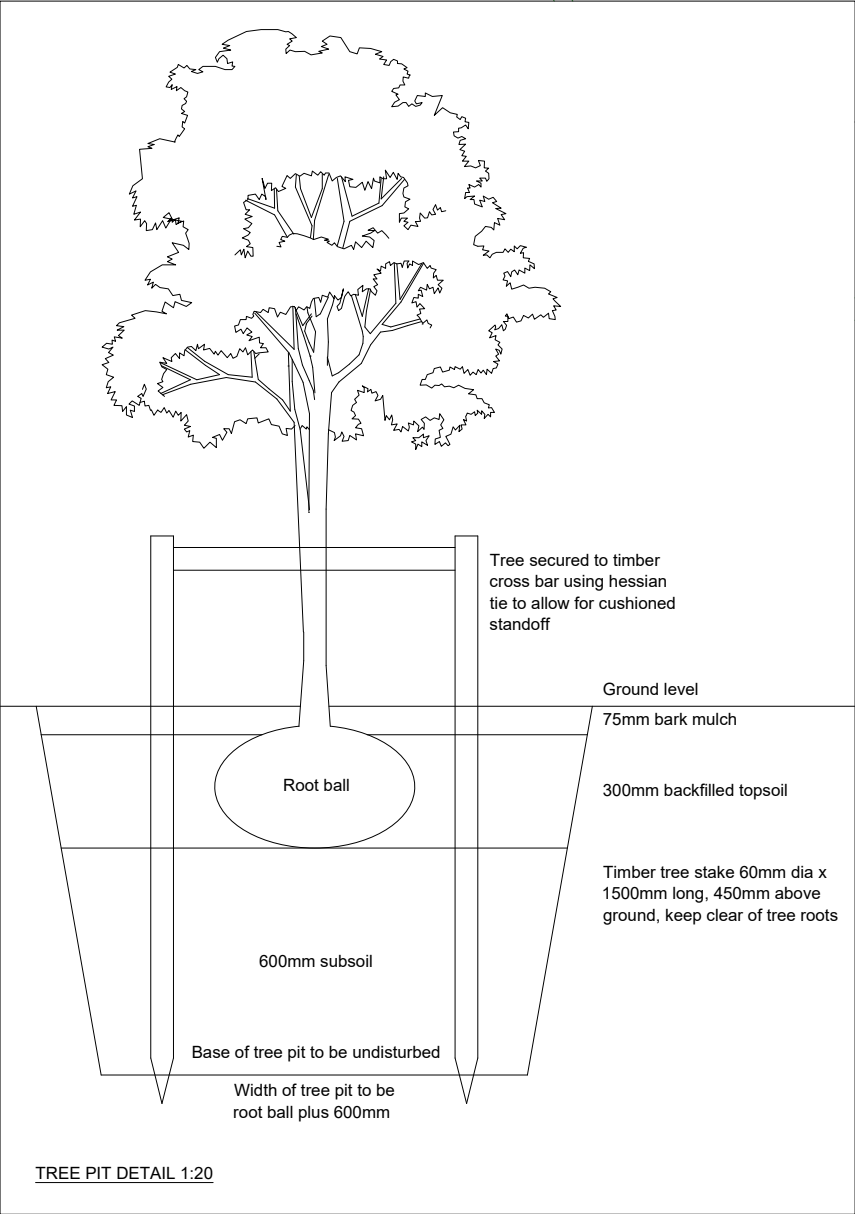

THIS DRAWING IS TO BE READ IN CONJUNCTION WITH ALL RELATED DRAWINGS. ALL DIMENSIONS MUST BE CHECKED AND VERIFIED ON SITE BEFORE COMMENCING ANY WORK OR PRODUCING SHOP DRAWINGS. THE ORIGINATOR SHOULD BE NOTIFIED IMMEDIATELY OF ANY DISCREPANCY. THIS DRAWING IS COPYRIGHT AND REMAINS THE PROPERTY ROGER PARRY & PARTNERS.

Rev	Description	Date	By
-	-	year/mm/dd	--



Residential - Agricultural - Commerical

Project	Proposed Covered Manure Store		
Drawing Title	Biodiversity Enhancement Plan		
Location	Land at Ridleywood Farm, Wrexham, LL13 9YA		
Client	TSM & TR Lunt		
Scale	1:500 @ A3		
Drawing No	77362 / RJC / 005	Rev	-
Drawn By	NB	Date	2024/01/02

MERCIAN HOUSE, 9 DARWIN COURT, OXON
BUSINESS PARK, SHREWSBURY, SY3 5AL.
Tel: 01743 791336
E-mail: mail@rogerparry.net
Web address: www.rogerparry.net
Roger Parry & Partners LLP partnership no.OC312203
Registered in England and Wales.
A list of members of the LLP is available at the above address.