
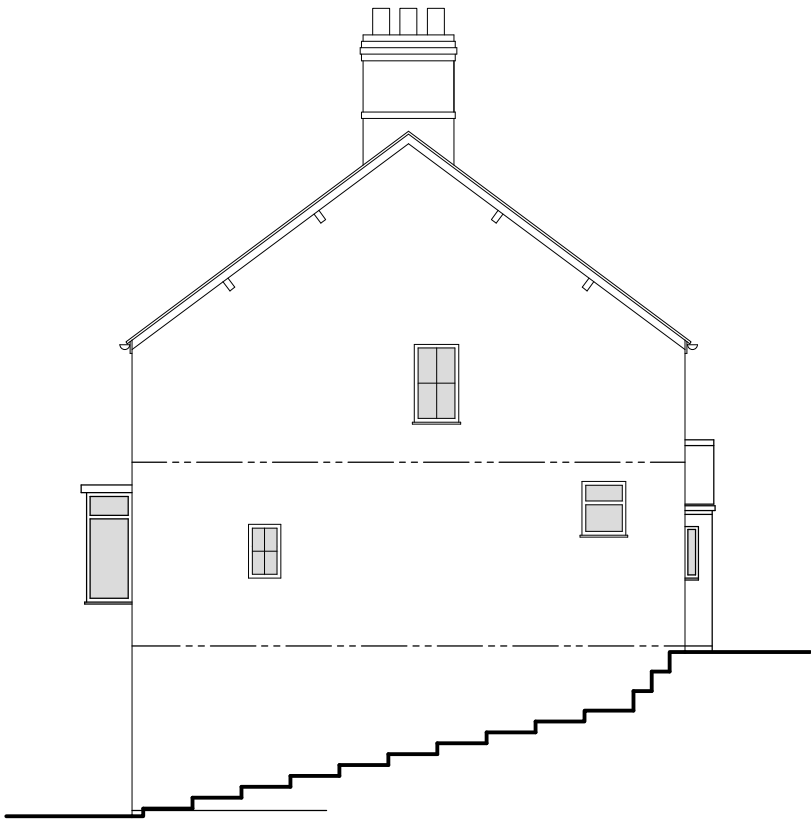


REV	DESCRIPTION	DATE	DRAWN
—	—	—	—

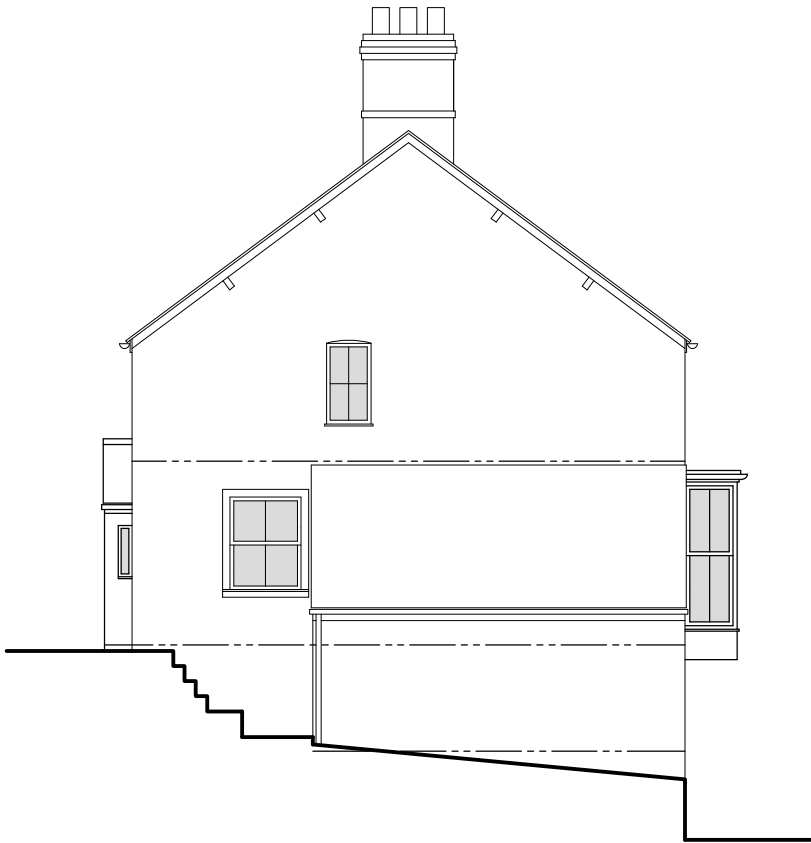

SCALE BAR 1:100

FRONDEG, NANTYR ROAD,
GLYN CEIRIOG, LL20 7NW
FIONA GRANT

EXISTING SIDE ELEVATIONS

KBArchitectureDesignStudio
49 Blundell Street
Liverpool
L1 0AN
T: 07534528192

DWG: 23001 (SU) 202
DATE: 22.07.2023
SCALE: 1:100 @ A3 DRAWN: KB