


Notes

Figured dimensions are to be used in all case.
Dimensions should not be scaled from drawing
All existing dimensions should be checked on site before commencement of the work.
Any discrepancies in dimensions should be clarified with the Architect prior to commencement of the work.
No deviation from this drawing will be permitted without the prior written consent of the Architect.
This drawing is to be read in conjunction with all the relevant Mechanical and Electrical drawings.
This drawing is to be read in conjunction with the relevant Structural Engineer's drawings, structural calculations and recommendations.
This drawing is to be read in conjunction with the relevant Fire Safety Strategy drawings

This drawing is copyright and to be returned to the architect on completion of the contract.

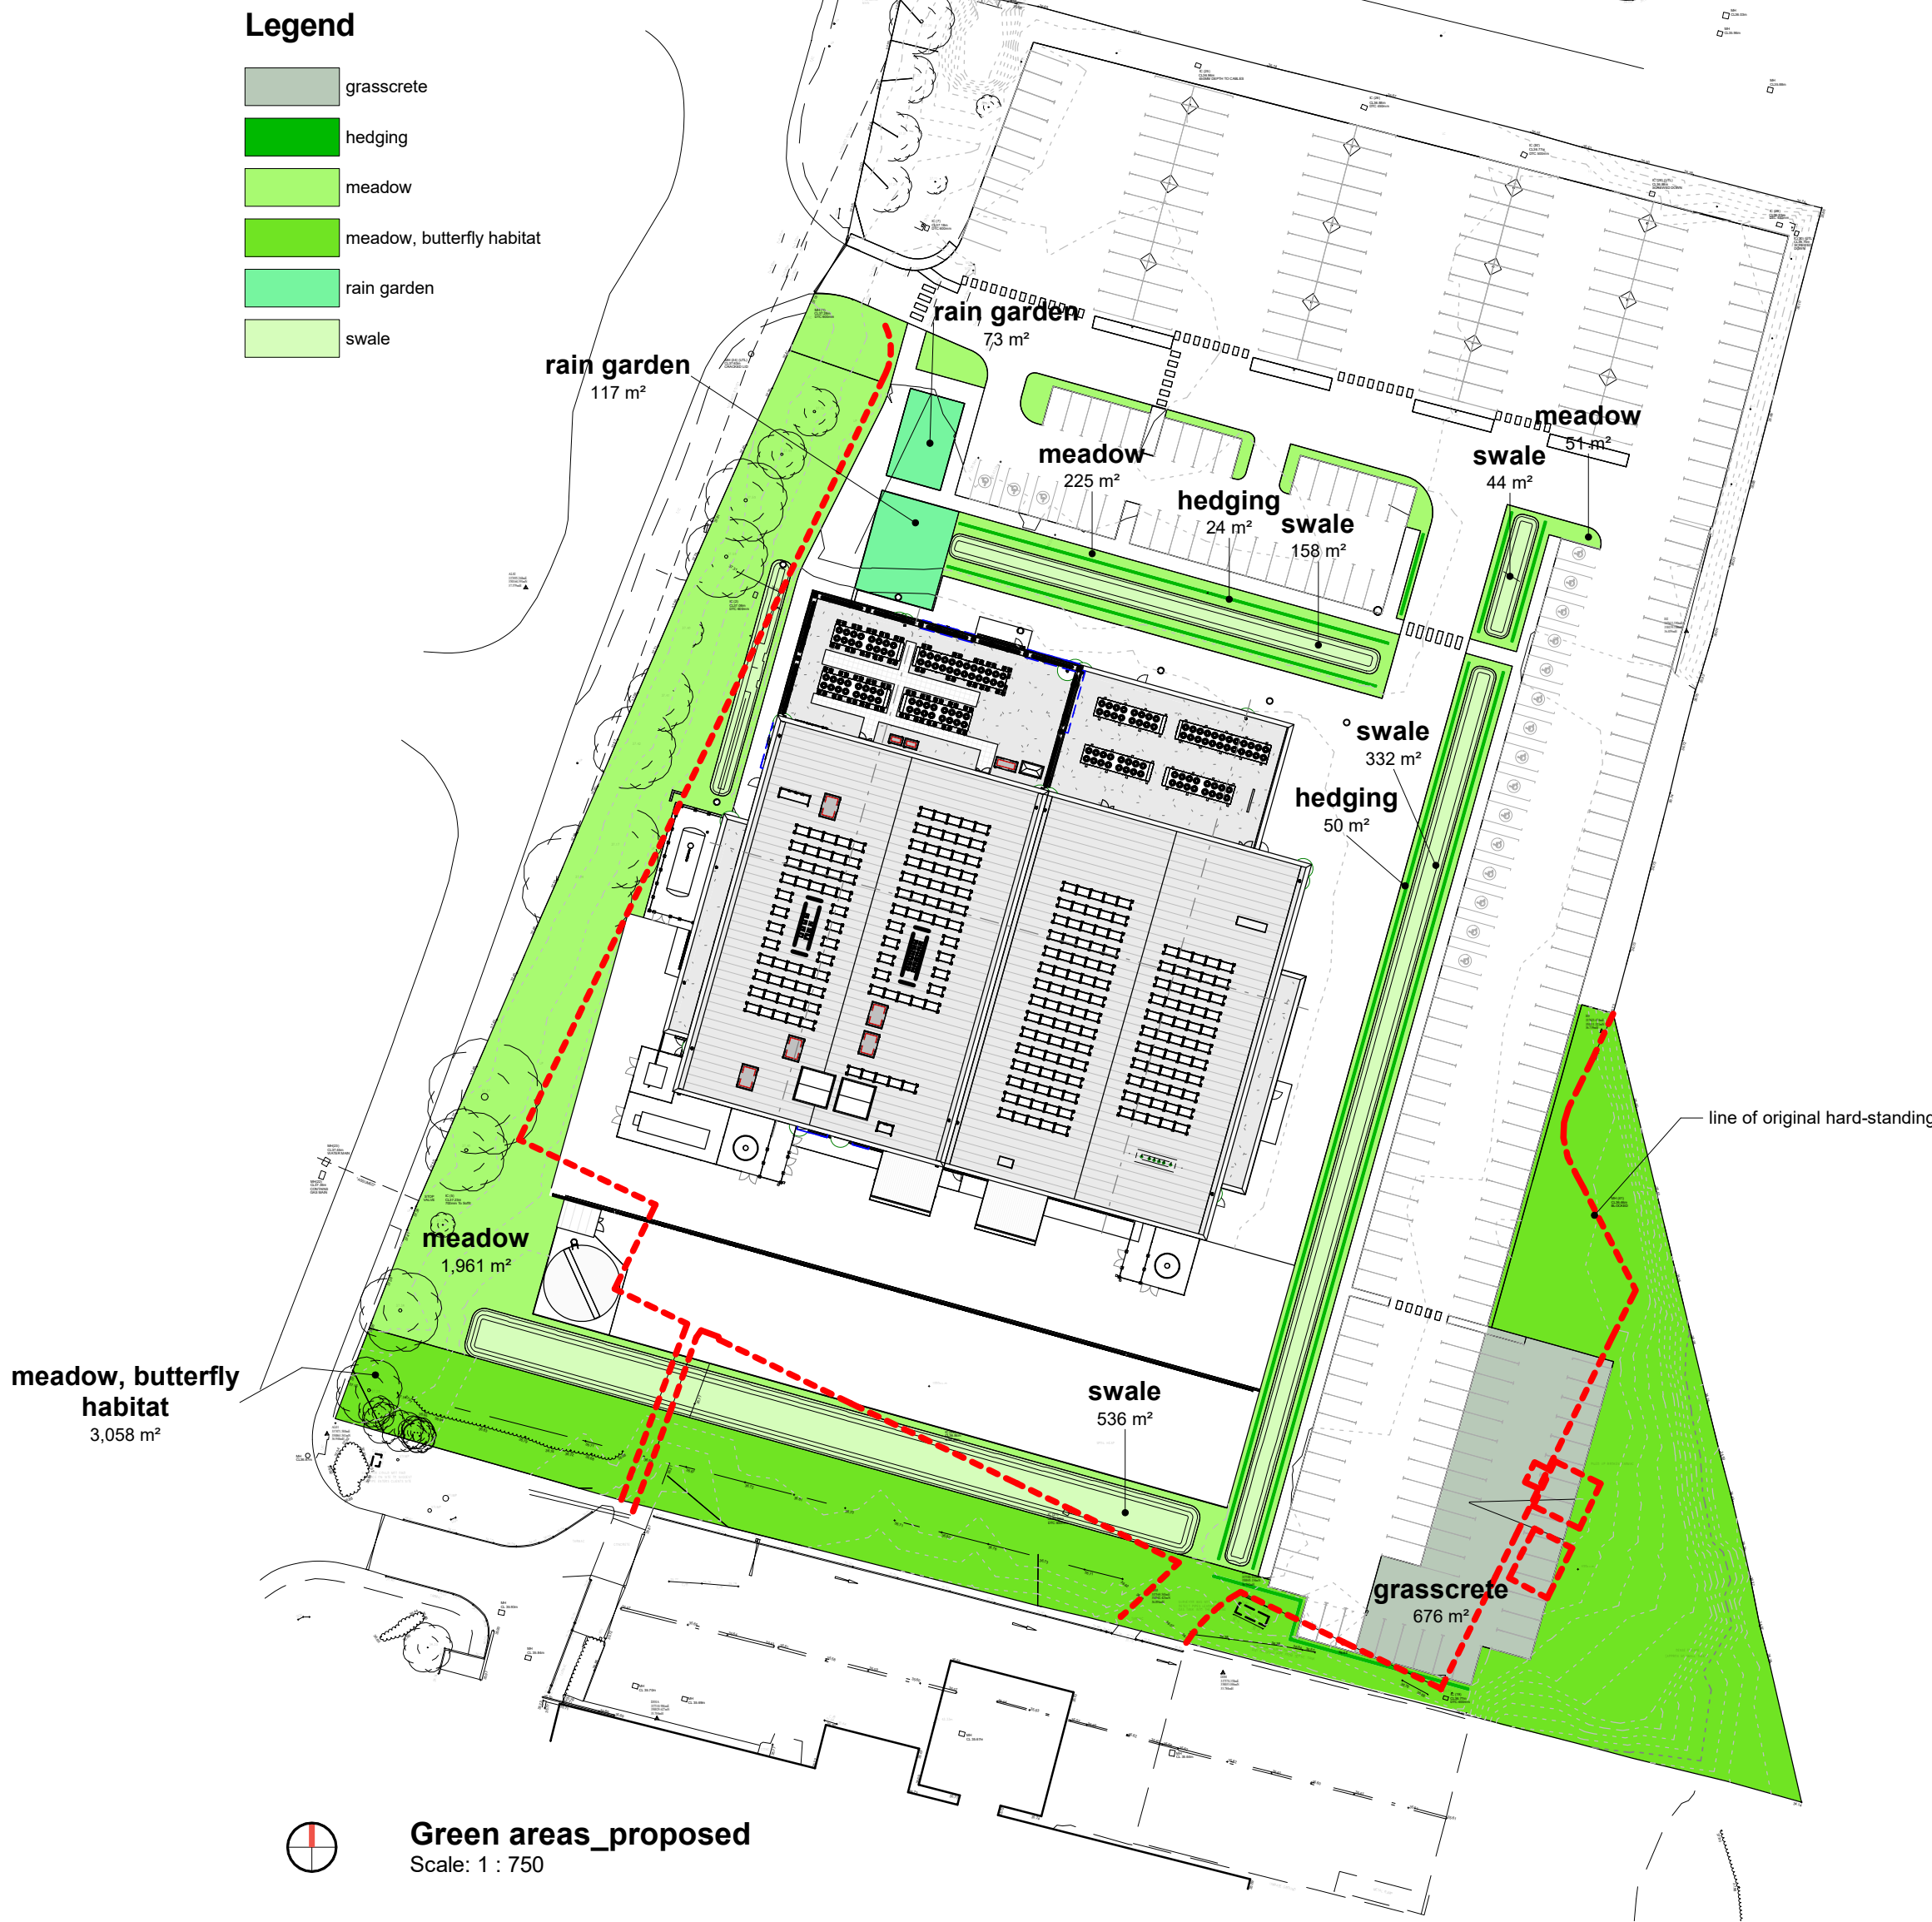

aerial photo in 2018, pre-demolition
not to scale

Area Schedule (Green areas_ Proposed)		
Name	Area	Comments
grasscrete	676.2 m²	overspill parking with interplanted grass
	676.2 m²	
hedging	4.6 m²	mixed species native hedge
hedging	6.8 m²	mixed species native hedge
hedging	6.8 m²	mixed species native hedge
hedging	17.1 m²	mixed species native hedge
hedging	24.0 m²	mixed species native hedge
hedging	24.0 m²	mixed species native hedge
hedging	50.0 m²	mixed species native hedge
hedging	50.0 m²	mixed species native hedge
	183.3 m²	
meadow	17.8 m²	wildflower meadow mix
meadow	29.7 m²	wildflower meadow mix
meadow	33.5 m²	wildflower meadow mix
meadow	41.0 m²	wildflower meadow mix
meadow	50.8 m²	wildflower meadow mix
meadow	224.9 m²	wildflower meadow mix
meadow	1,960.8 m²	wildflower meadow mix
	2,358.6 m²	

Area Schedule (Green areas_ Proposed)		
Name	Area	Comments
meadow, butterfly habitat	3,057.9 m²	wildflower meadow mix to improve local species habitat
	3,057.9 m²	
rain garden	72.9 m²	rain garden planting mix
rain garden	116.7 m²	rain garden planting mix
	189.6 m²	
swale	44.1 m²	wet meadow grass mix
swale	72.2 m²	wet meadow grass mix
swale	158.4 m²	wet meadow grass mix
swale	332.2 m²	wet meadow grass mix
swale	535.6 m²	wet meadow grass mix
	1,142.5 m²	
Grand total: 24	7,608.1 m²	

note: Refer to landscaping drawings for planting specifications and for locations of proposed additional trees

Area Schedule (Green areas_ Existing)		
Name	Area	Comments
bamboo	19 m²	removed as part of enabling works
bamboo	30 m²	removed as part of enabling works
	48 m²	
grass	80 m²	managed grassland
grass	165 m²	managed grassland
grass	933 m²	managed grassland
grass	2,242 m²	managed grassland
	3,420 m²	
Woods	1,526 m²	extension of Erlas Black Wood (removed prior to these works)
	1,526 m²	
	4,994 m²	

P1	First Issue of Drawing	EnR	CR	231115
Rev.	Revision description	Drawn	Checked	Date



Lovelock Mitchell Architects
3 Stanley Street, Chester, CH1 2LS
Tel +44 (0) 1244 404321

e-mail: admin@lovelockmitchell.com
web: www.lovelockmitchell.com

Project
NDPF
Wrexham

Title
SKETCH_Comparison Schedule Of Planted Areas

LMA Project		Drawing number						Rev.
Project	Originator	Zone	Level	Type	Rev.	Drawn/checked		
2227	IED	LMA	ZZ	00	DR	A	9529	P1