




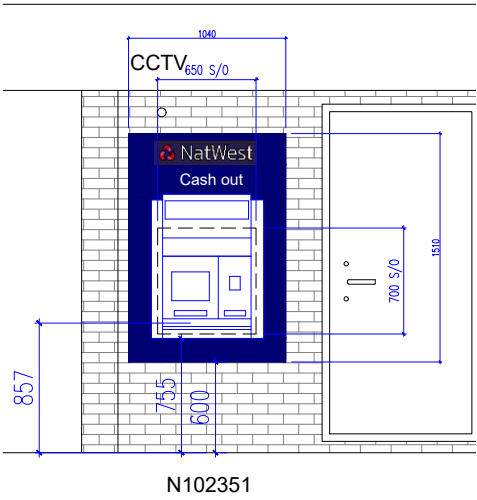


EXISTING ELEVATION

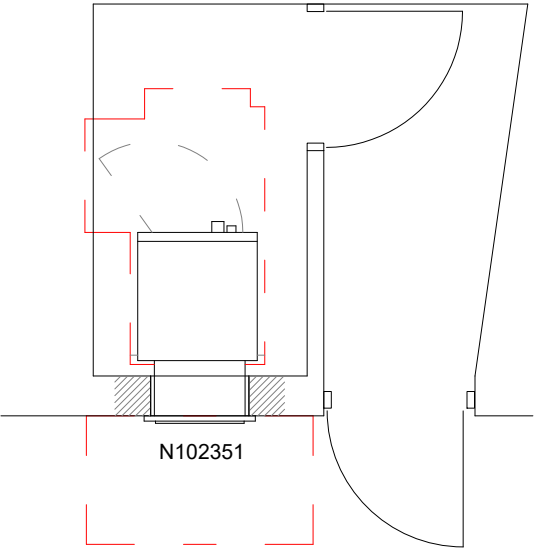


EXISTING PLAN

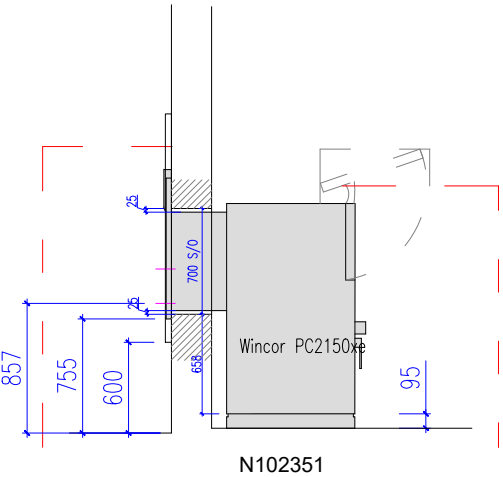


EXISTING SECTION

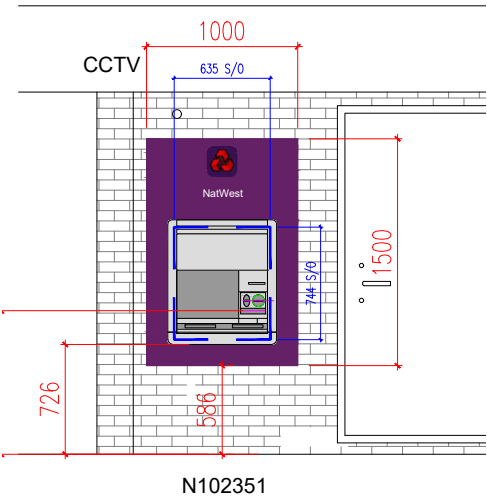


PROPOSED ELEVATION

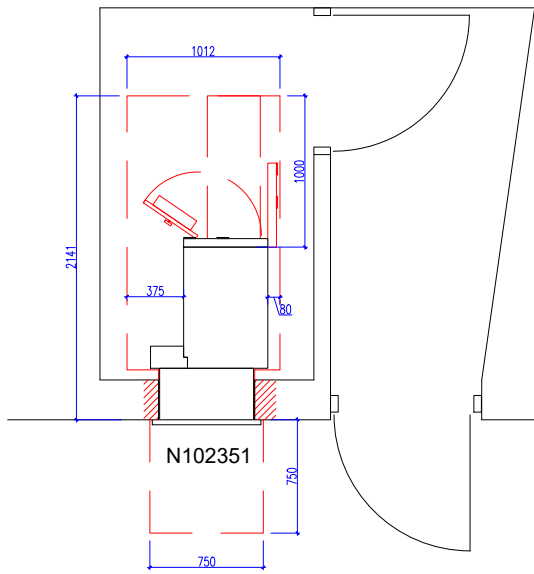

PROPOSED PLAN

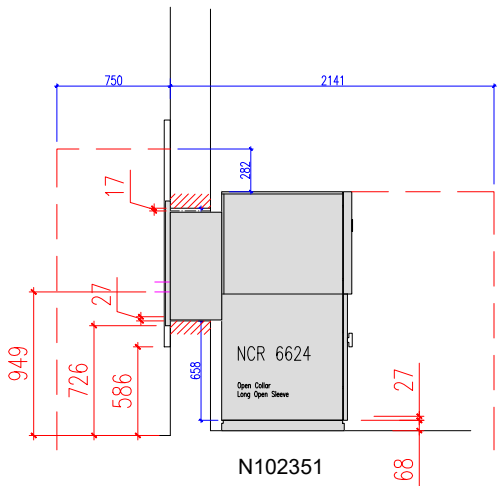

PROPOSED SECTION

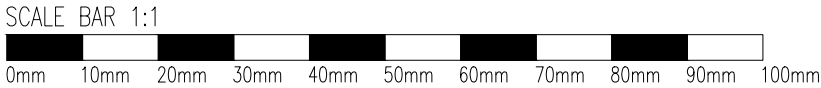

(C) These drawings are Not to be copied or reproduced in any form without the written permission and Full consent of ISG Plc

MAIN CONTRACTOR ISG		CONTRACT NATWEST ATM REPLACEMENTS 2023	JOB # NW_10463	DATE 21/12/2023	DRAWN BY RP
SCALE 1:50		SITE NW Rhoslannerchrugog, Market Street, Rhoslannerchrugog, Clywd, LL14 2LA			DESIGN ARCHITECT ISG
DRAWING STATUS CONSTRUCTION		Hemingford House, 7 Glebe Road, Huntingdon, PE29 7DN Tel: 01480 423 500 Fax: 01480 412 043			
		TITLE NW Rhoslannerchrugog - Listed building/Planning application drawing			
REVISION DATE	01 05/01/2024	DRAWING NUMBER ISG-NW-Rhoslannerchrugog-01		SHEET 1 of 1	

Rev.	Description	By	Date
1	ISSUED FOR PLANNING CONSENT	RP	05/01/2024