


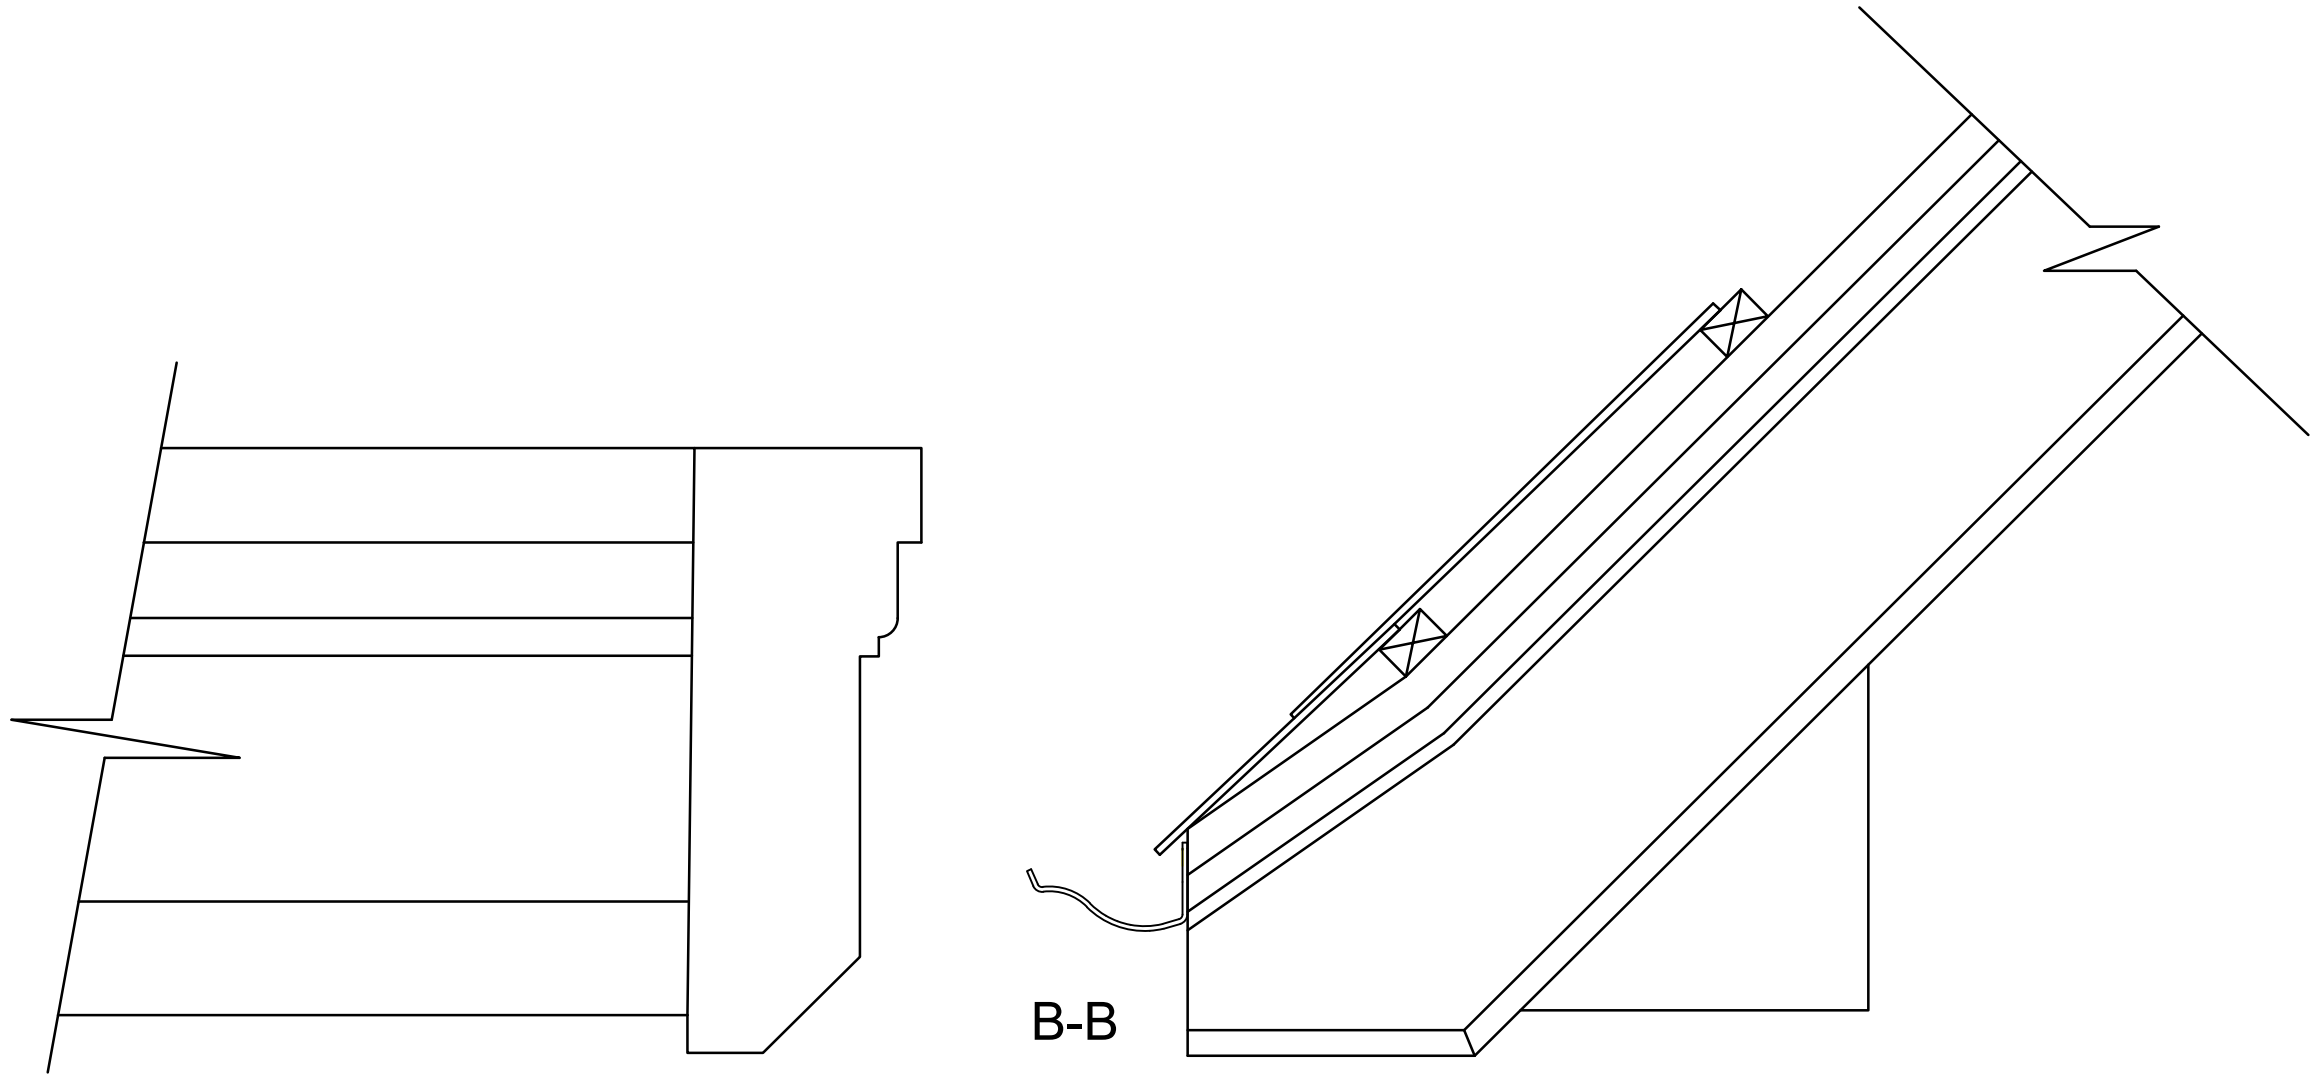

Old



New



Old



Notes;

All timber sections have been replicated to match the existing.

Guttering has been removed, cleaned of paint, rust treated and repainted back to white.

All soffits are in a TGV to replicate existing.

Project;

Ty Llwyd Repairs

Title; Eaves, gutter detail	Scale (A2); 1:5, 1:10, 1:100
Dwg No; Jones - 003	Date; 05/06/23

Revision;