


Roof: Natural Roofing Slates
Walls: Off White Kender - Rustic Facing Brickwork - BM Steel Composite Cladding (Silver Birch)
Windows: Black Upvc Flush Frames
Doors: Black PC Aluminium
Timber Features: Hardwood with Dark Grey Spray Paint Finish
Fascia & Bargeboards: Dark Grey PC Aluminium

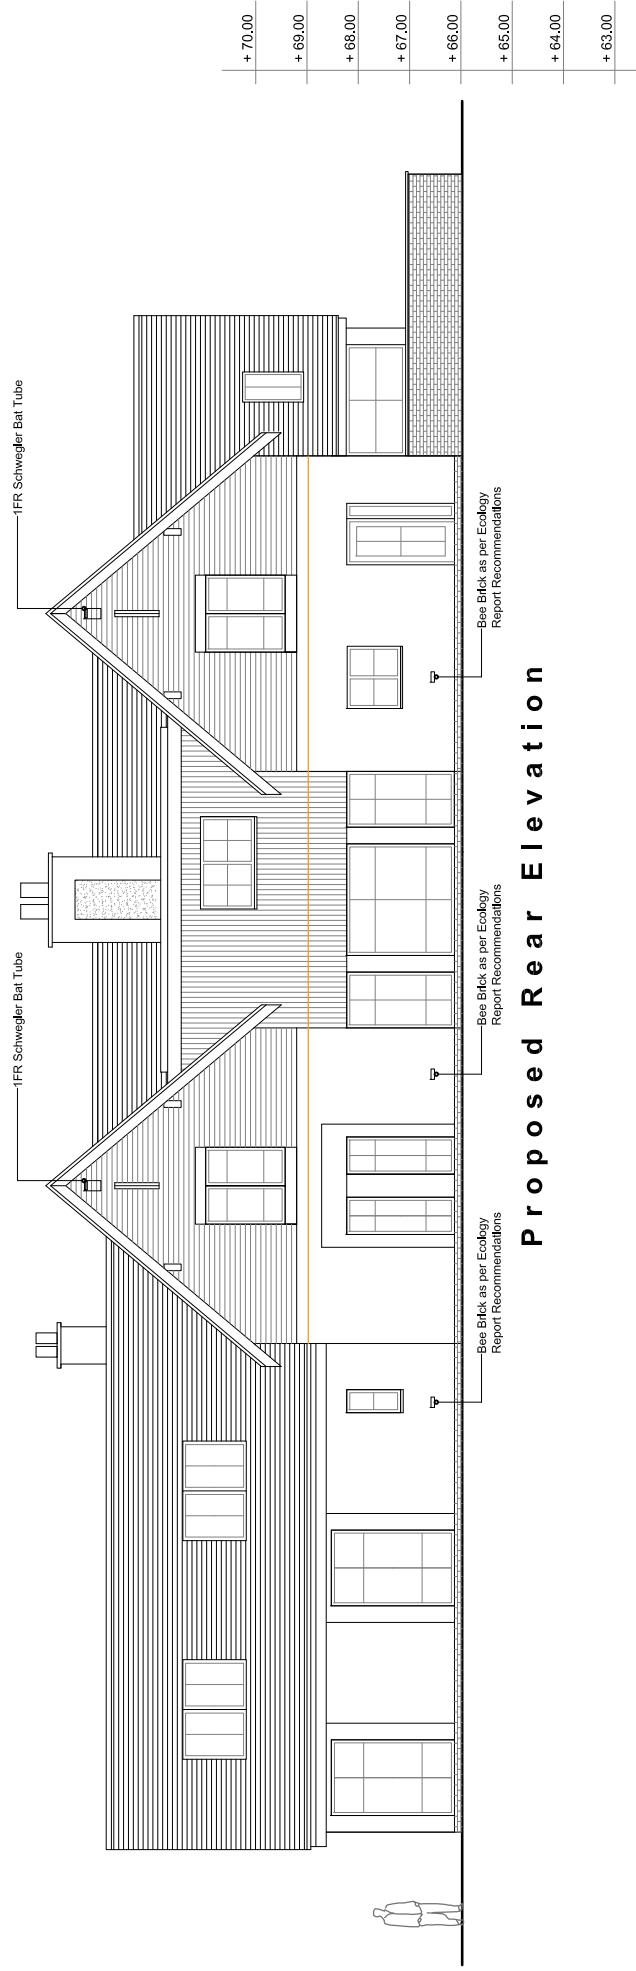

ISSUE TYPE	SUN ORIENTATION
------------	-----------------

DRAWING	PROPOSED ELEVATIONS	CLIENT	MR. & MRS. BRODERICK
PROJECT	OVERDALE, MARFORD HILL, WREXHAM: LL12 8SY		

The Stables, Colwyn Road, Craigside, Llandudno. LL30 3AL

T: 07789 175903 **E:** info@brarchitecture.com **W:** www.brarchitecture.com

