
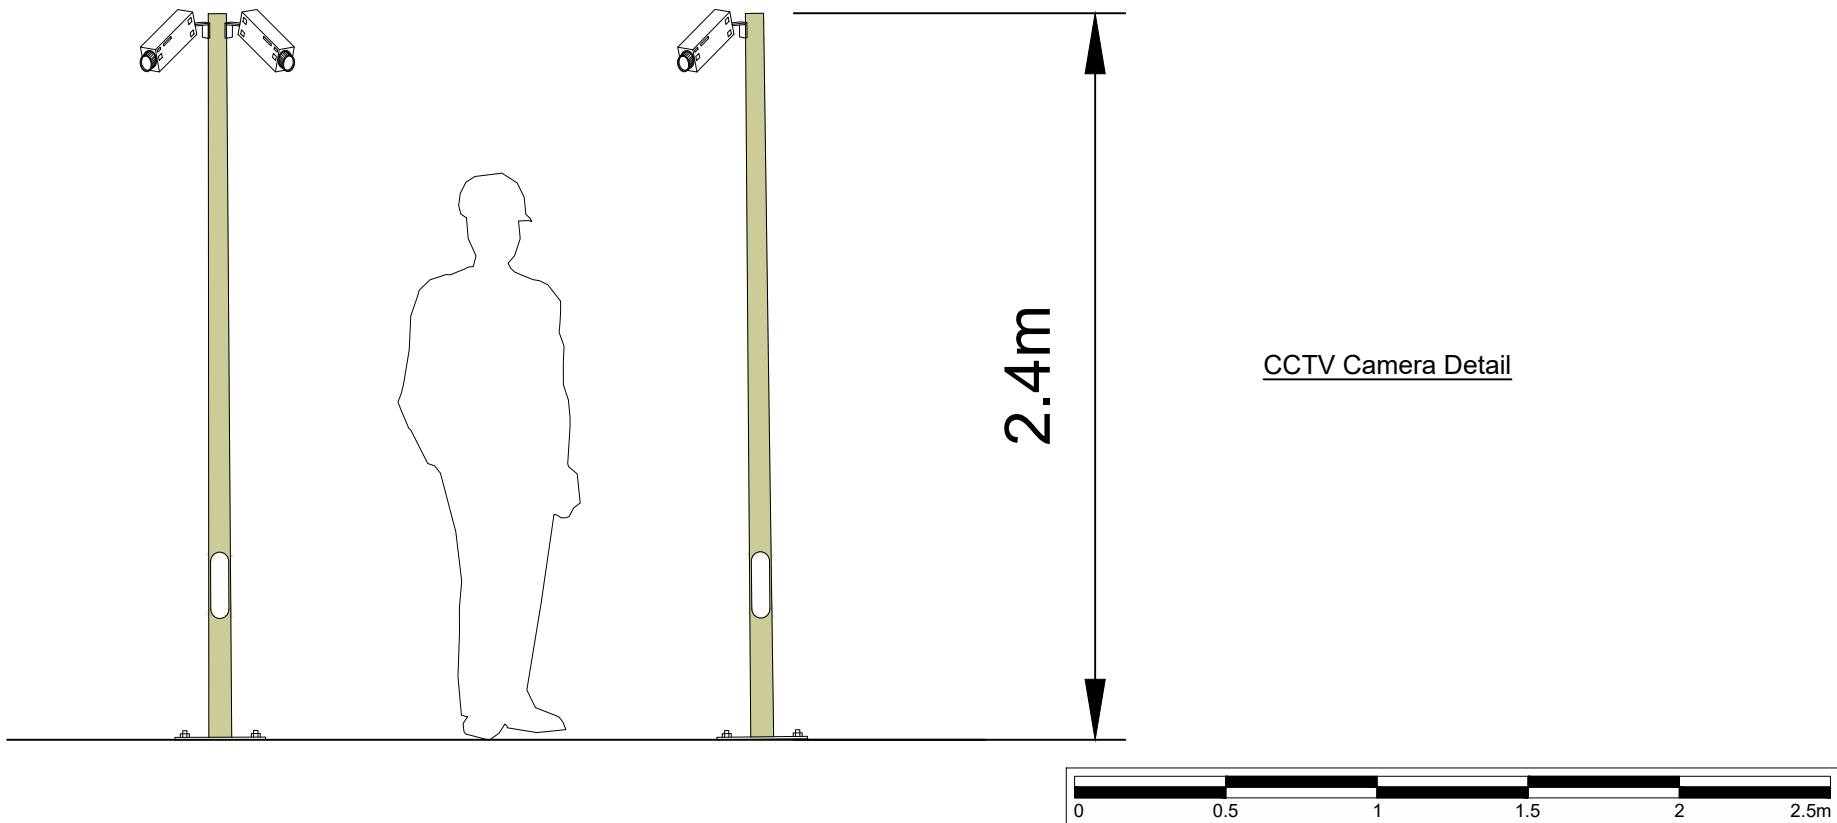


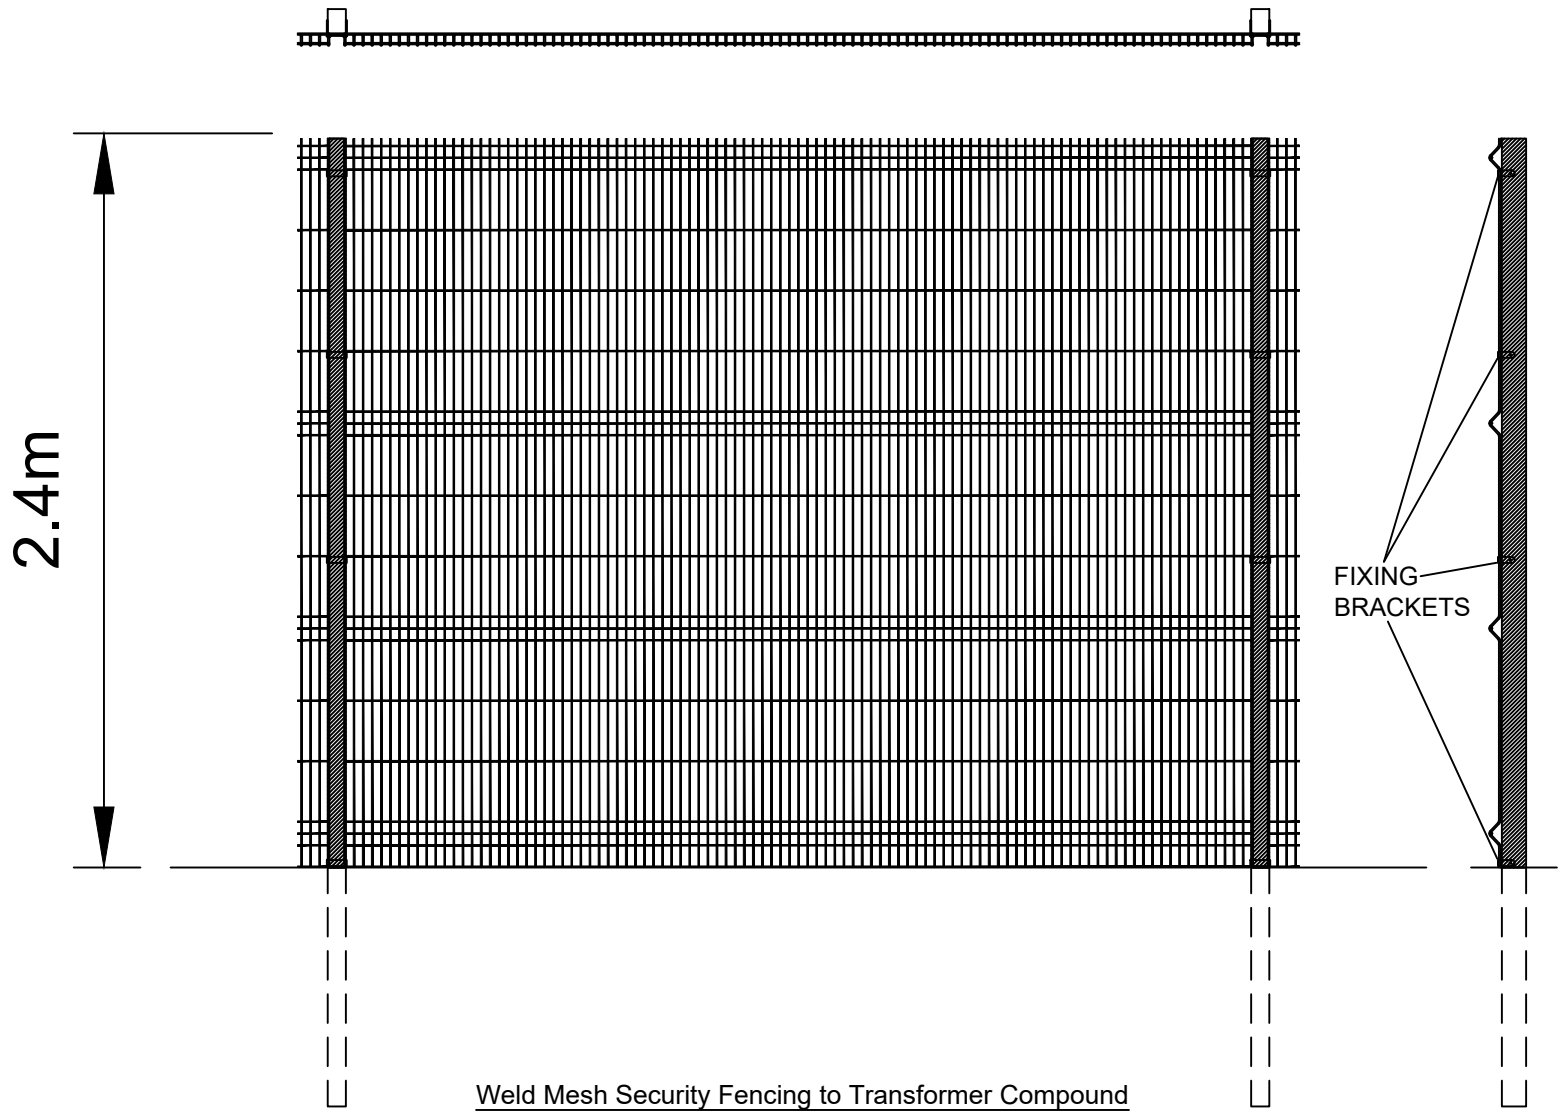

This drawing is the copyright of AXIS P.E.D Limited and may not be loaned, copied or reproduced in any way -or used for any offer, quote, tender or construction purposes without written consent of the company to do so

Follow any figured dimensions - do not scale for construction purposes. IF IN DOUBT ASK.

• Revision History • Date

--	--	--

--	--	--

Chester Office: Well House Barns Brutton Cheshire CH4 5DH		South Manchester Office: Canella House 76 Water Lane Willeslow SK3 5BB		axis
0844 8700 007		www.axisped.co.uk		
client: PELAGIC ENERGY				
project: LEGACY REVISED LAYOUT				
drawing title: FENCING AND SECURITY				
date: JANUARY 2023		drawn by:	checked:	
drawing number: 2658-03-10		SK	JM	
		status:		
scale(s): 1:25@A3		rev:		
planning environment design				