


ENQ / 2023 / 0212 - Site location plan

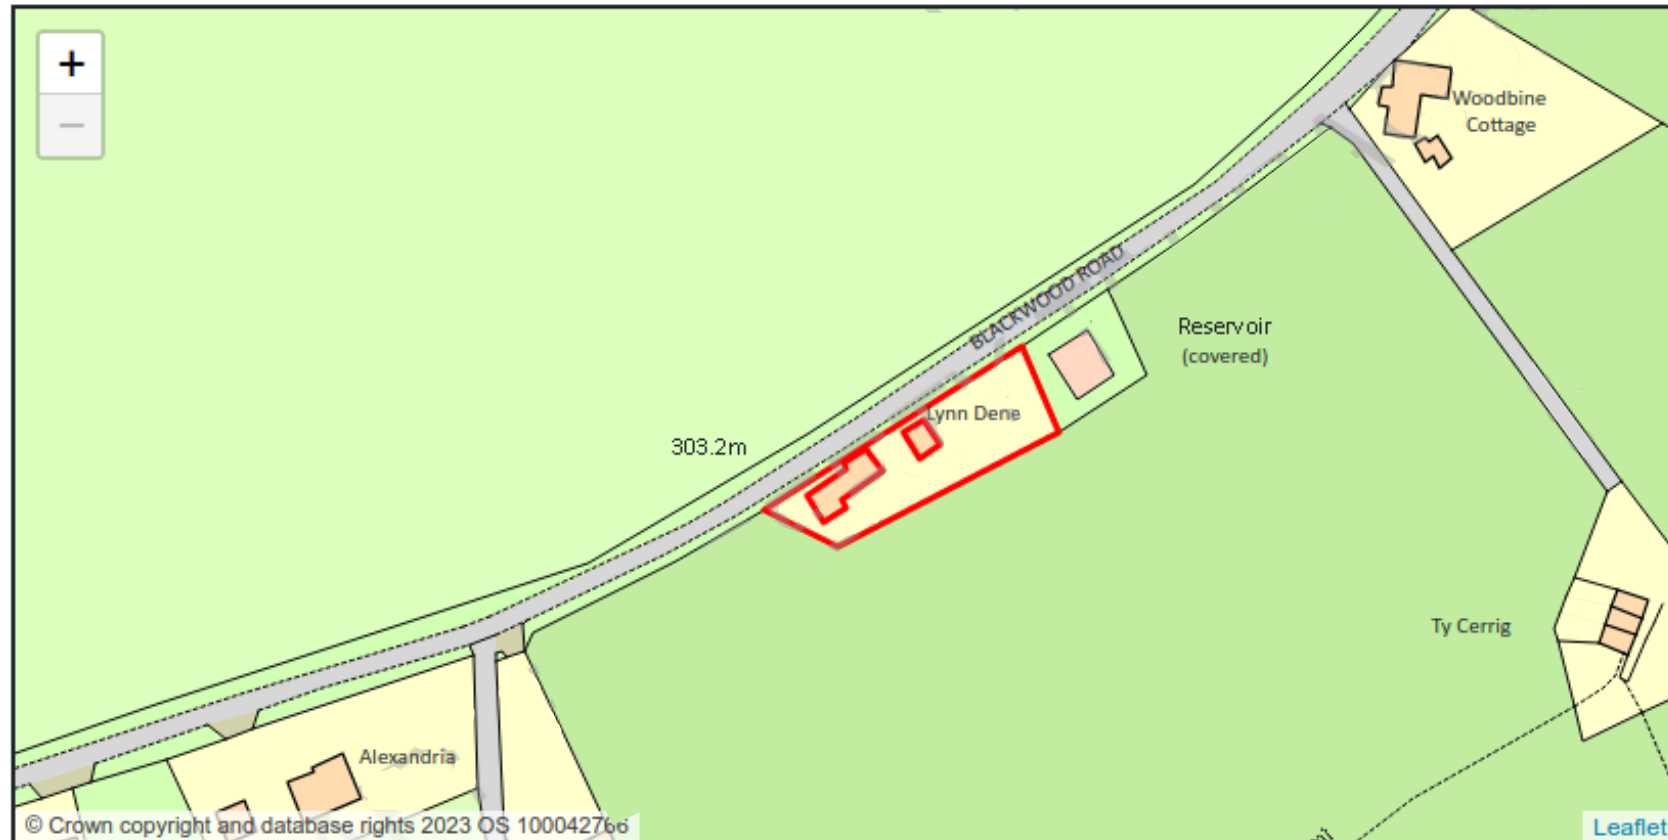

0 30
Metres



Plan Produced for: Dave Smith
Date Produced: 2 Nov 2023
Plan reference Number: TQRQM23306193118979
Scale: 1:500 @ A4
Grid Reference: SJ 325092 343212
Postcode: LL20 7YL

© Crown copyright and database rights 2023 OS 100042766