



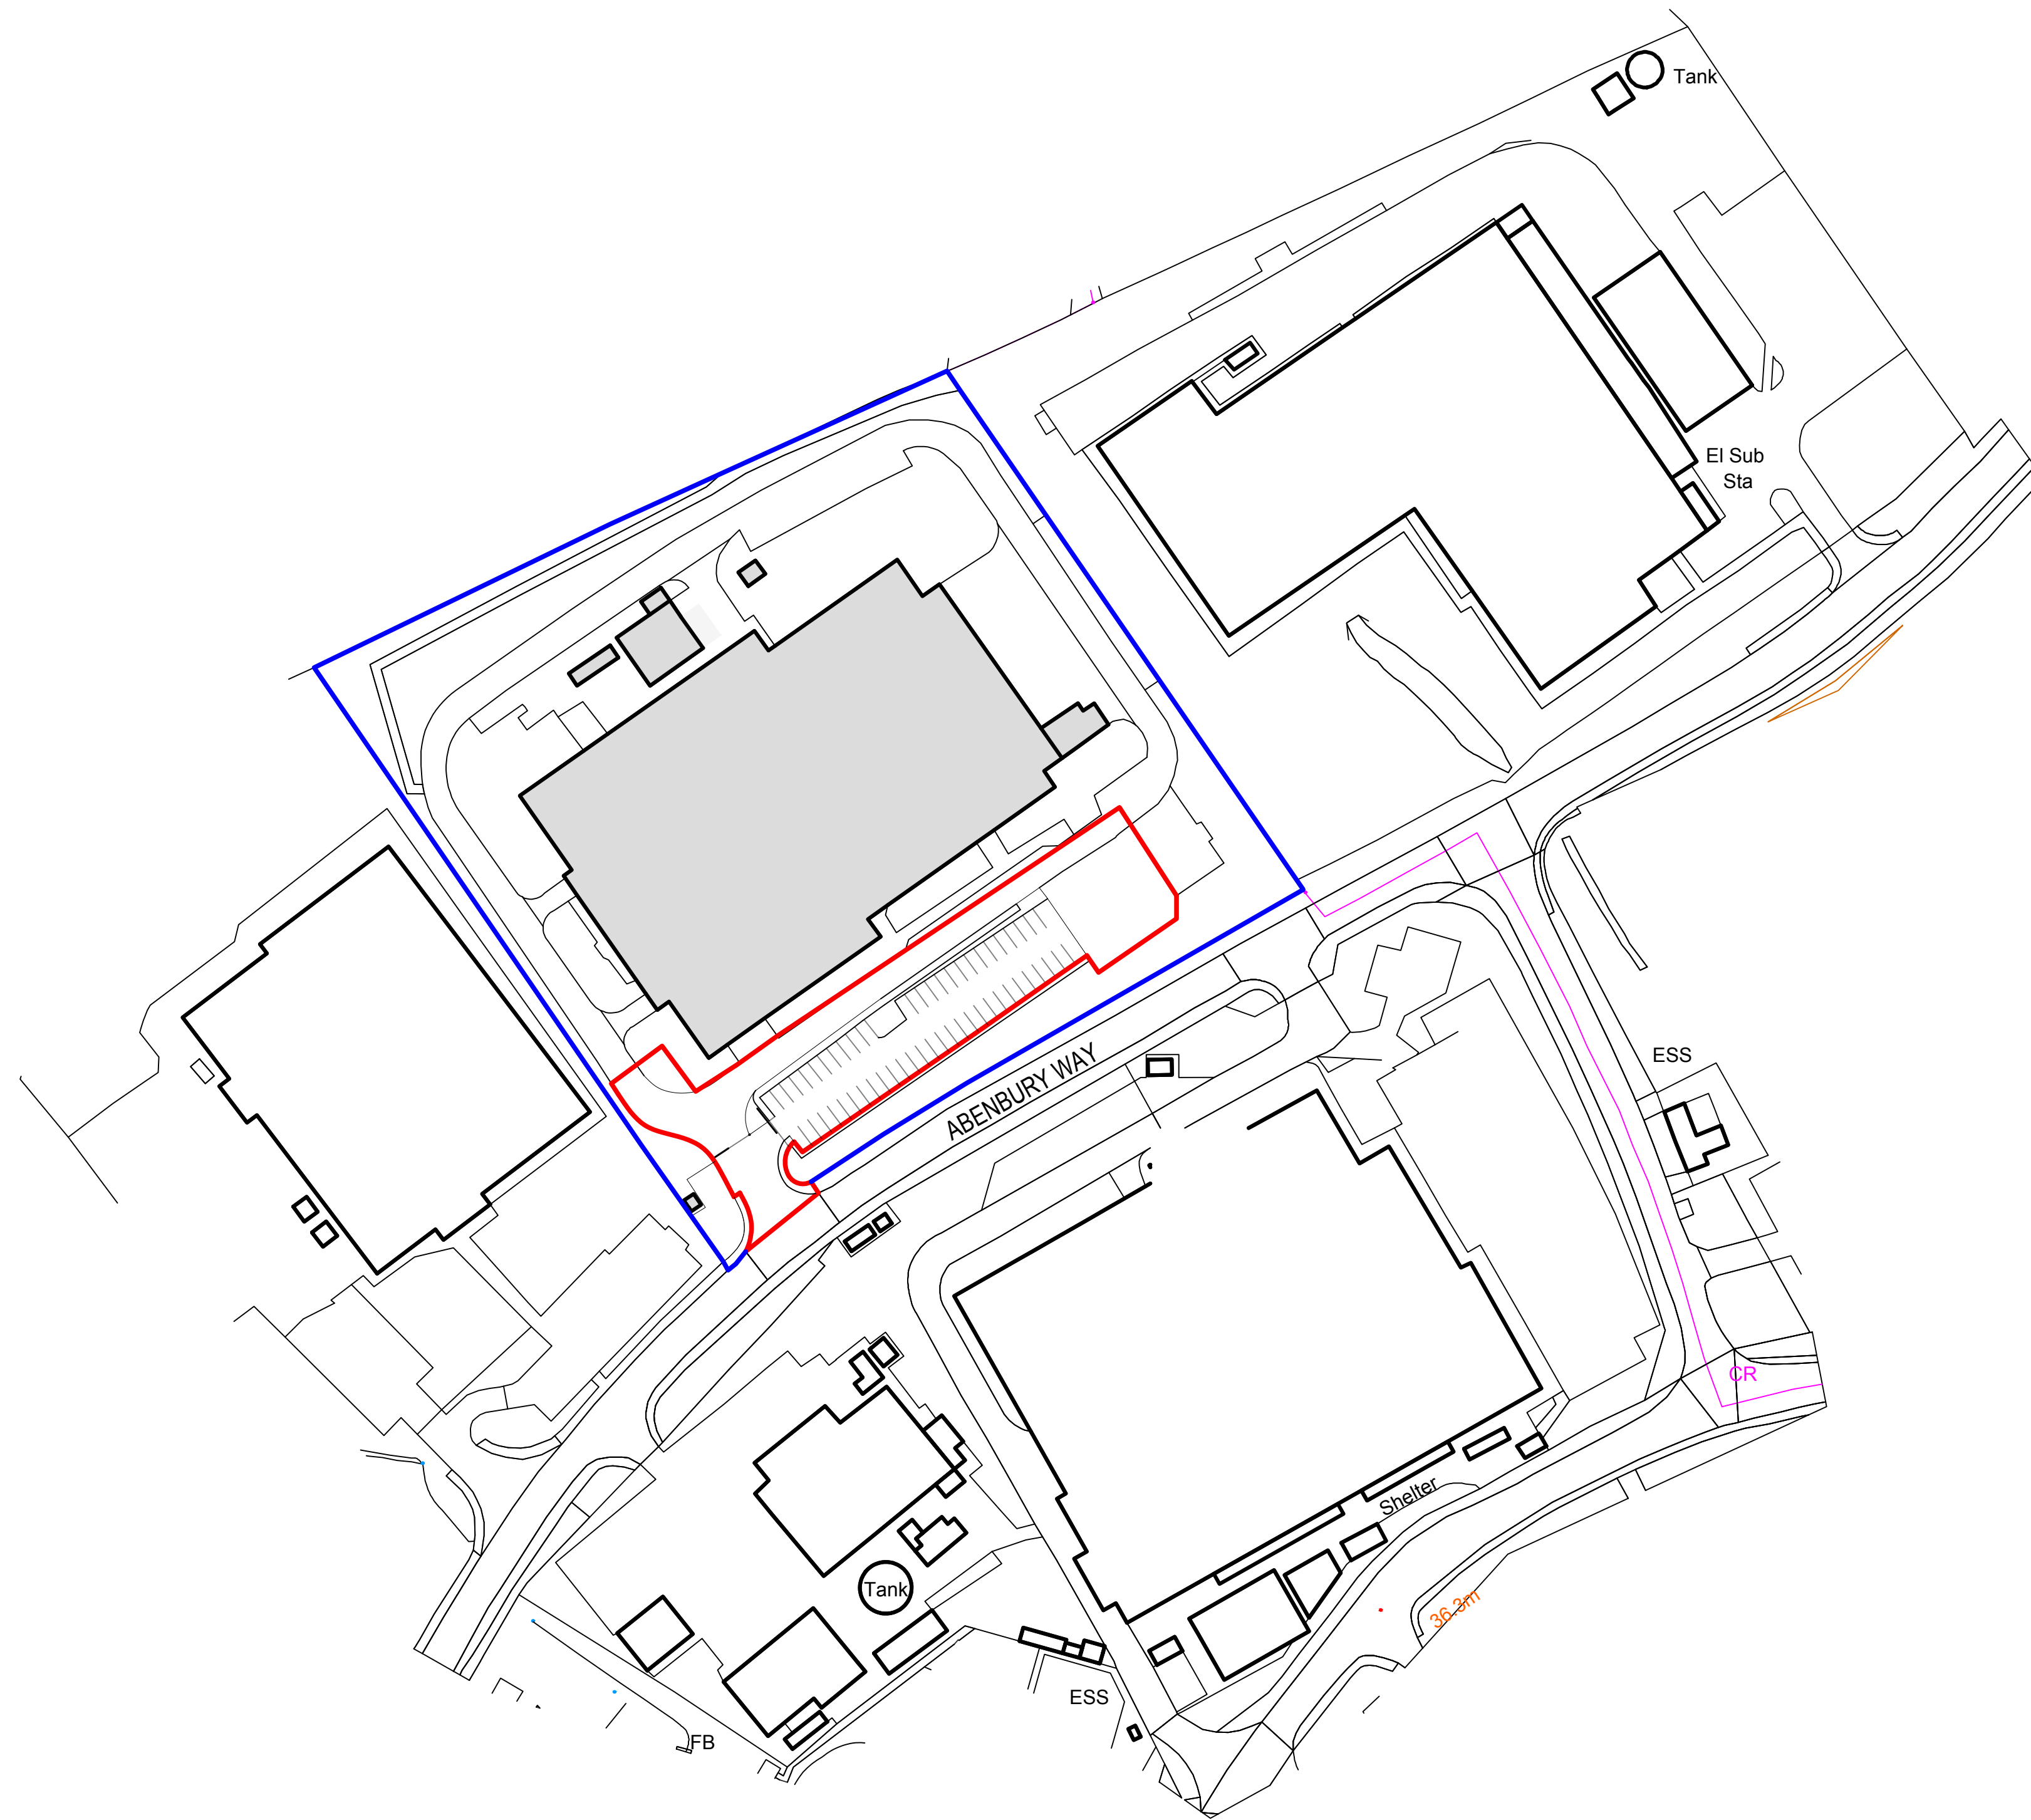

SCALE BAR 1:1000

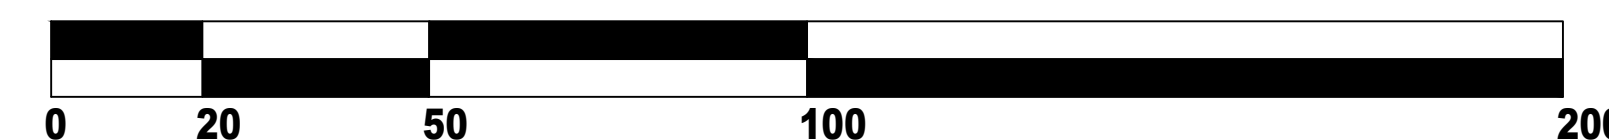

Drawing
Location Plan

IAN PICK ASSOCIATES LTD
Specialist Agricultural & Rural Planning Consultants

Station Farm Offices, Wansford Road, Nafferton,
Driffield, East Yorkshire, YO25 8NJ
T : 01377 253363
E : mail@ianpick.co.uk
W : www.ianpickassociates.co.uk

Project
Annyalla Chicks UK Ltd

Scale	1:1000	@ A1
Drw No.	JM010124	Rev: -
Drawn by:	S H	Date: Jan 2024