


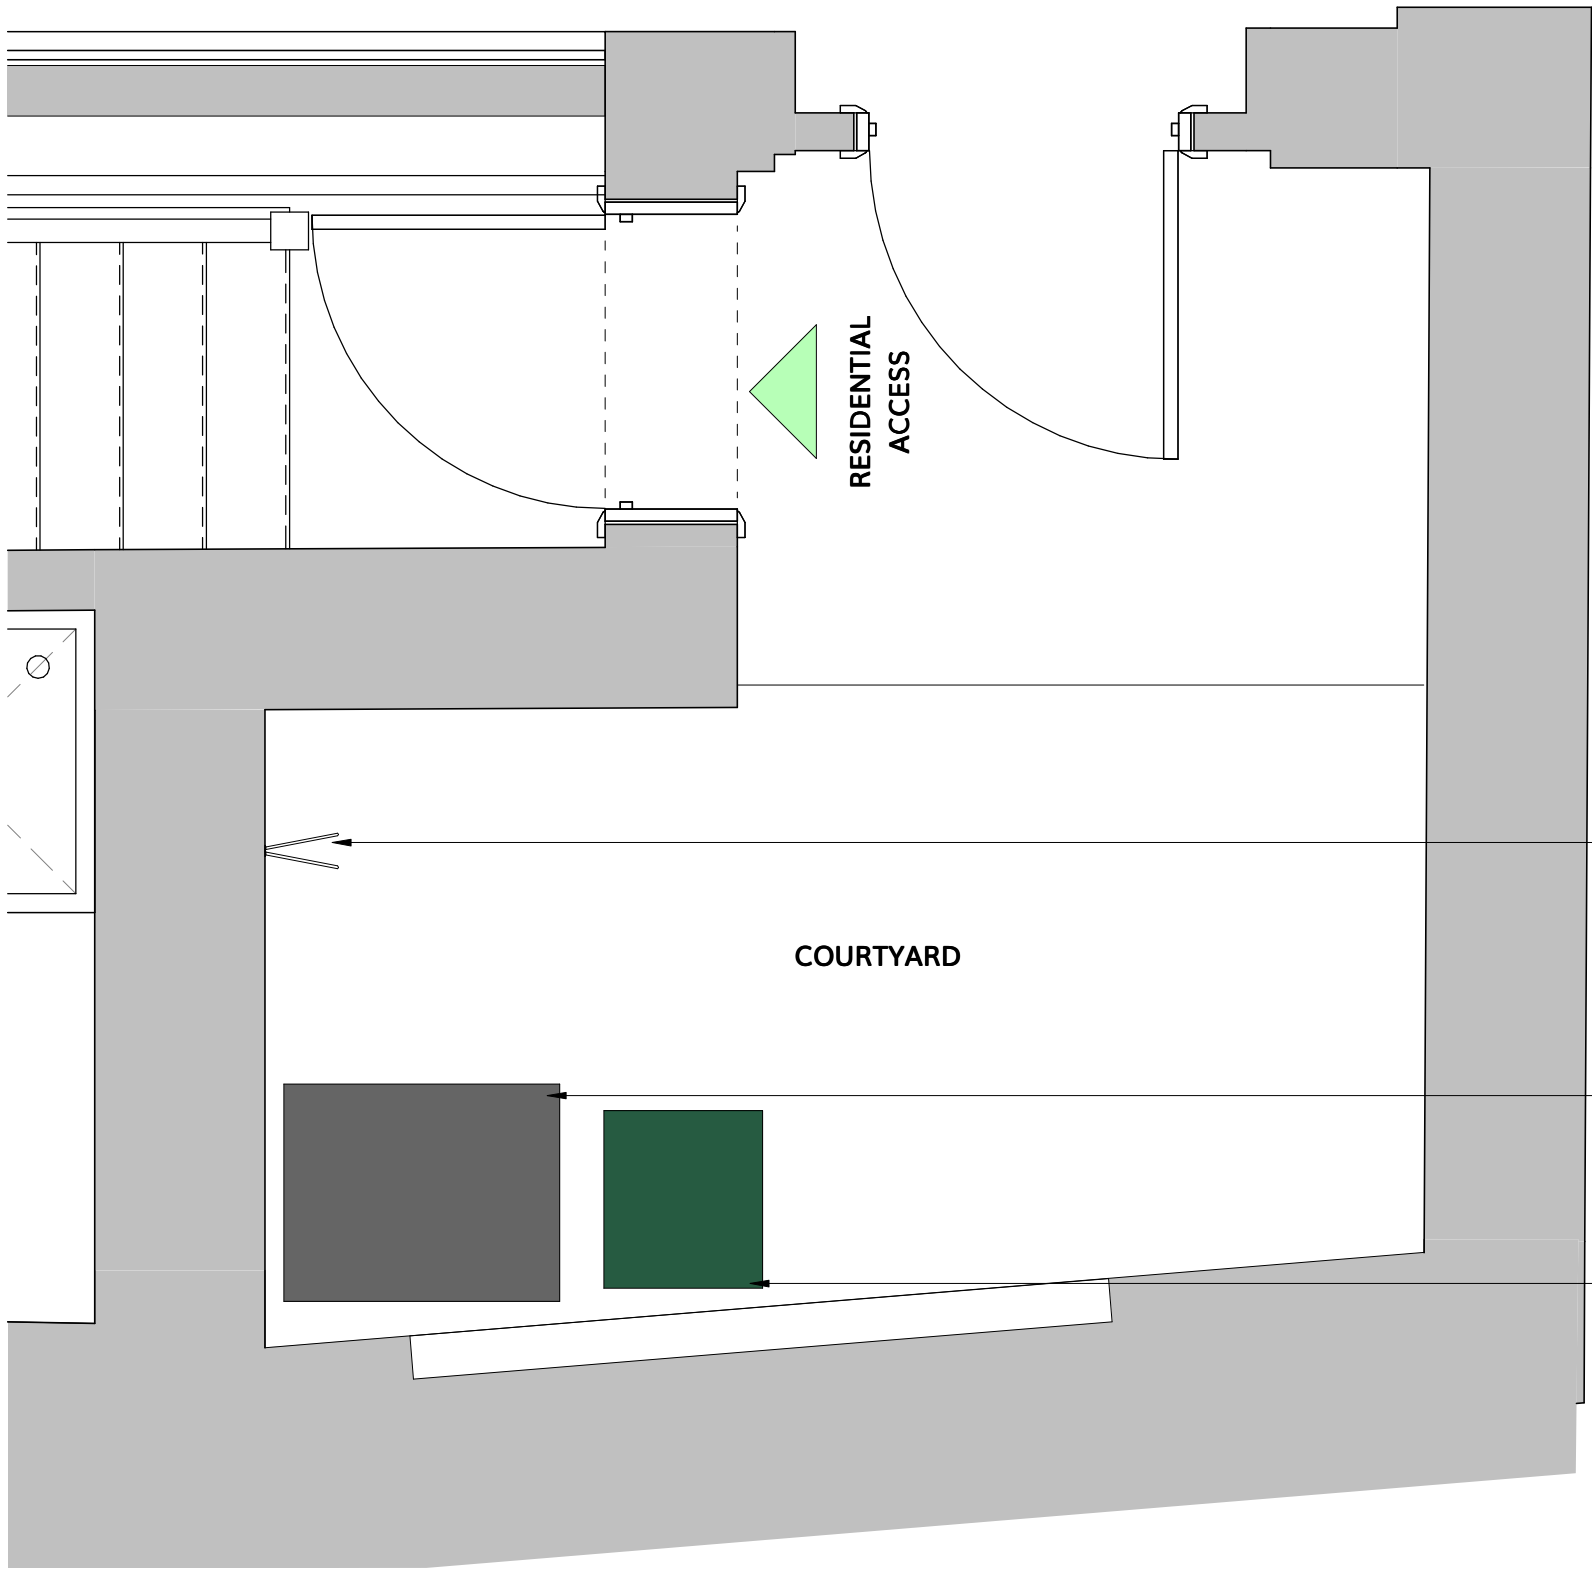

240L WASTE BIN




WREXHAM COUNCIL RECYCLING BOXES



FIXED WALL MOUNTED CYCLE RACK

10 - BIN STORE

SCALE: 1 : 20

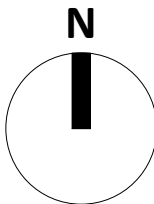

VISUAL SCALE 1:20 @ A2

REV	DESCRIPTION	DATE	BY

THIS DRAWING IS THE COPYRIGHT OF AINSLEY GOMMON ARCHITECTS.
CHECK ALL DIMENSIONS ON SITE. DISCREPANCIES TO BE NOTIFIED TO ARCHITECT.
ELEMENTS OF STRUCTURE SHOWN ARE INDICATIVE AND FOR GUIDANCE.
FINAL DESIGN TO BE AS STRUCTURAL ENGINEERS DETAILS AND SPECIFICATION.

PROJECT
58A HOPE STREET, WREXHAM
for JR + MARGO Ltd

DRAWING TITLE
PROPOSED BIN AND BIKE
STORAGE

SCALE	DATE	DRAWN	CHECKED
1 : 20 @A2	26/04/24	IP	TM

DRAWING STATUS
PLANNING

JOB No	DRAWING No	REVISION
2296	116	



1 PRICE STREET, HAMILTON SQUARE, BIRKENHEAD, MERSEYSIDE, CH41 6JN
Tel: 0151 647 5511 | birkenhead@agarchitects.co.uk | www.agarchitects.co.uk

PRINTED: 26/04/2024 11:04:28