
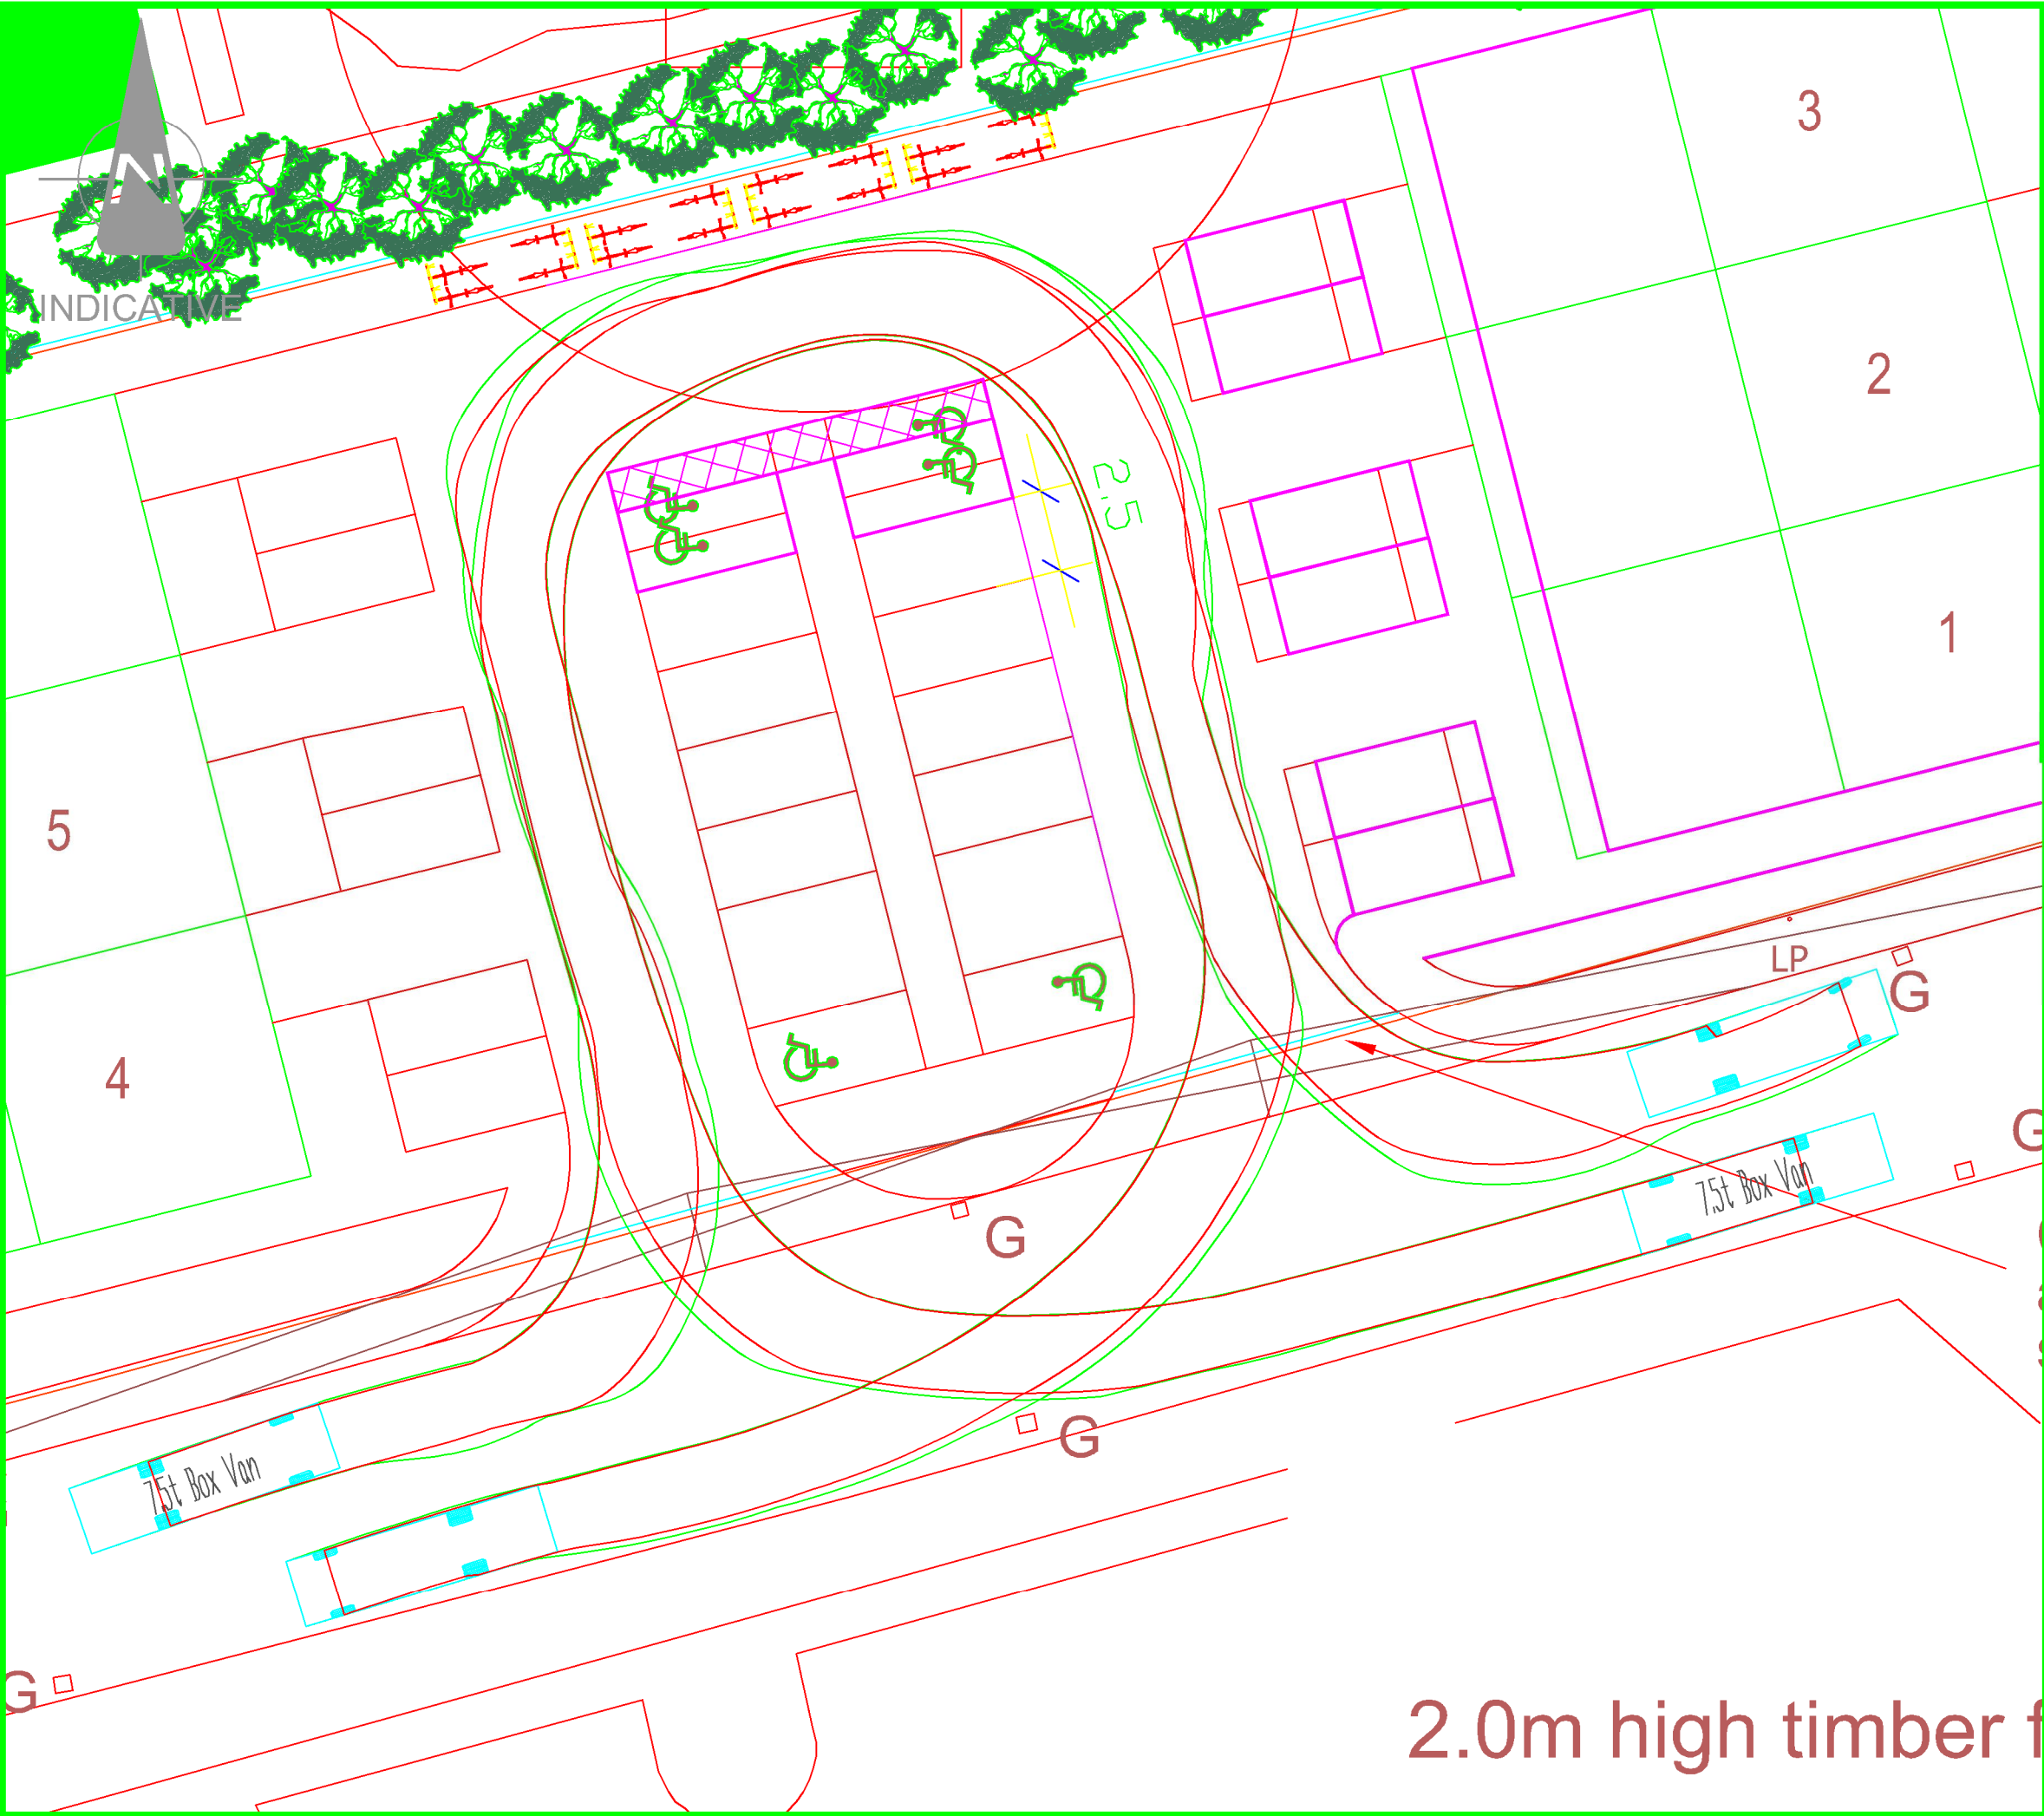


7.5t Box Van
Overall Length 8.010m
Overall Width 2.100m
Overall Body Height 3.556m
Min Body Ground Clearance 0.351m
Track Width 2.064m
Lock to lock time 4.00s
Kerb to Kerb Turning Radius 7.400m

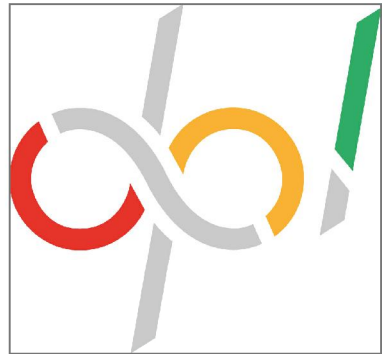

Tel : 01924 684 000 Email : info@devplanning.co.uk
http://www.devplanning.co.uk

CLIENT:	GRATTONOAKES LTD		
PROJECT:	COMMERCIAL DEVELOPMENT WYNNSTAY PARK RUABON WREXHAM		
TITLE:	SWEEP PATH ANALYSIS 7.5T VEHICLE (8.0M)		
SCALE @ A3:	NTS	APPROVED: DRS	DATE: 11/03/2024
PROJECT No:	2024360	DRAWING No:	DPL SK001
		REV:	-