


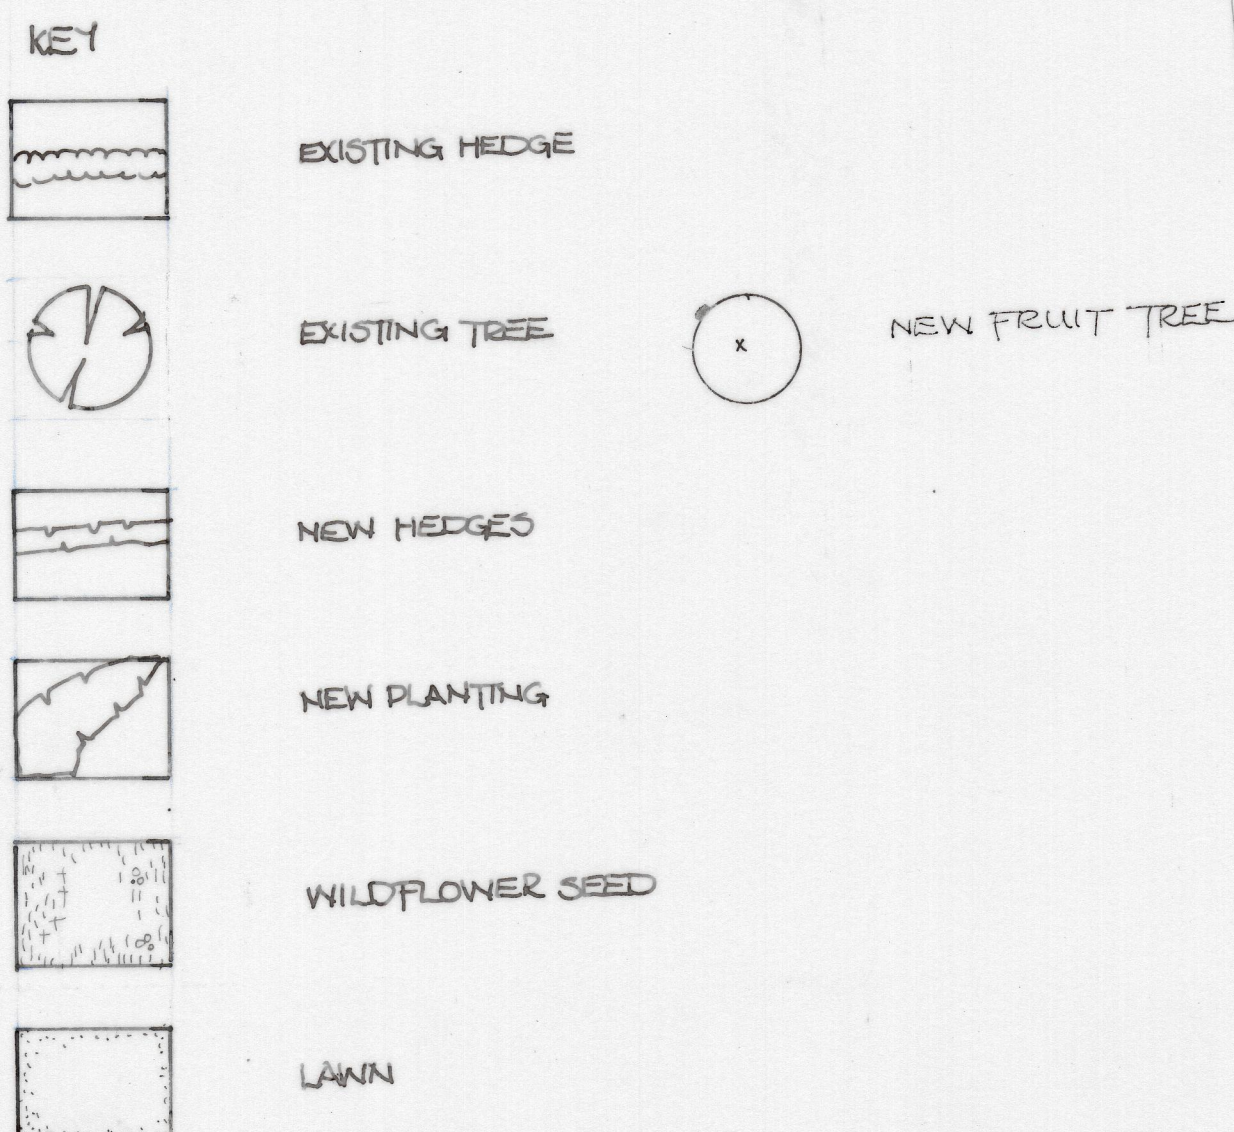

DATE: JULY 2022	SCALE: 1:200 ON A1	DWG NO: 188/2	REV: 2
-----------------------	--------------------------	------------------	-----------

51	ACER CAMPESTRE	40-60	6 ft
51	CORYLUS AVELLANA	40-60	6
273	CRATAEGUS MONOGYNA	40-60	6
7	ILEX AQUIFOLIA	40-60	6
7	PRUNUS PADUS	40-60	6
274	PRUNUS SPINOSA	40-60	6
7	RIBES UVA-URISPA	40-60	6
7	ROSA ARVENSIS	40-60	6
7	ROSA CANINA	40-60	6
	PROTECT WITH CANE & SPIRAL GUARD		