


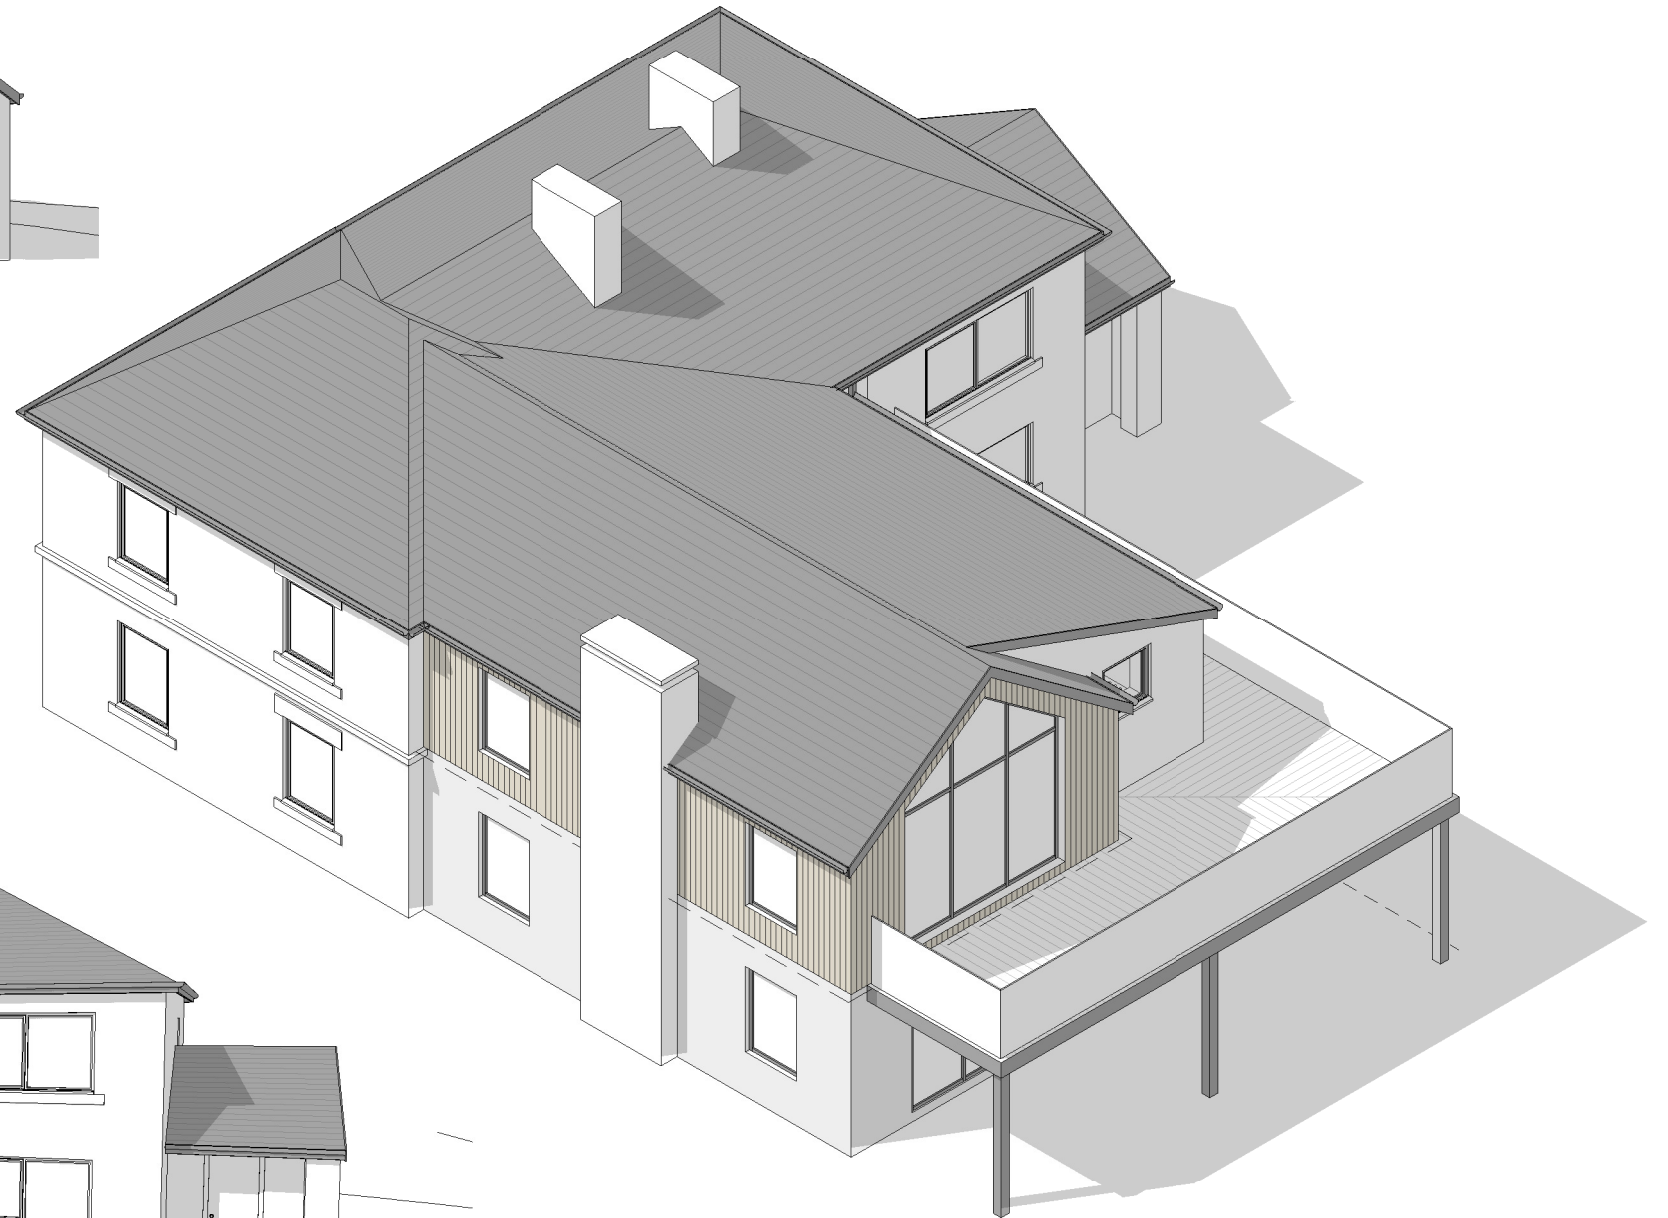

ARKIFY LTD.
36 Plas Tirion, Nant Parc,
Johnstown, Wrexham LL14 1UR
07543968690
geraint@arkify.uk
www.arkify.uk

Project: Legacy Cottage, Legacy		
Title: 3d Views		
Scale @ A3:	Author: GE	Date: 13/04/23
Project Ref: 23-18	Drawing No: A610	Rev. C