



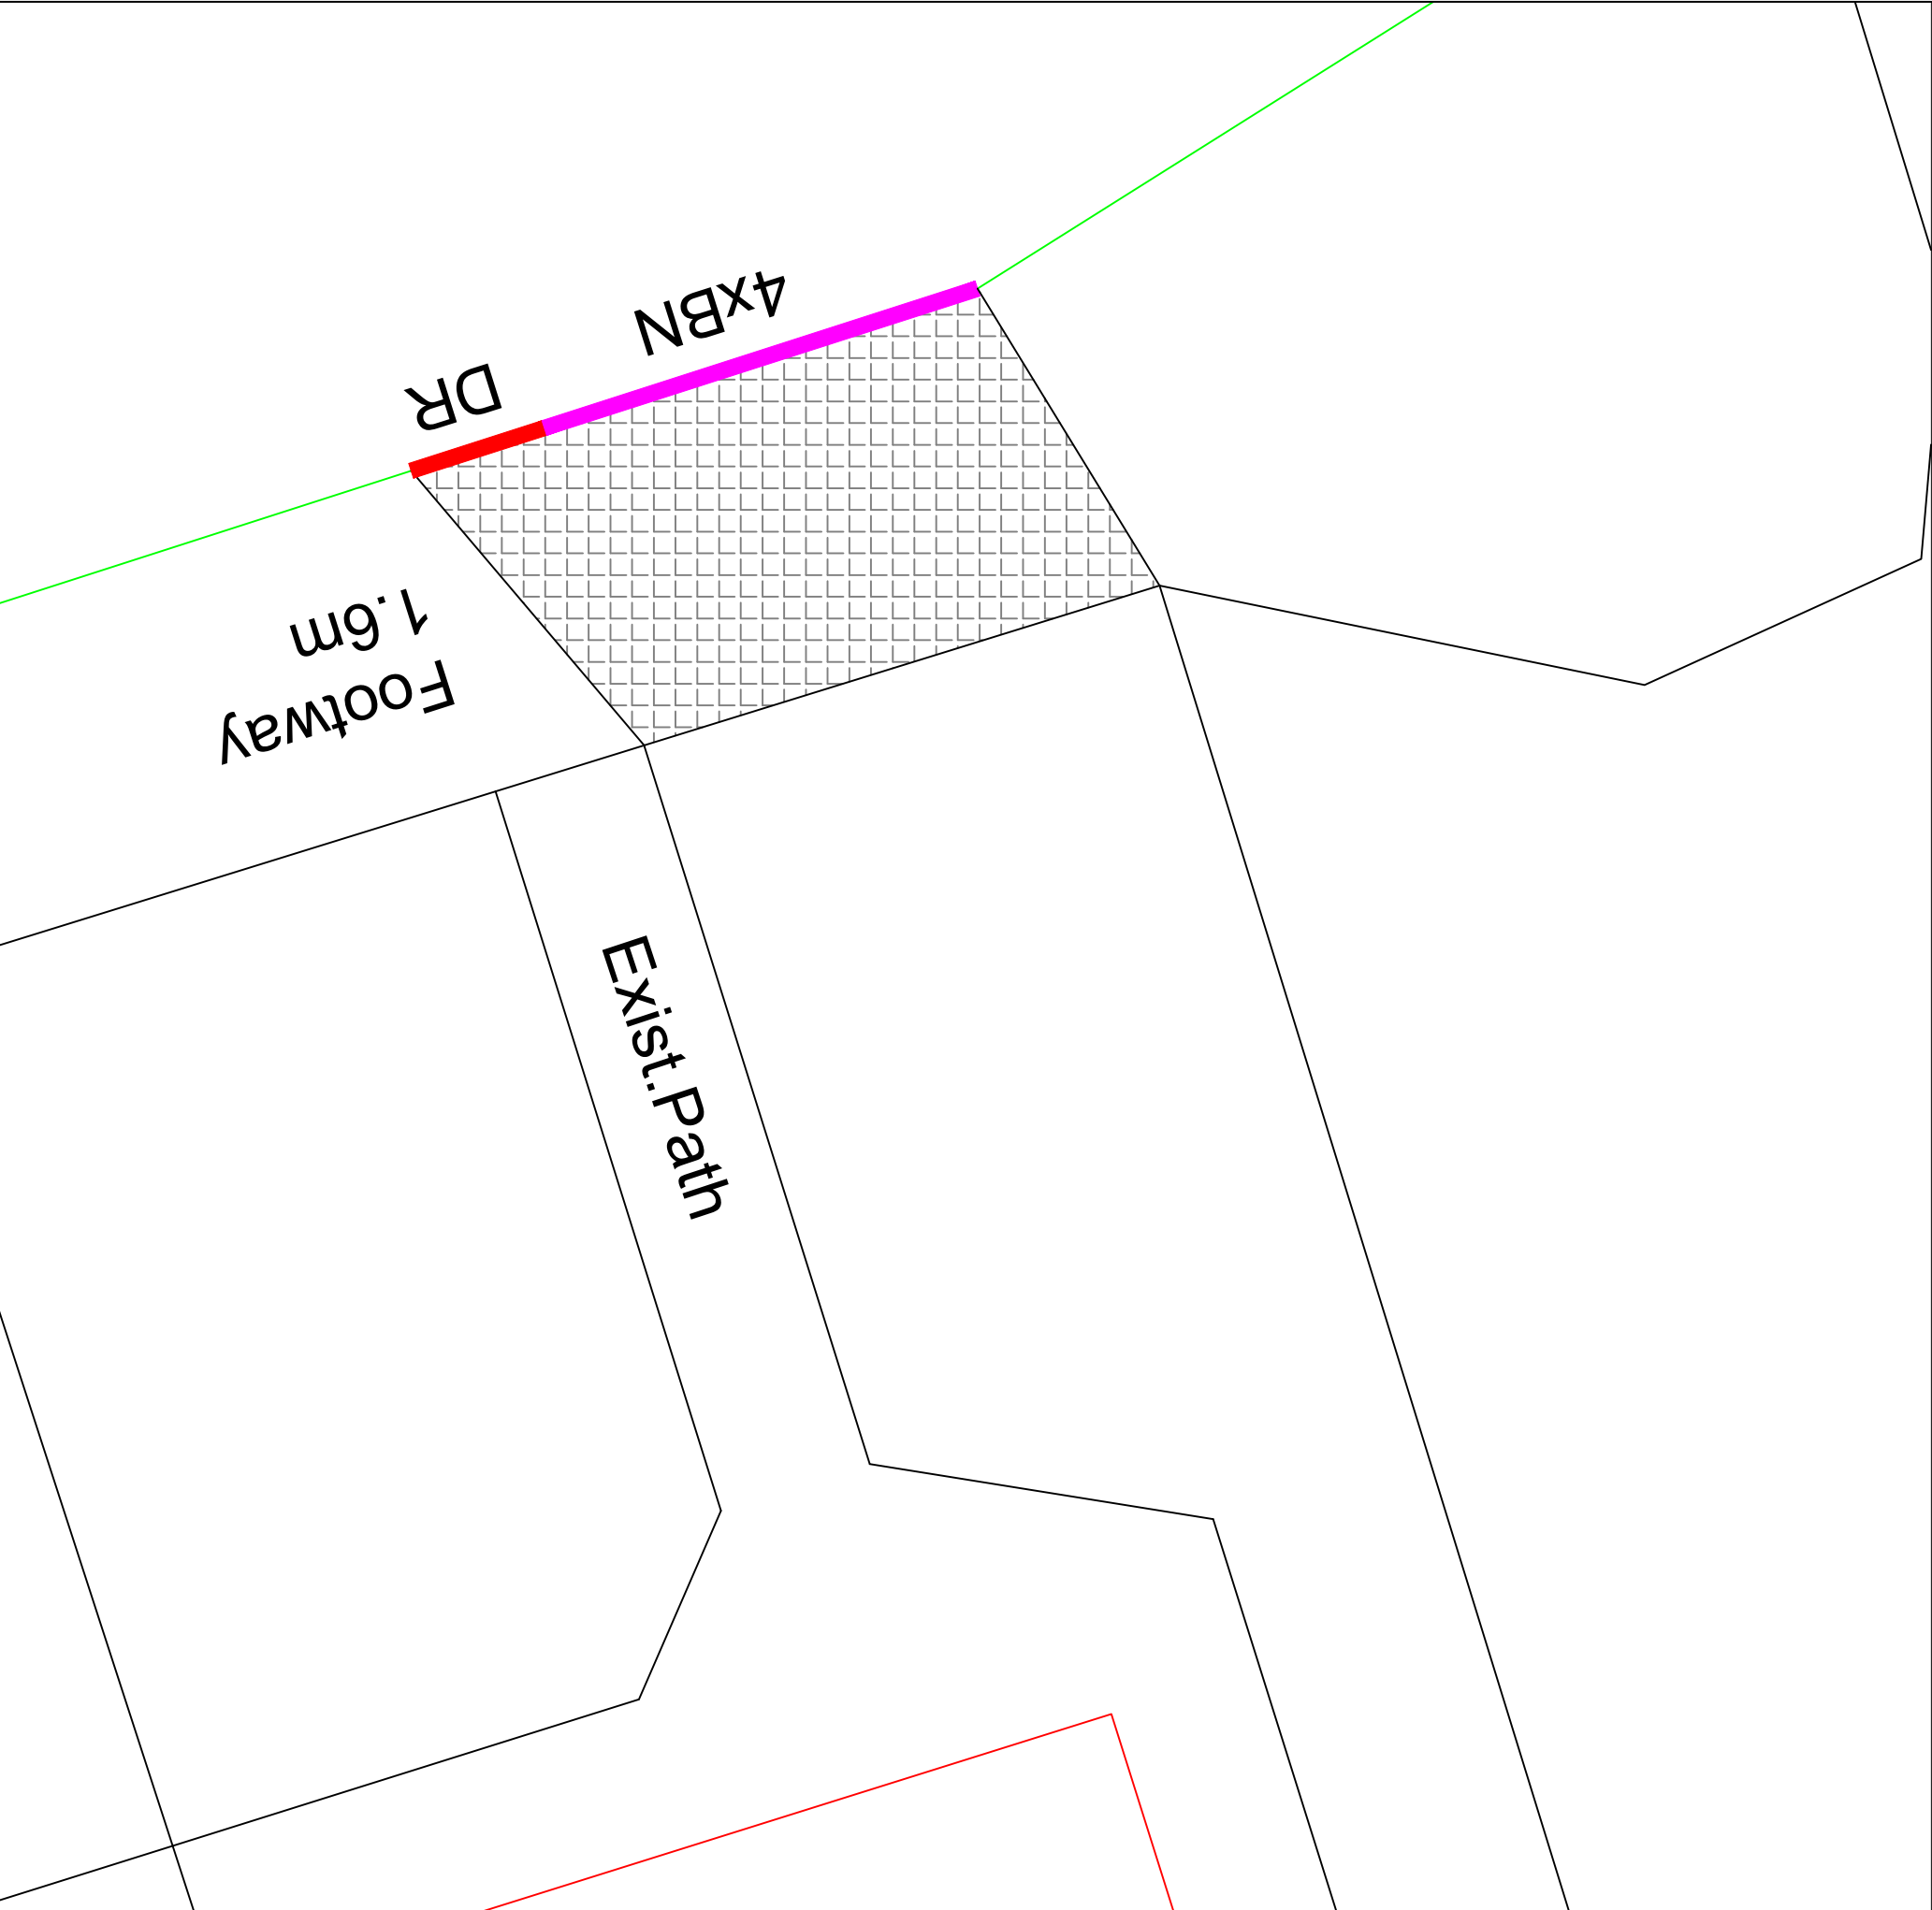

Notes

Existing gravel driveway with double gate
Drop kerb required
Planning Permission required

- KEY
- Precast Concrete BN Kerb 125 x 150mm
 - Precast Concrete DLI/DR Kerb

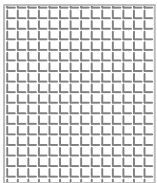

FOOTPATH SPECIFICATION

Surface Course, Dense Bitumen Macadam,
10mm nominal size, depth 20mm
Binder Course, Dense Bitumen Macadam,
20mm nominal size, depth 60mm
Sub-base, Granular Sub-base Type 1, depth 150mm

All setting out to be agreed with WCBC
prior to commencing works on site



WREXHAM COUNTY BOROUGH COUNCIL
Housing Services,
Housing and Public Protection Department,
Ruthin Road,
Wrexham,
LL13 7TU
Tel: (01978) 315300 Fax: (01978) 315355

Project: 1 Bryn Eitha, Pen-y-Cae, Wrexham, Wales, LL14 2PS			
Detail: Proposed Drop Kerb			
Drawn By: RS	Date: Mar 2023	Checked By:	
Scale: NTS	Project No: 2223370	Dwg No: 01	Rev: Preliminary