


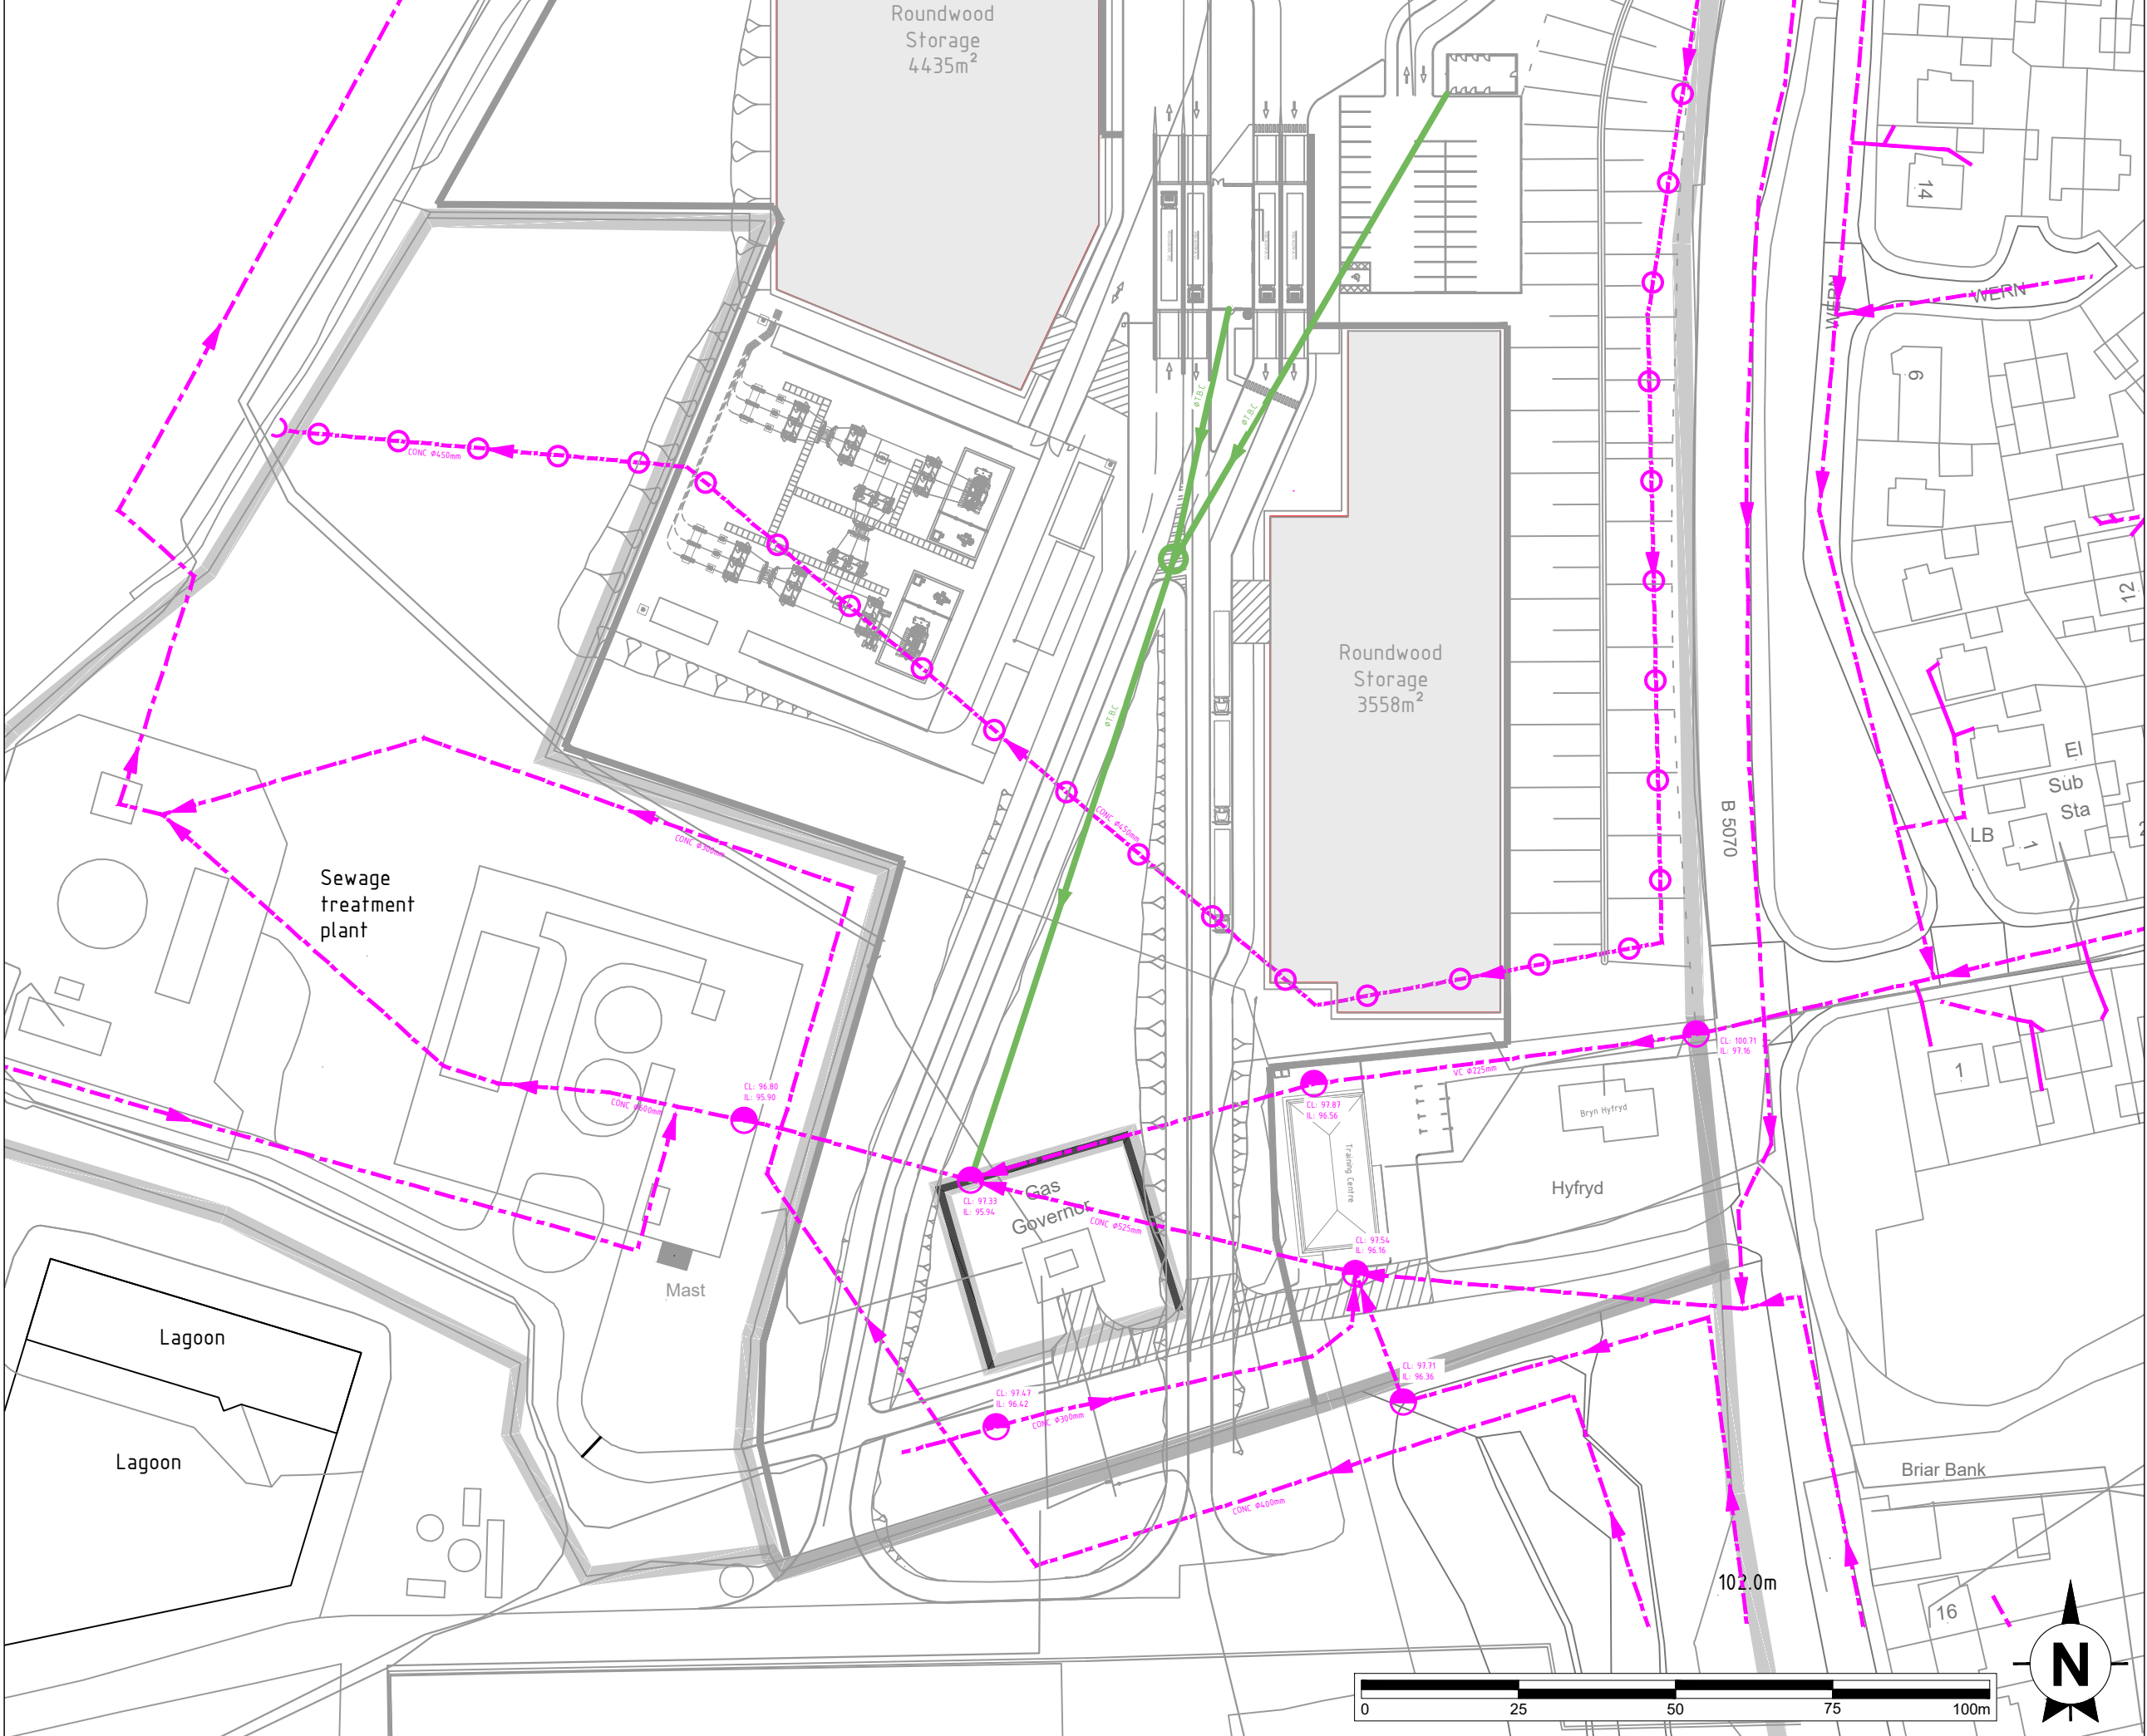

This drawing is the copyright of AXIS P.E.D Limited and may not be loaned, copied or reproduced in any way -or used for any offer, quote, tender or construction purposes without written consent of the company to do so

Follow any figured dimensions - do not scale for construction purposes. IF IN DOUBT ASK.

Revision History	Date

LEGEND:

- FOUL SEWER
- STORM OVERFLOW
- COMBINED CHAMBER
- PROPOSED FOUL SEWER
- PROPOSED FOUL CHAMBER

Cheshire Office: Well House Barns Barton Cheshire CH4 9DH	South Manchester Office: Camilla House 76 Water Lane Wilmslow SK9 9BB	axis 0844 8700 007 - www.axisped.co.uk
client: KRONOSPAN		
project: KRONOSPAN NORTH ACCESS ROAD		
drawing title: PROPOSED FOUL DRAINAGE CONNECTION		
date: DECEMBER 2022	drawn by: SK	checked: BC
drawing number: Planning Drawing 10	status: --	rev: --
scale(s): 1:1000@A3		
planning environment design		