




Client	Scheme	Title	Scale
Mr & Mrs J Duff	Bwlchgwyn Stables	Side elevation looking from west	1:100

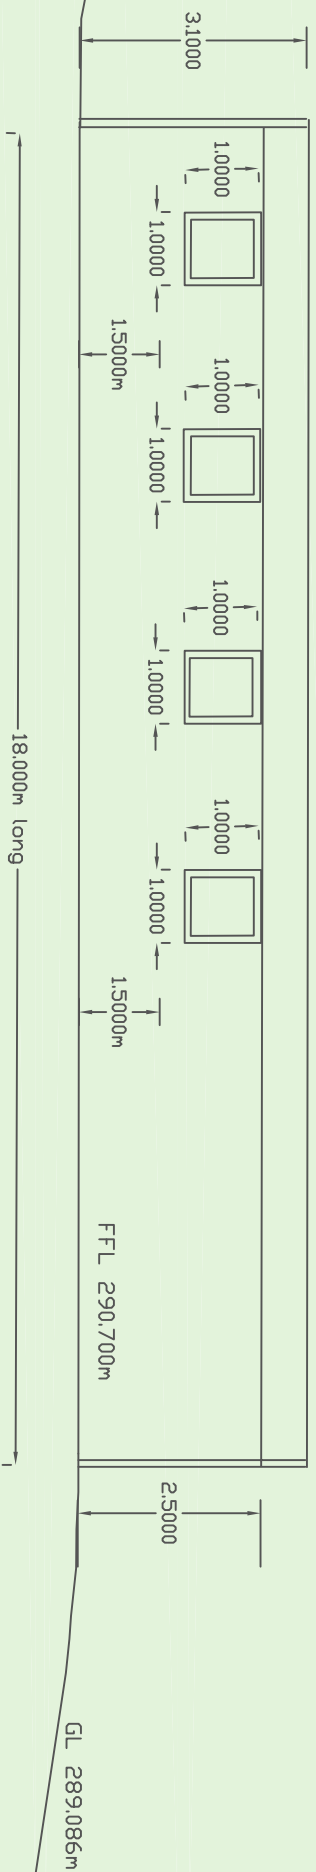

Elevation looking from the west

Building 18.000m long, eave height 2.500m, max height 3.100m.

4 no Window lights to be clear box profile sheeting 1.000m x 1.000m – ventilated, non opening

Roof and walls of building to be metal box profile supplied or painted RAL 6007

New hedgeline/trees and fence to be provided on west elevation to screen

building and protect wildflower seed – see ecologist report

Swallow cup Bird boxes on inside of stable as detailed in Ecological report