



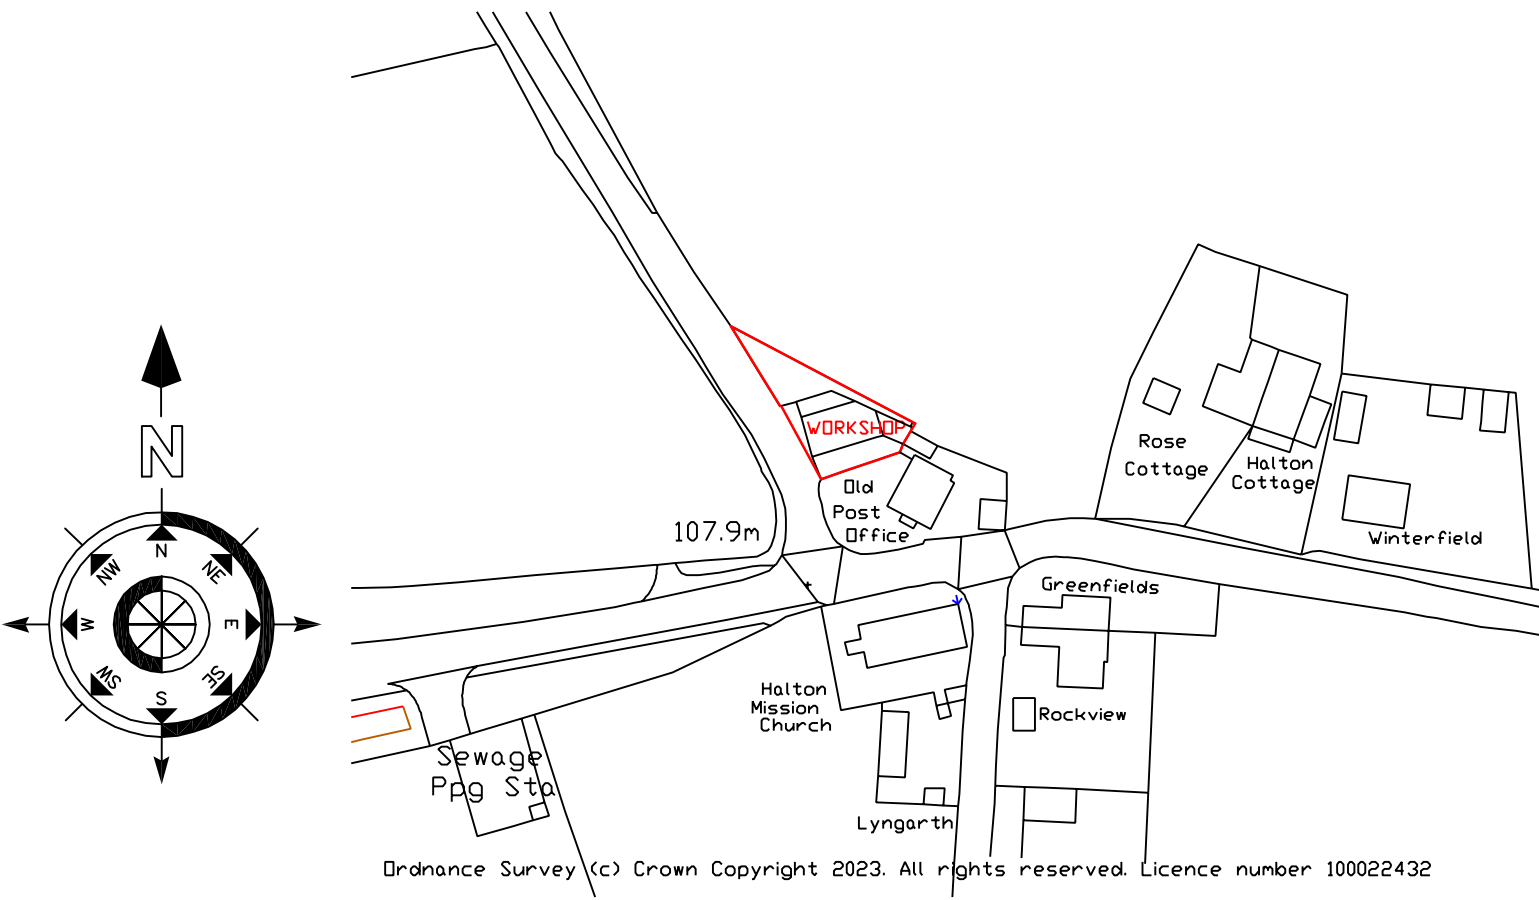

LOCATION PLAN      scale 1/1250 @A3

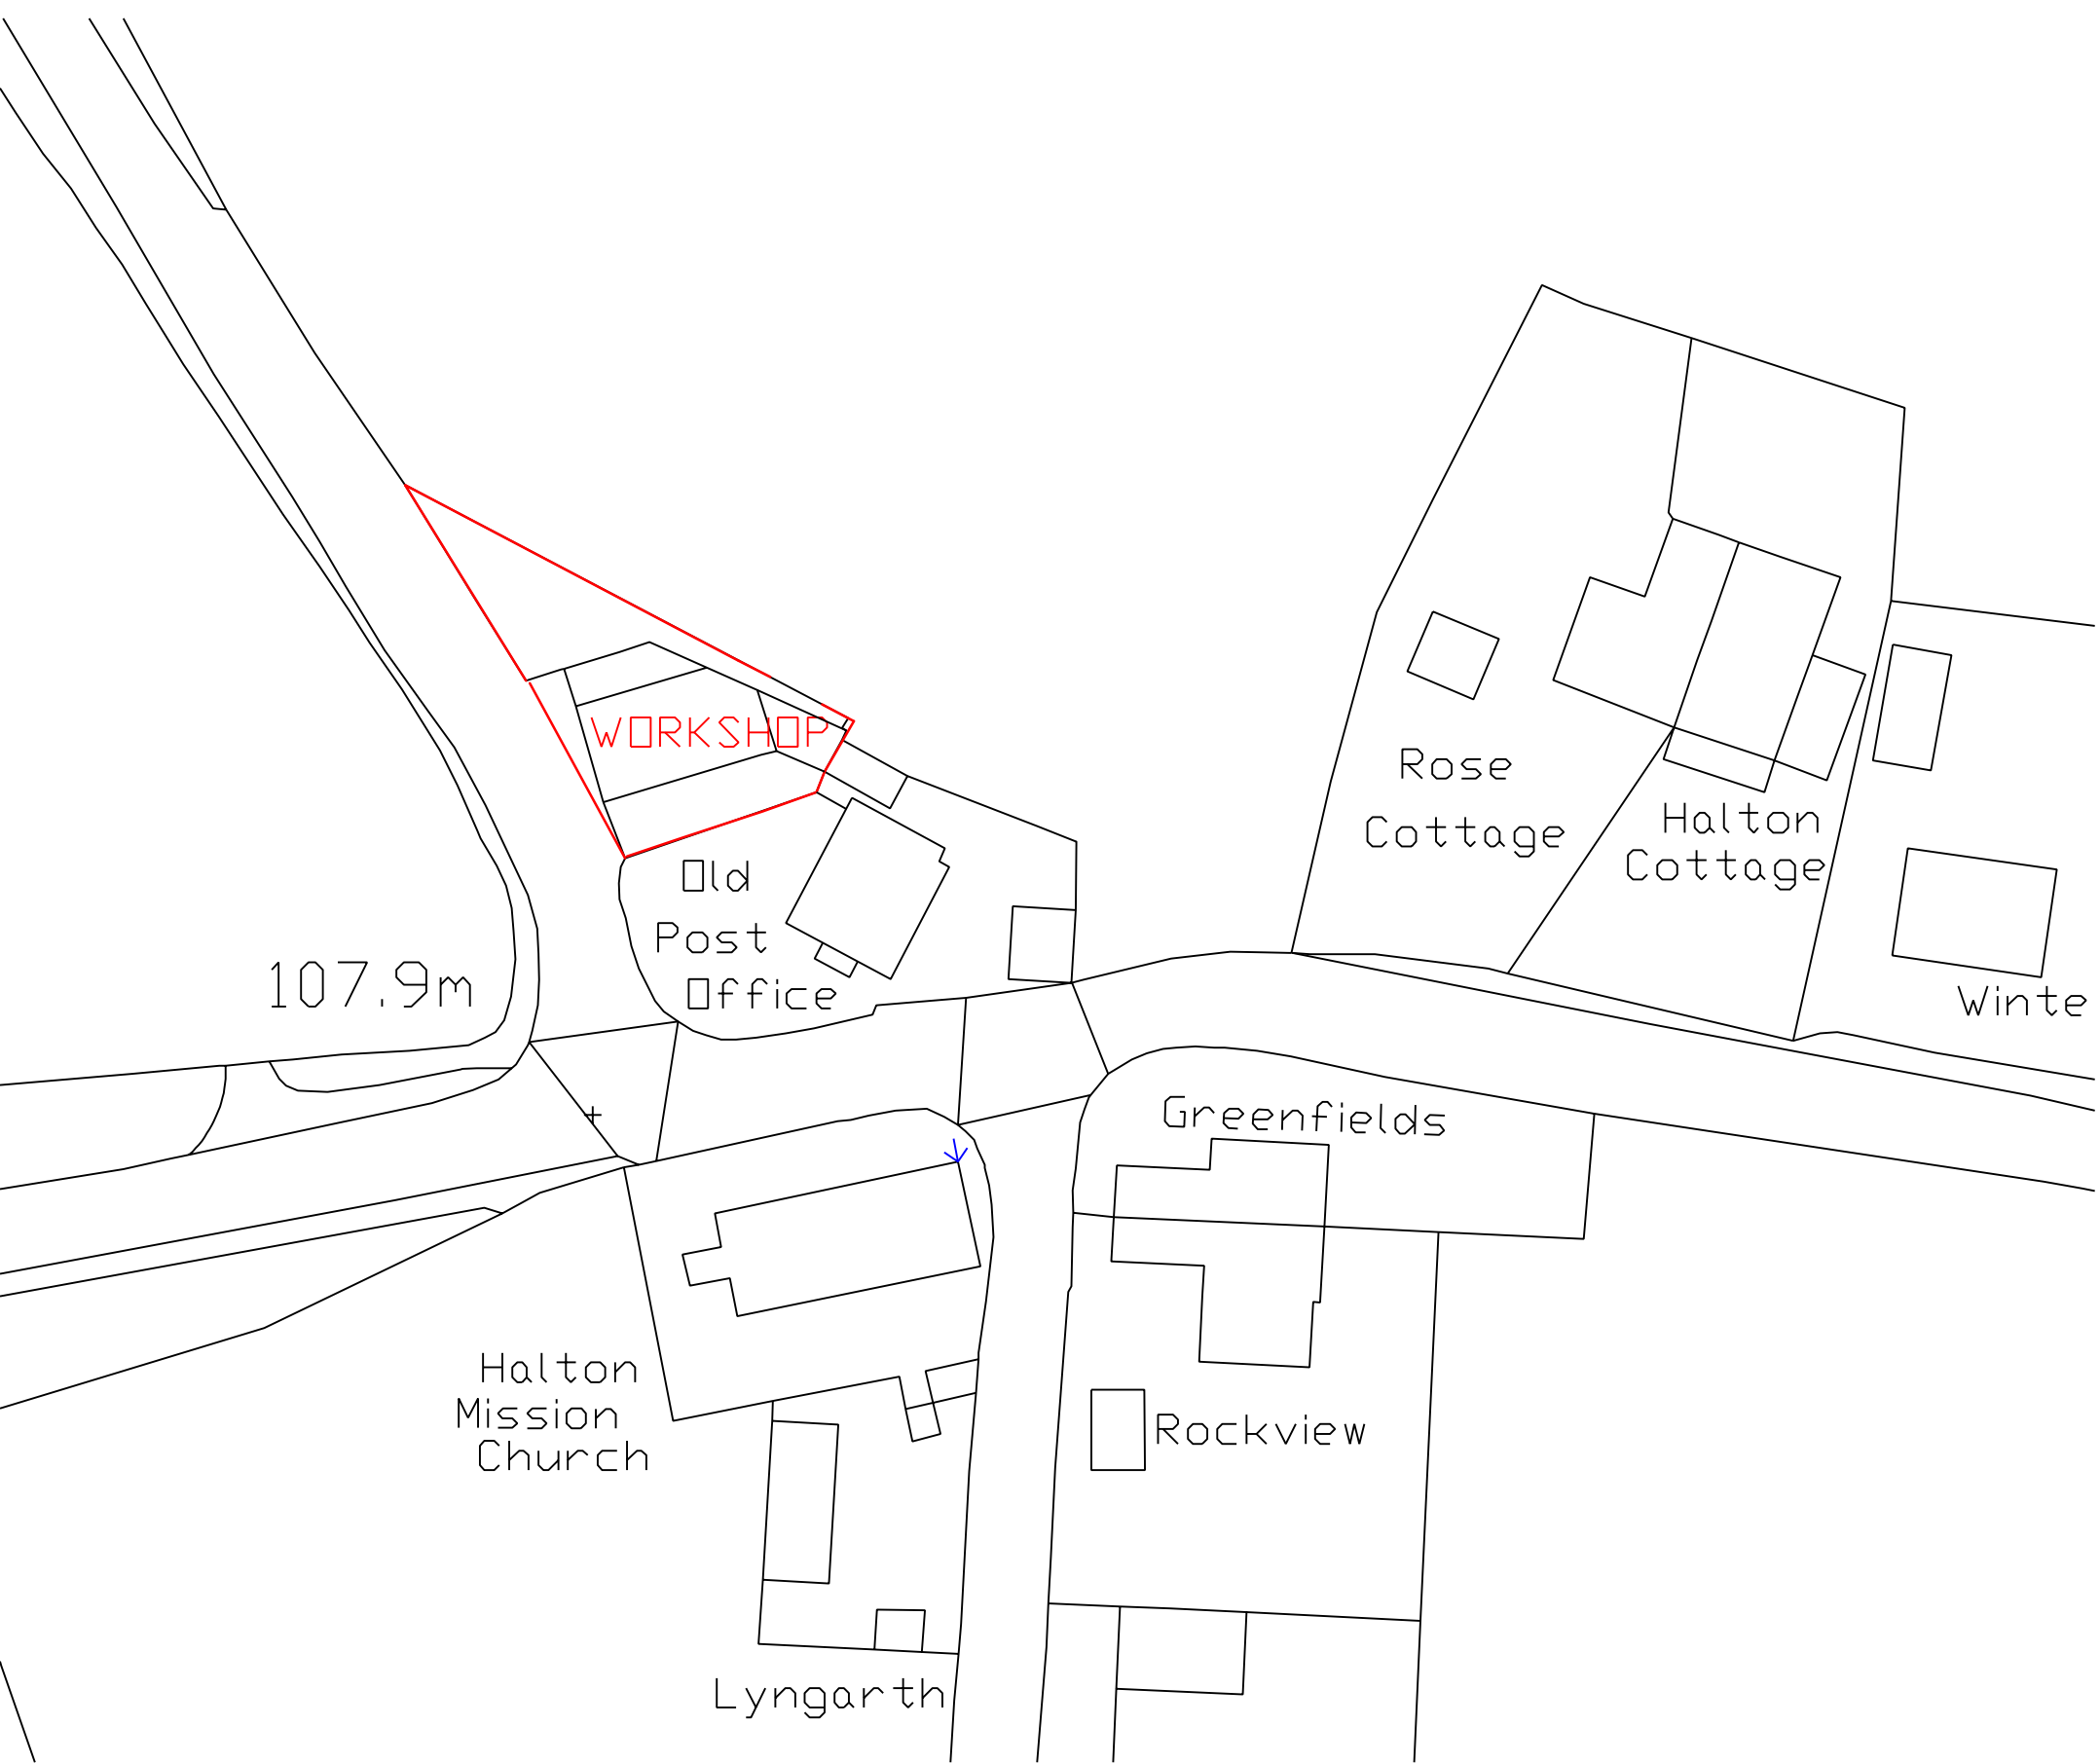

BLOCK PLAN      scale 1/500 @A3      23/10/2023