

Notes;

All timber sections to be replicated to match the house.

Guttering cast iron to match house.

All soffits are in a TGV to replicate house

Project;

Ty Llwyd Extension


Title;
Proposed eaves,
gutter detail

Scale (A2);
1:5, 1:50


Dwg No;
Jones - 004

Date;
05/06/23

Revision;

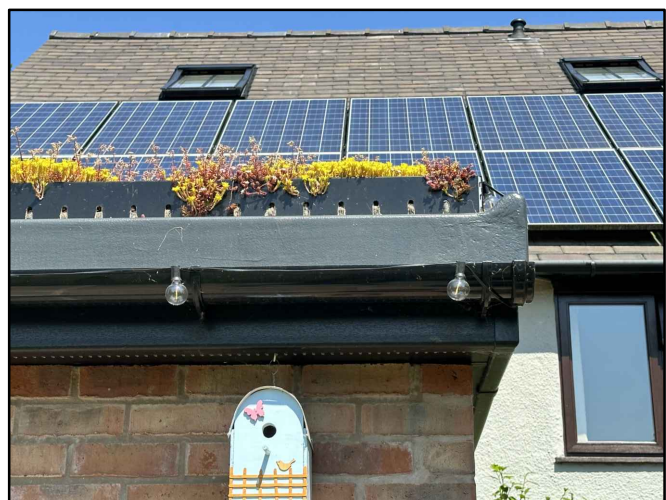




Examples

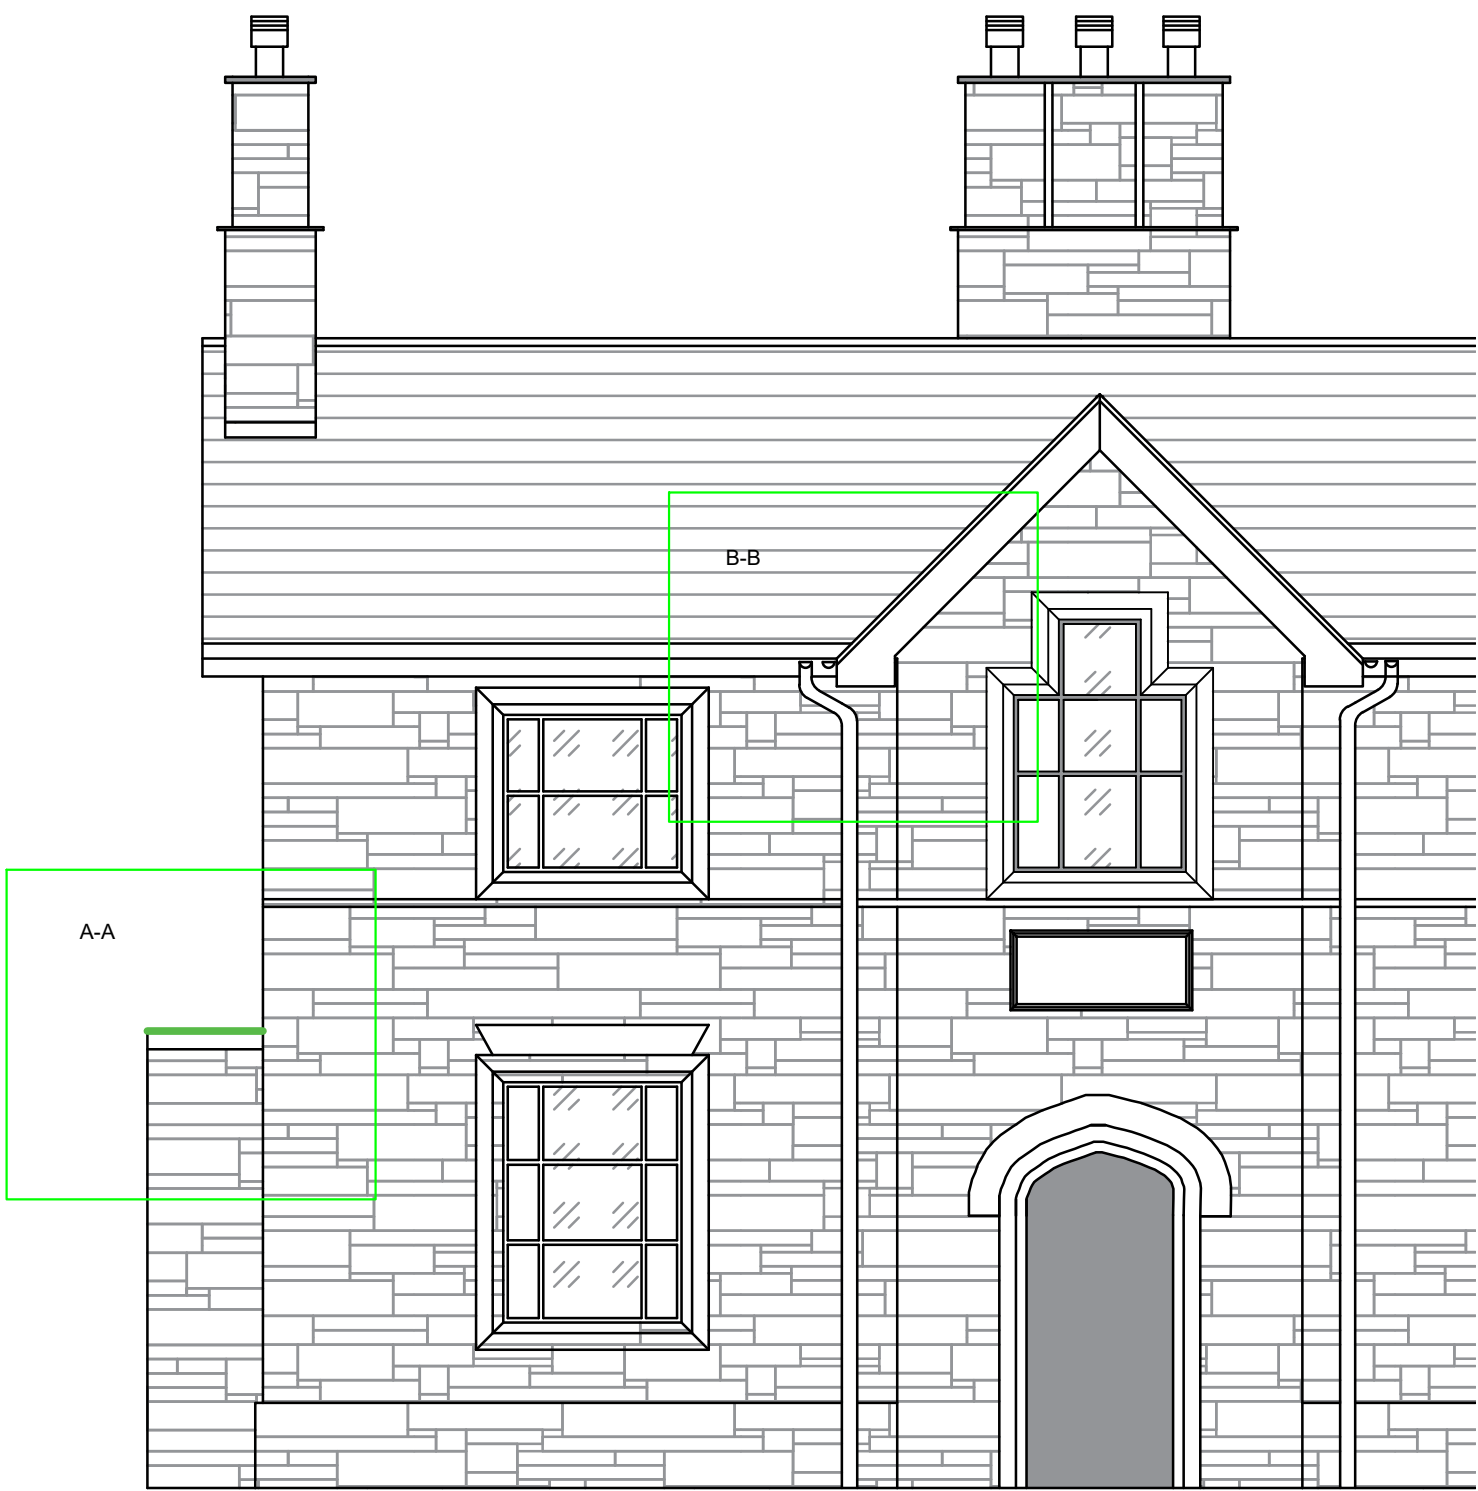

Sedum
roof

4-1/2 inch
Victorian
Ogee

150mm
Torus
fascias

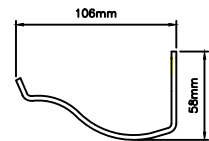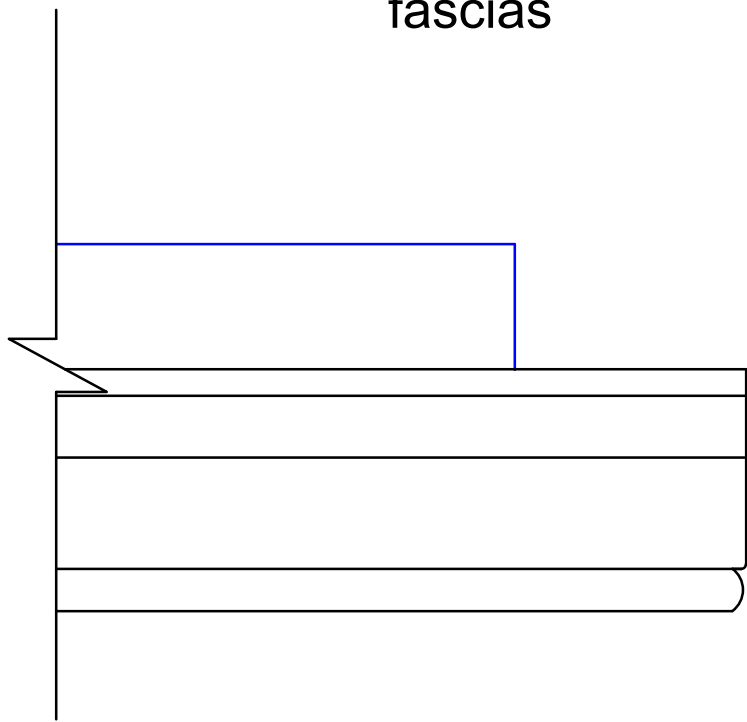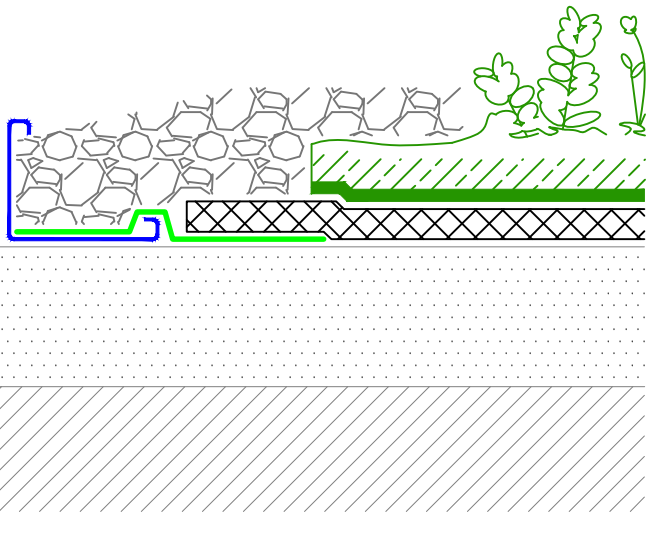

A-A

Locally
sourced
and
re-used
stone