
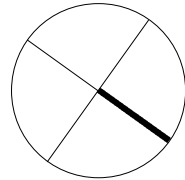


Sunnyridge Avenue

Level 0
1 : 25

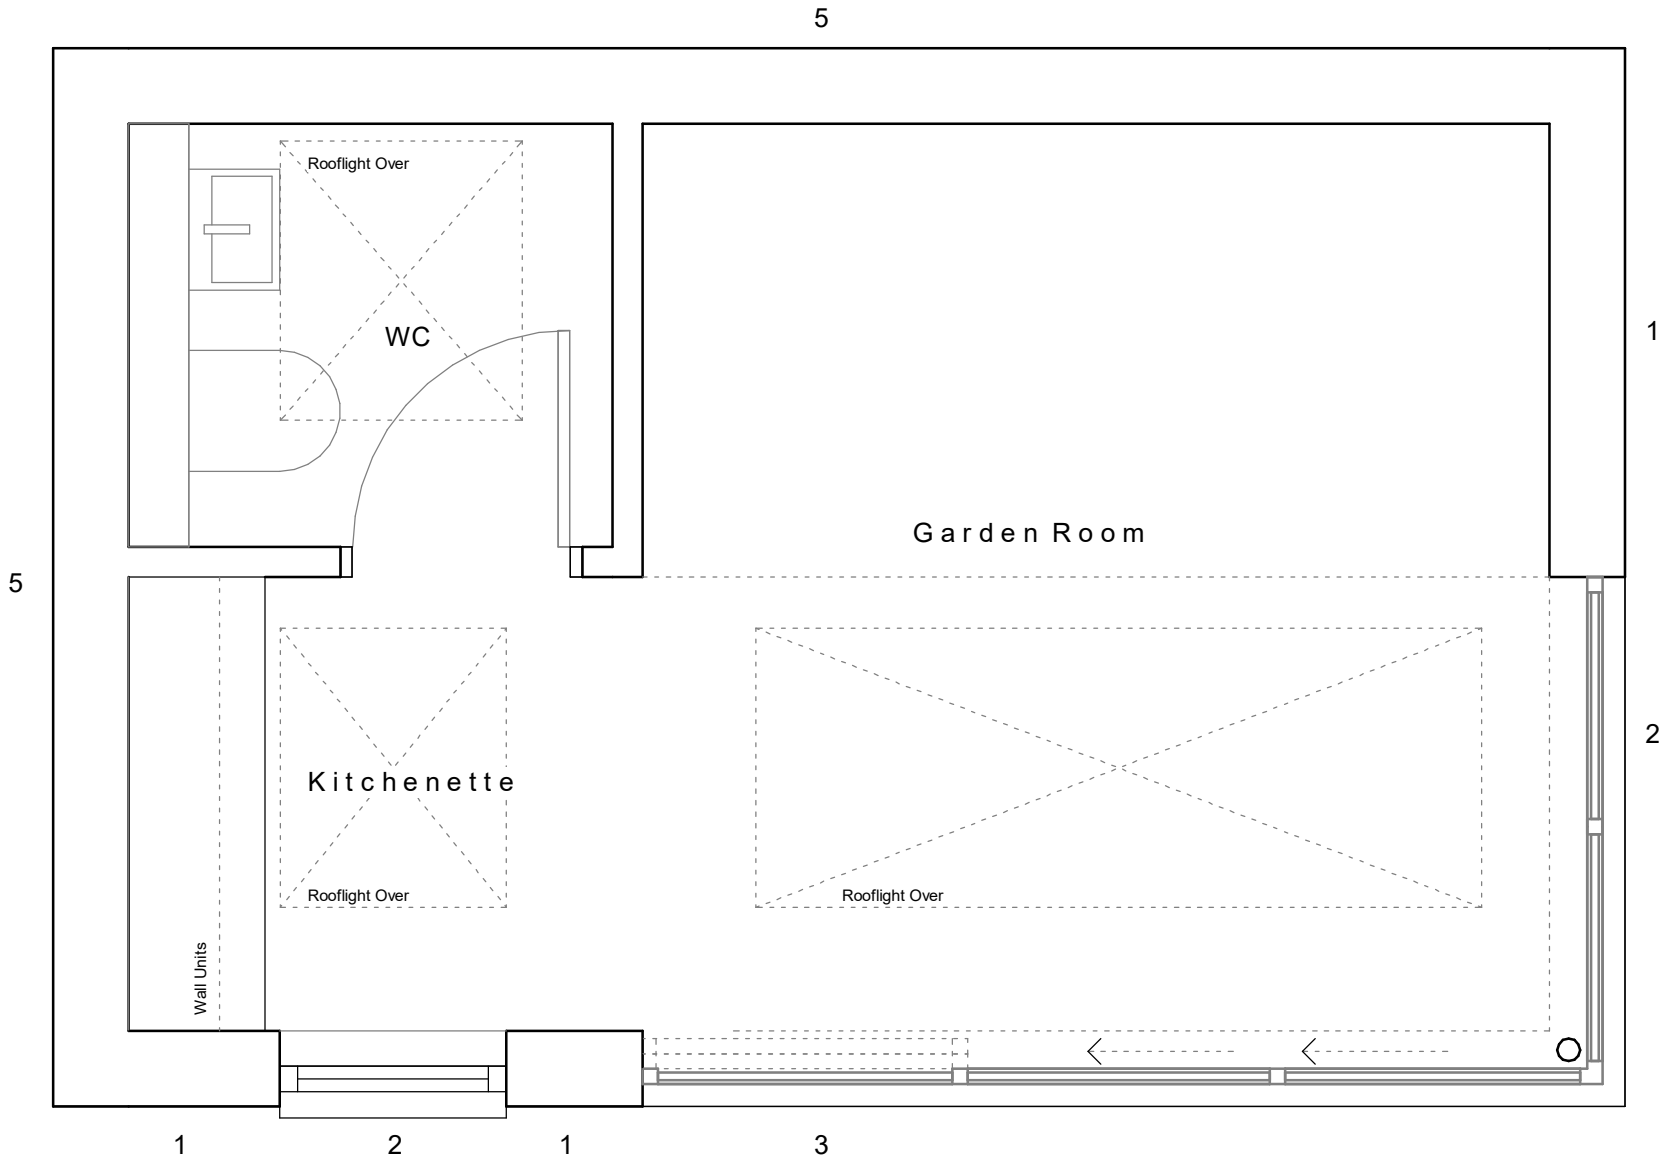

Key		
1.	Mixed Blend Of Clay Roof Tiles To Match Existing House	
2.	PvcU or Aluminium Window	
3.	PvcU or Aluminium Doors	
4.	Rooflight	
5.	PvcU Cladding	

Rev	Status	Date
1	Planning Issue	18/02/2024

Job/Drawing No				Revision	
100				1	
LL12				Status	
GA Plan - Level 00					
Scale	1 : 25@A3	Drawn	RJ/LS	Project no LL12	
Date	18/02/2024	Checked	RJ/LS		
Do not scale		All dimensions to be checked on site			