


Cintra, 39 Salop Road, Overton. LL13 0EH

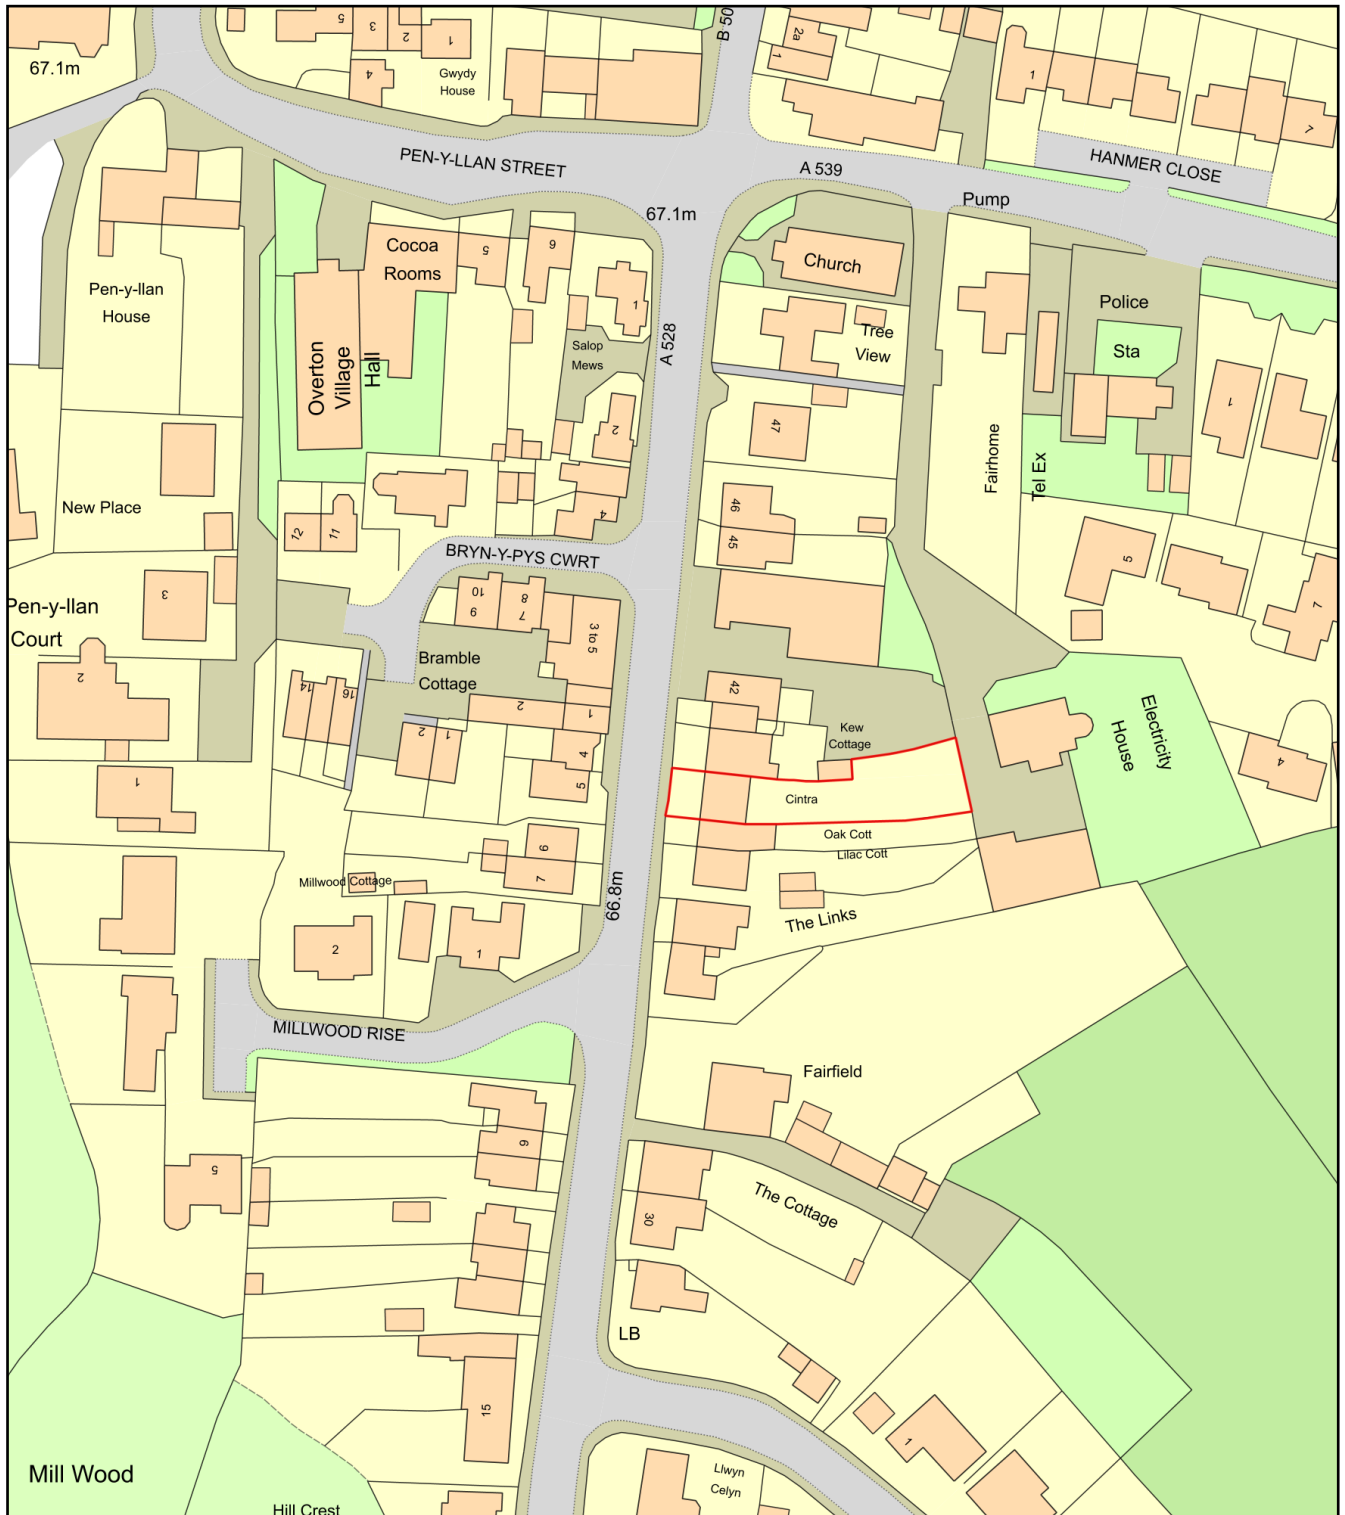

0 50
Metres



Plan Produced for: Jonathan Hughes

Date Produced: 07 Feb 2023

Plan Reference Number: TQRQM23038090616648

Scale: 1:1250 @ A4