
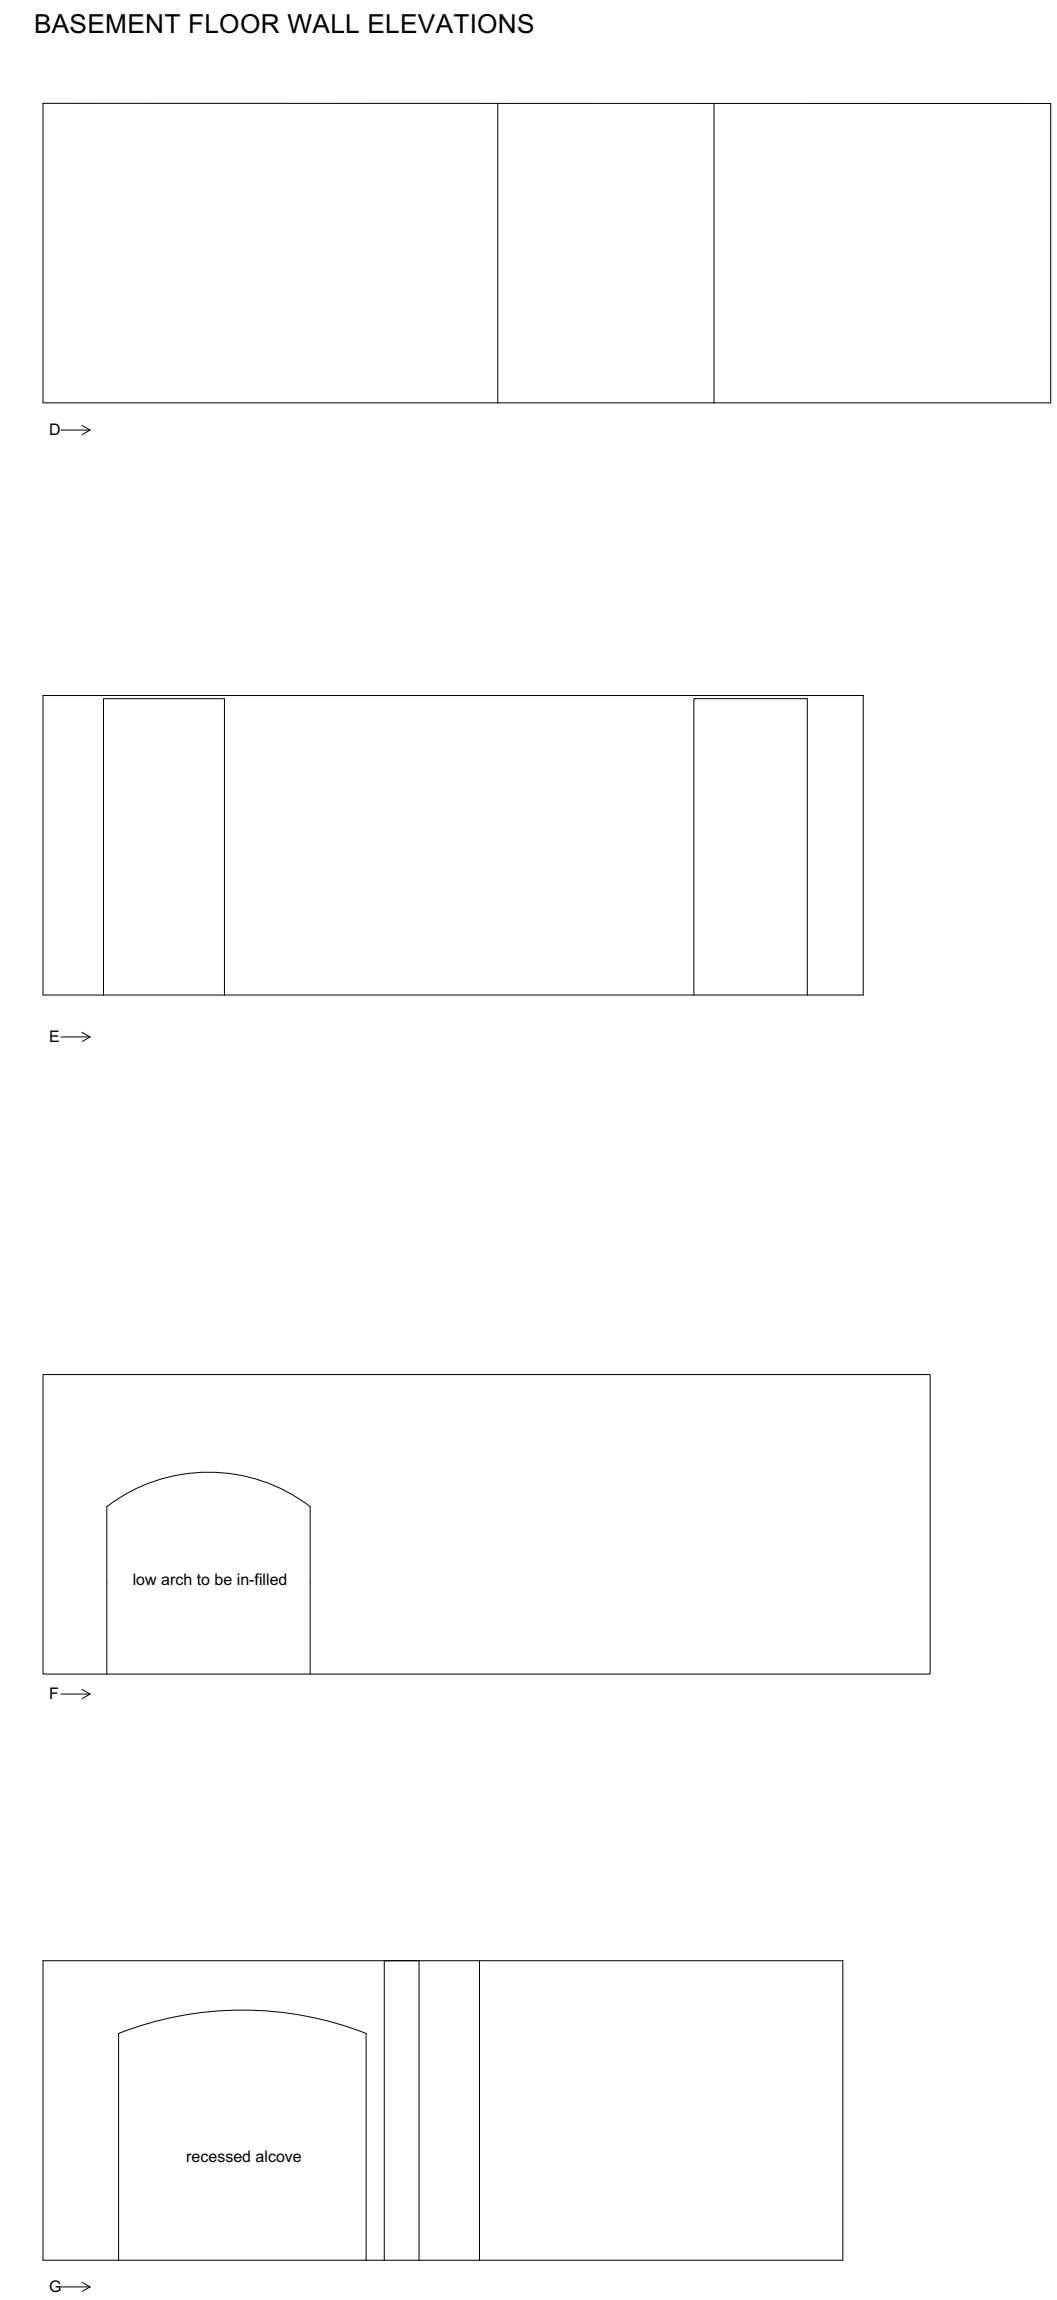
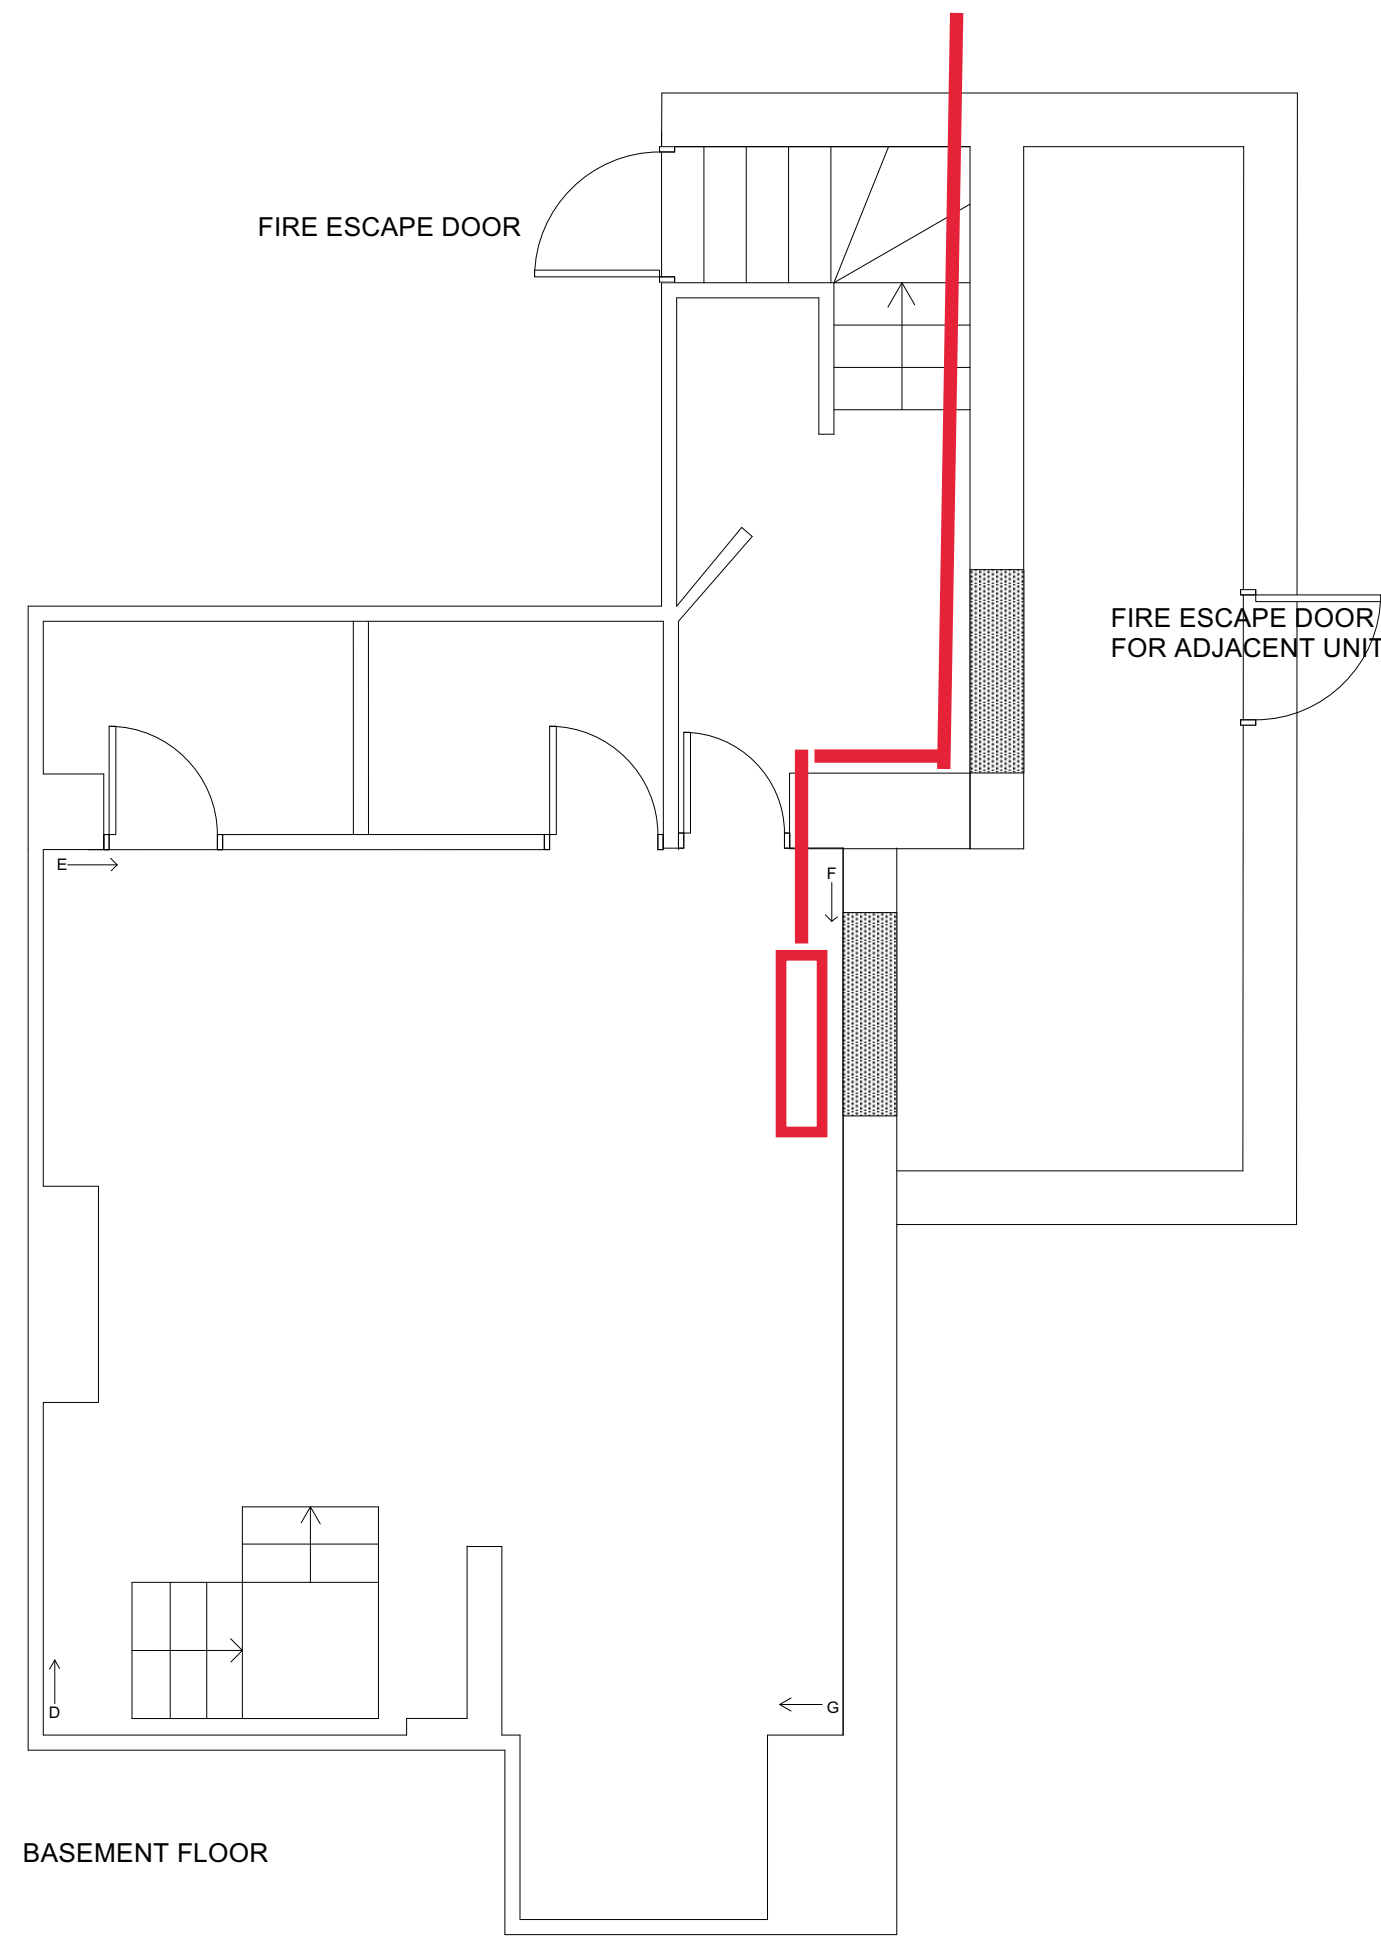
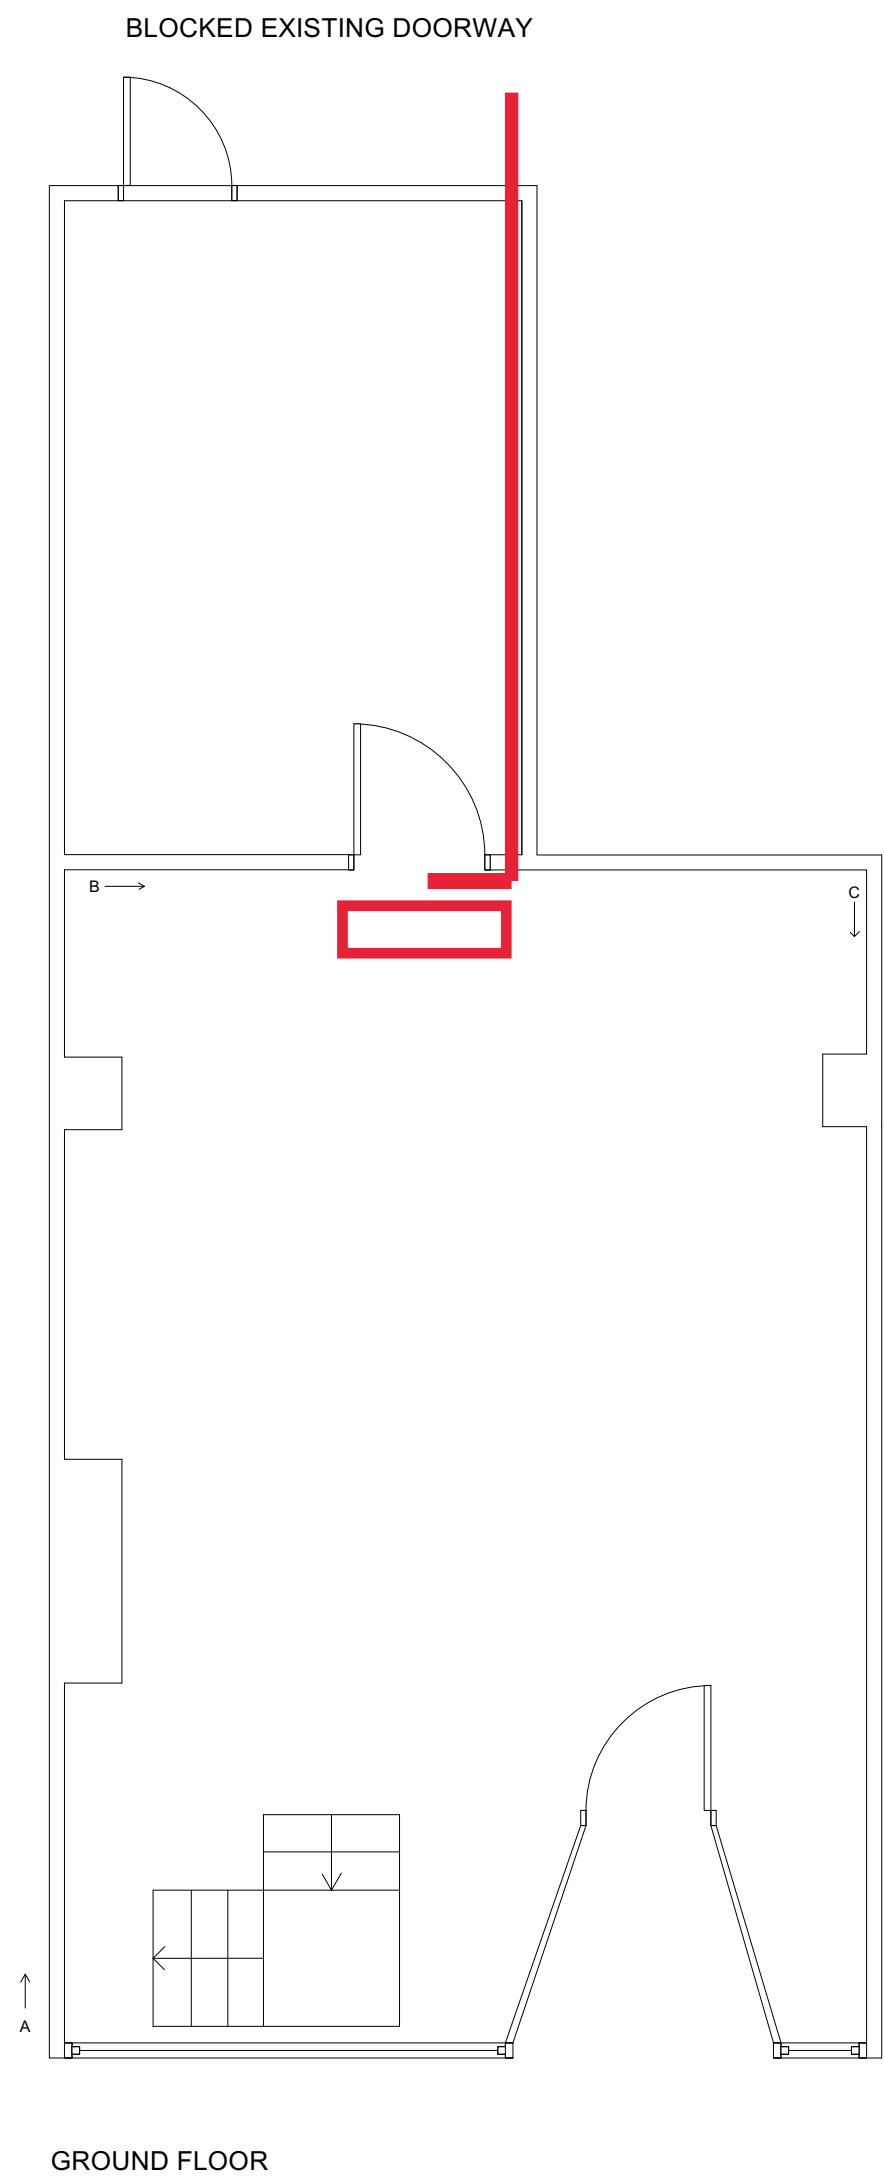


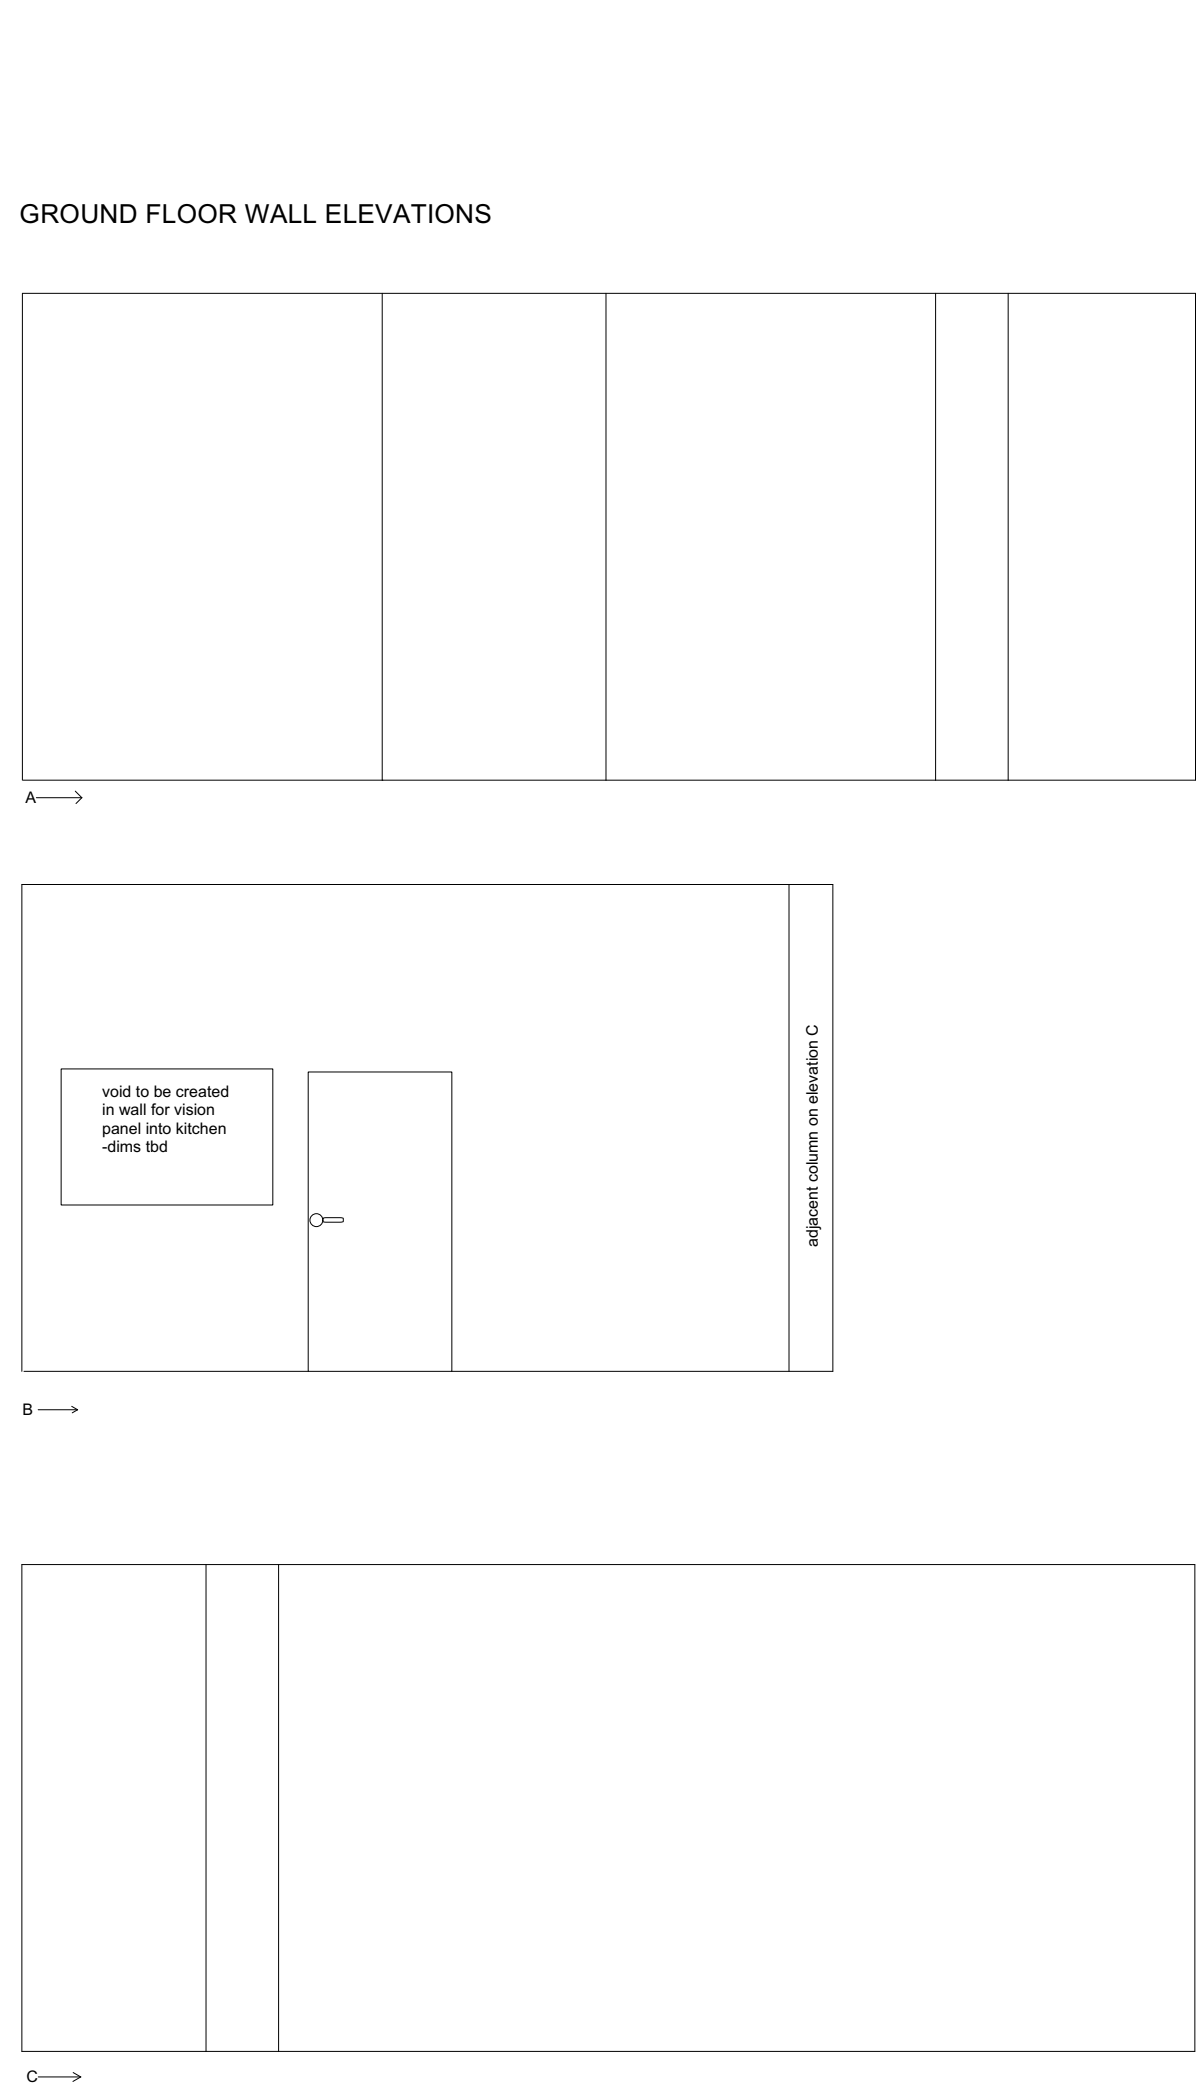

Ground floor AC unit above door to kitchen.
Pipework goes through wall and along kitchen wall
above the suspended ceiling and out through the back
wall to the AC air units.

Basement AC unit near door to fire exit. Pipework goes
through wall and follows wall through to outside wall and
meets ground floor piping out to AC air units.

1 Thai Dine, Bridge St. Wrexham
Scale: 1:50

DESIGNED BY	TITLE FLOOR & ELEVATION BLANK			
DRAWN BY V SMITH				
CHECKED BY				
APPROVED BY				
OTHER APPROVALS	SIZE ISO A1	CAGE CODE	DRAWING NUMBER 1	REV
CAD FILE NAME wrexham thai.vwx	SCALE 1:50	EST. WGT	SHEET Sht-2 of 1	1