



NORTH

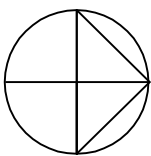


Drdnance Survey
ukmapcentre.com

Drdnance Survey
ukmapcentre.com

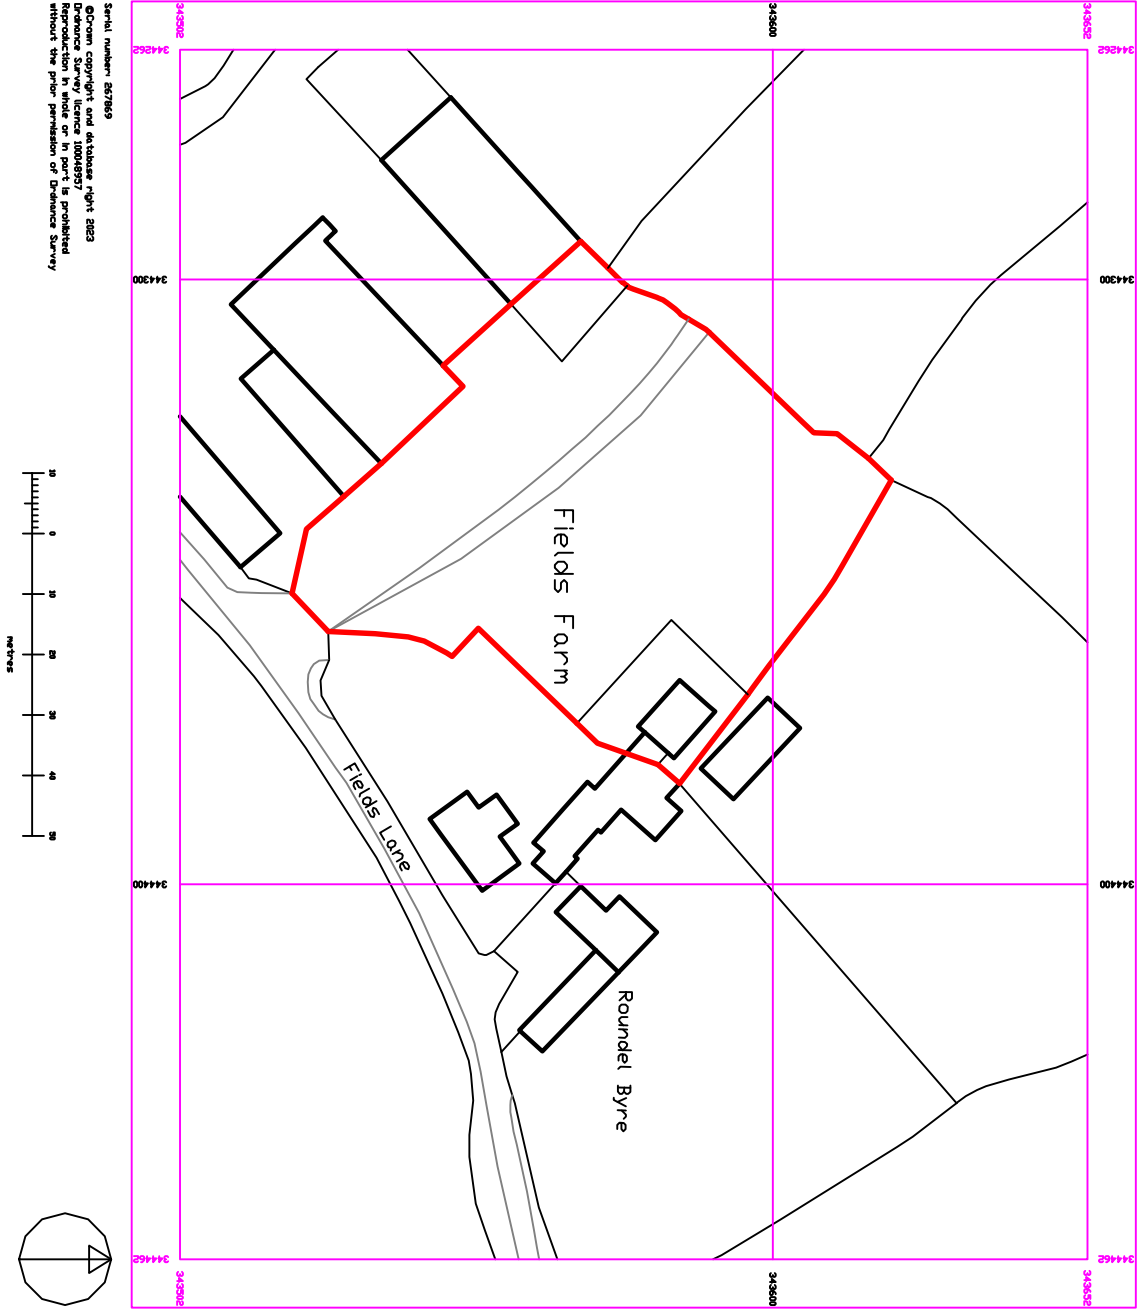

SITE LOCATION PLAN:

Proposed General Purpose Agricultural Storage Building
FIELDS FARM, FIELDS LANE
WILLINGTON, MALPAS, SY14 7LR

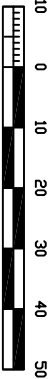

Scale bar in metres

Dwg No. FFW 001
Scale: 1 : 1250 @ A3
date: 09.08.23
drawn: jon evans

go2plan
Design & Planning

Tel: 07957 634478 email: jon@go2plan.co.uk