



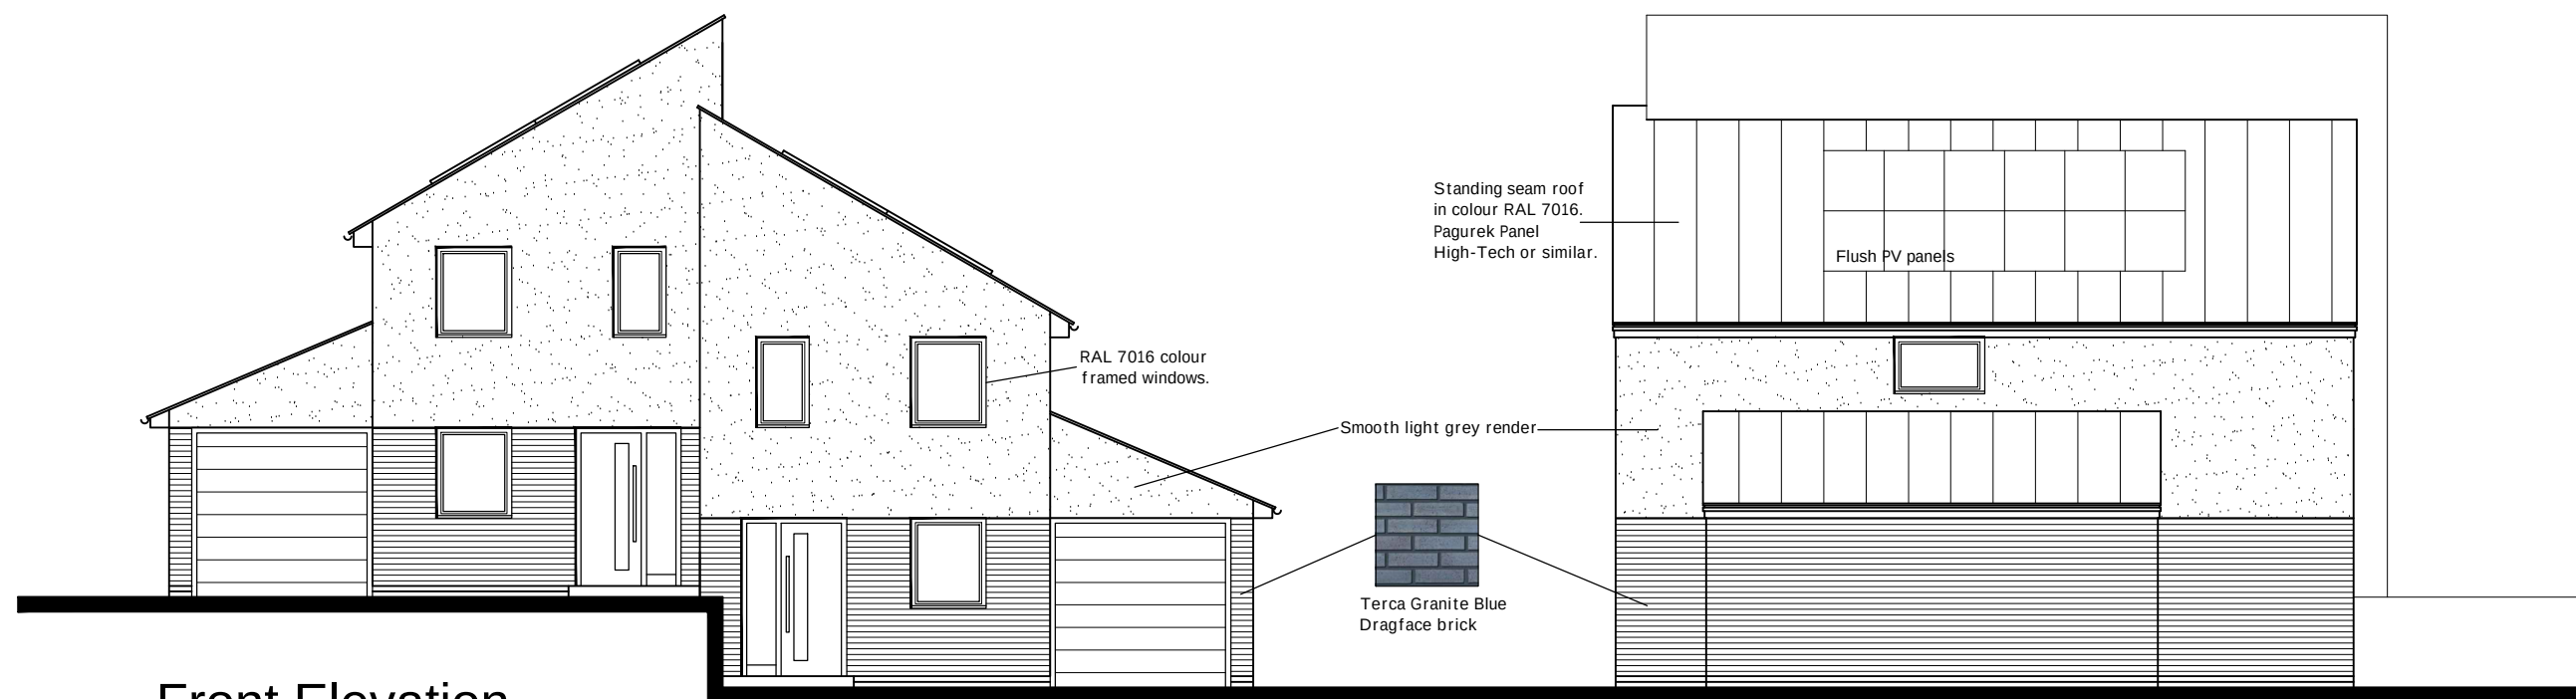

Front Elevation

Side Elevation

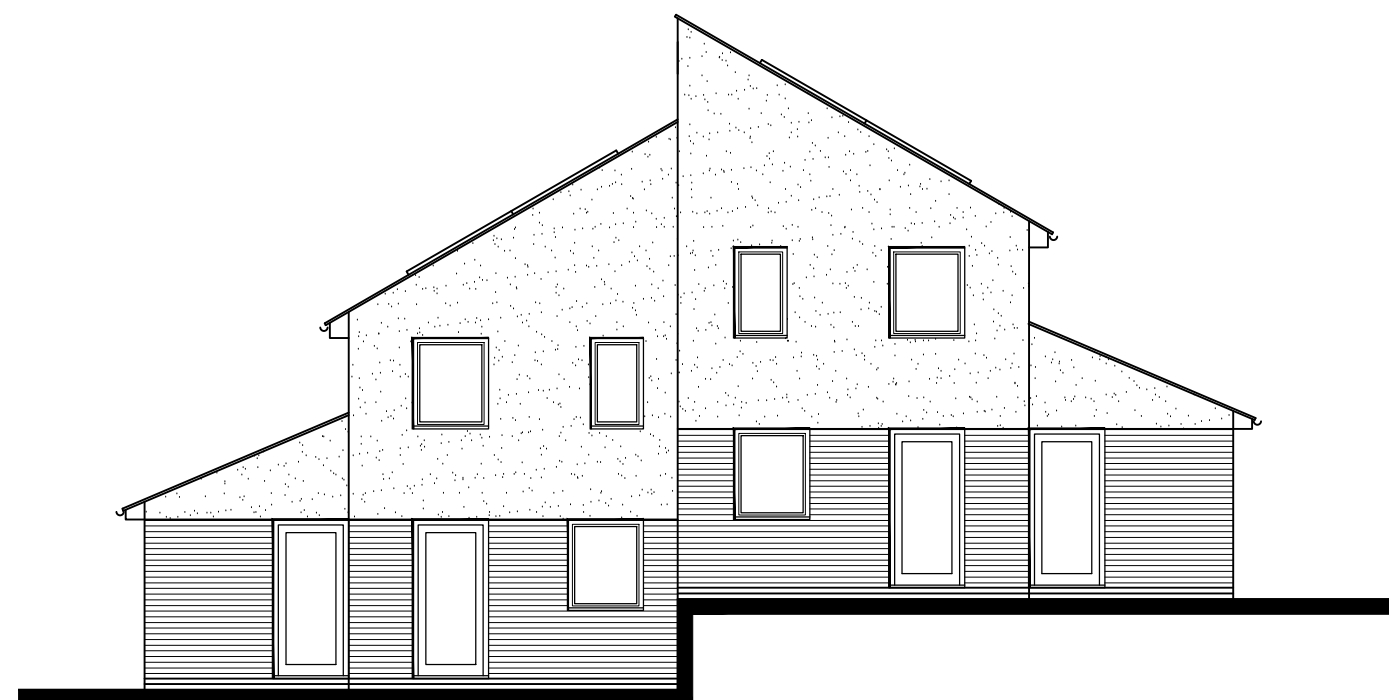

Rear Elevation

CHARTLAND

Tel: 01743 851261
www.chartland.co.uk

Project

Proposed Residential Development
at Ley Farm, Chirk LL14 5RG

Drawing

House Type A
Facing Materials

Scale

A3 - 1:100

Rev

-