


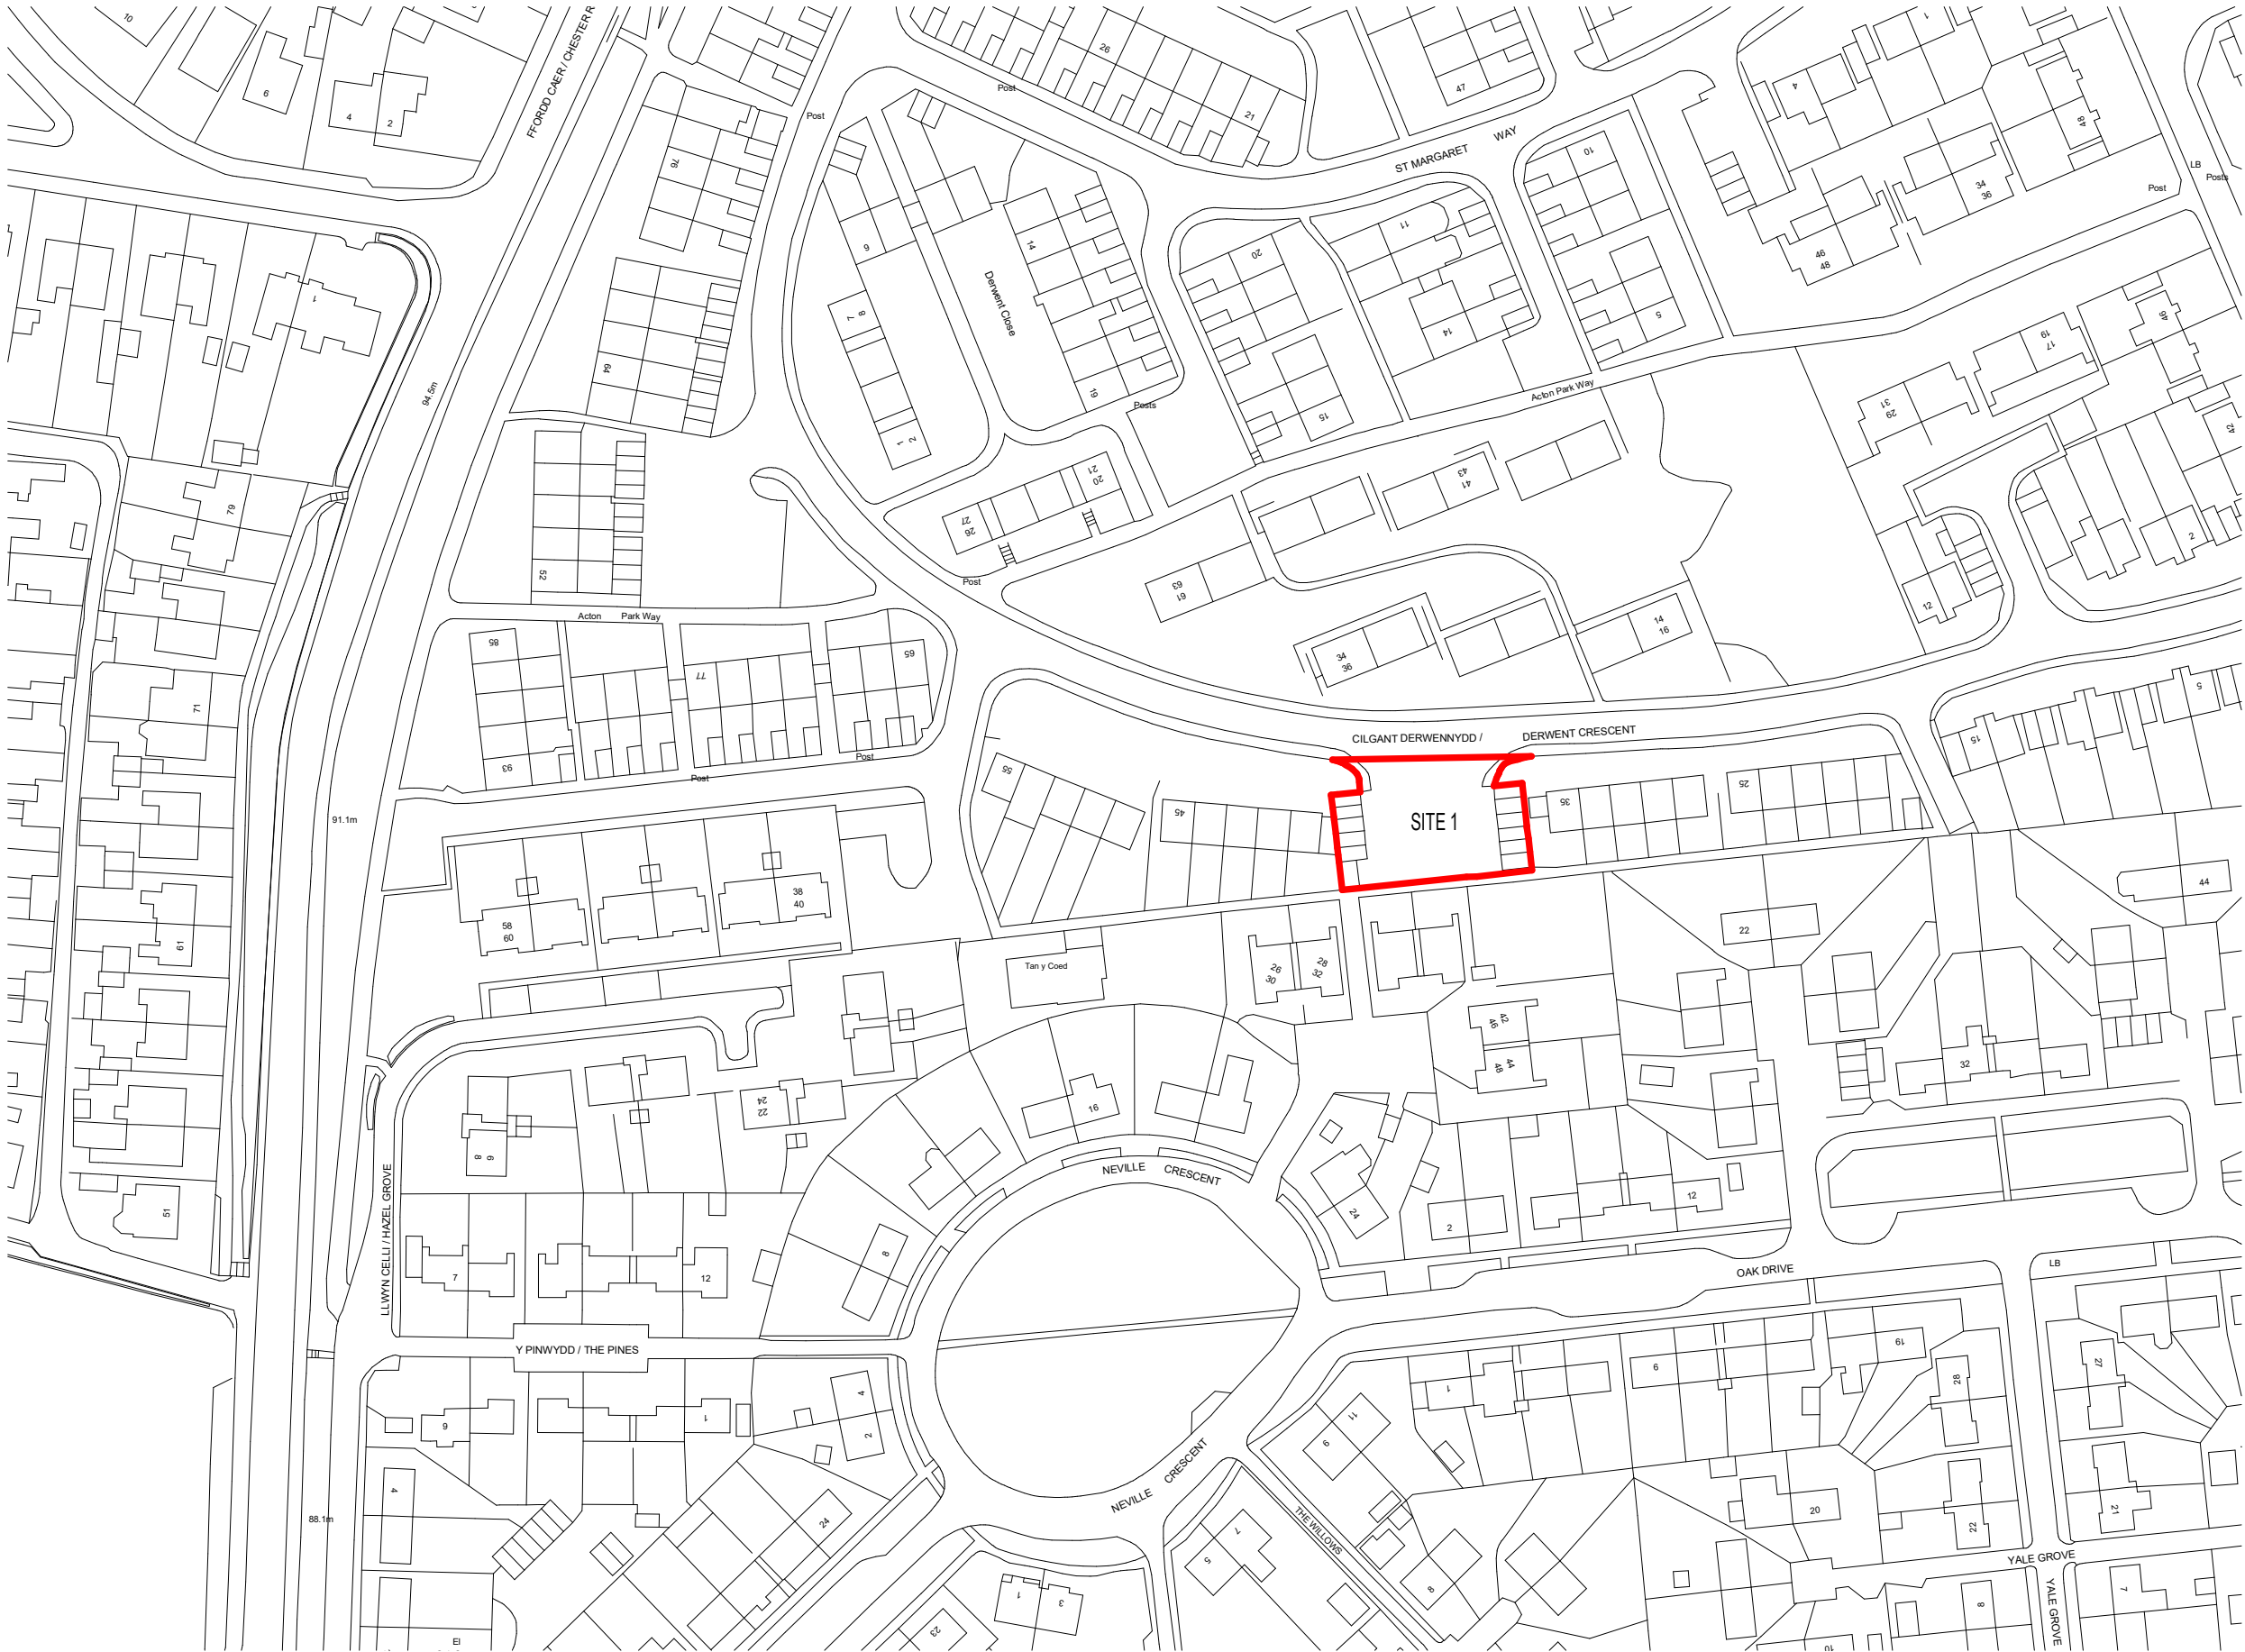

Construction (Design and Management) Regulations

Design risk assessments are carried out throughout the design stage of this project in accordance with company procedures and manuals. Where reasonably possible all areas of risk applicable to design and end use of the construction have been identified and then eliminated, mitigated or recorded as a residual risk. Note that general risks of which a competent designer or contractor should be aware are not included. This drawing is to be read in conjunction with the Pre-construction Information and all related documents prepared in accordance with the current Construction (Design and Management) Regulations 2015 and all applicable Health and Safety legislation as currently amended.

P02	Revised issue TB KOH KOH	20/10/2022
P01	Initial issue TB KOH KOH	18/11/2021
REV	DESCRIPTION DRAWN BY CHECKED BY APPROVED BY	DATE
RIBA PLAN OF WORK 2013 WORKSTAGE	LEVEL OF MODEL DEFINITION (LoD)	
Stage 2 - Concept Design	LoD 2 - Conceptual Model	
PURPOSE OF ISSUE - SUITABLE FOR ...	BS1192 STATUS	
Information	Status S2 - Information	

lawray architects
penseiri

CARDIFF 029 2052 8140
LONDON 0207 138 3560
WREXHAM 01978 357 887
www.lawray.co.uk

CLIENT
WCBC

PROJECT TITLE
Acton Housing WCBC

DRAWING TITLE
Site 1 Location Plan

PROJECT No	19545	SCALE @ A3	1 : 1250
DRAWING No	BS1192:2007 +A2:2016) & BS EN ISO19650	PROJECT - ORIGINATOR - VOLUME - LEVEL - TYPE - ROLE - NUMBER	REVISION
DO NOT SCALE	Any discrepancy or query concerning this drawing should be referred to the Architect	Copyright © LAWRAY LIMITED	
	Registered Office: Greenmeadow Springs, 1 Cae Gwynedd, Tongwynlais, CARDIFF CF15 7AB		
	Reg. Co. No. 2724178, VAT Reg. No. 134 2146 06		

Print Date: 20/10/2022 10:09:13

Site 1 Location Plan

1 : 1250

SITE BOUNDARIES