

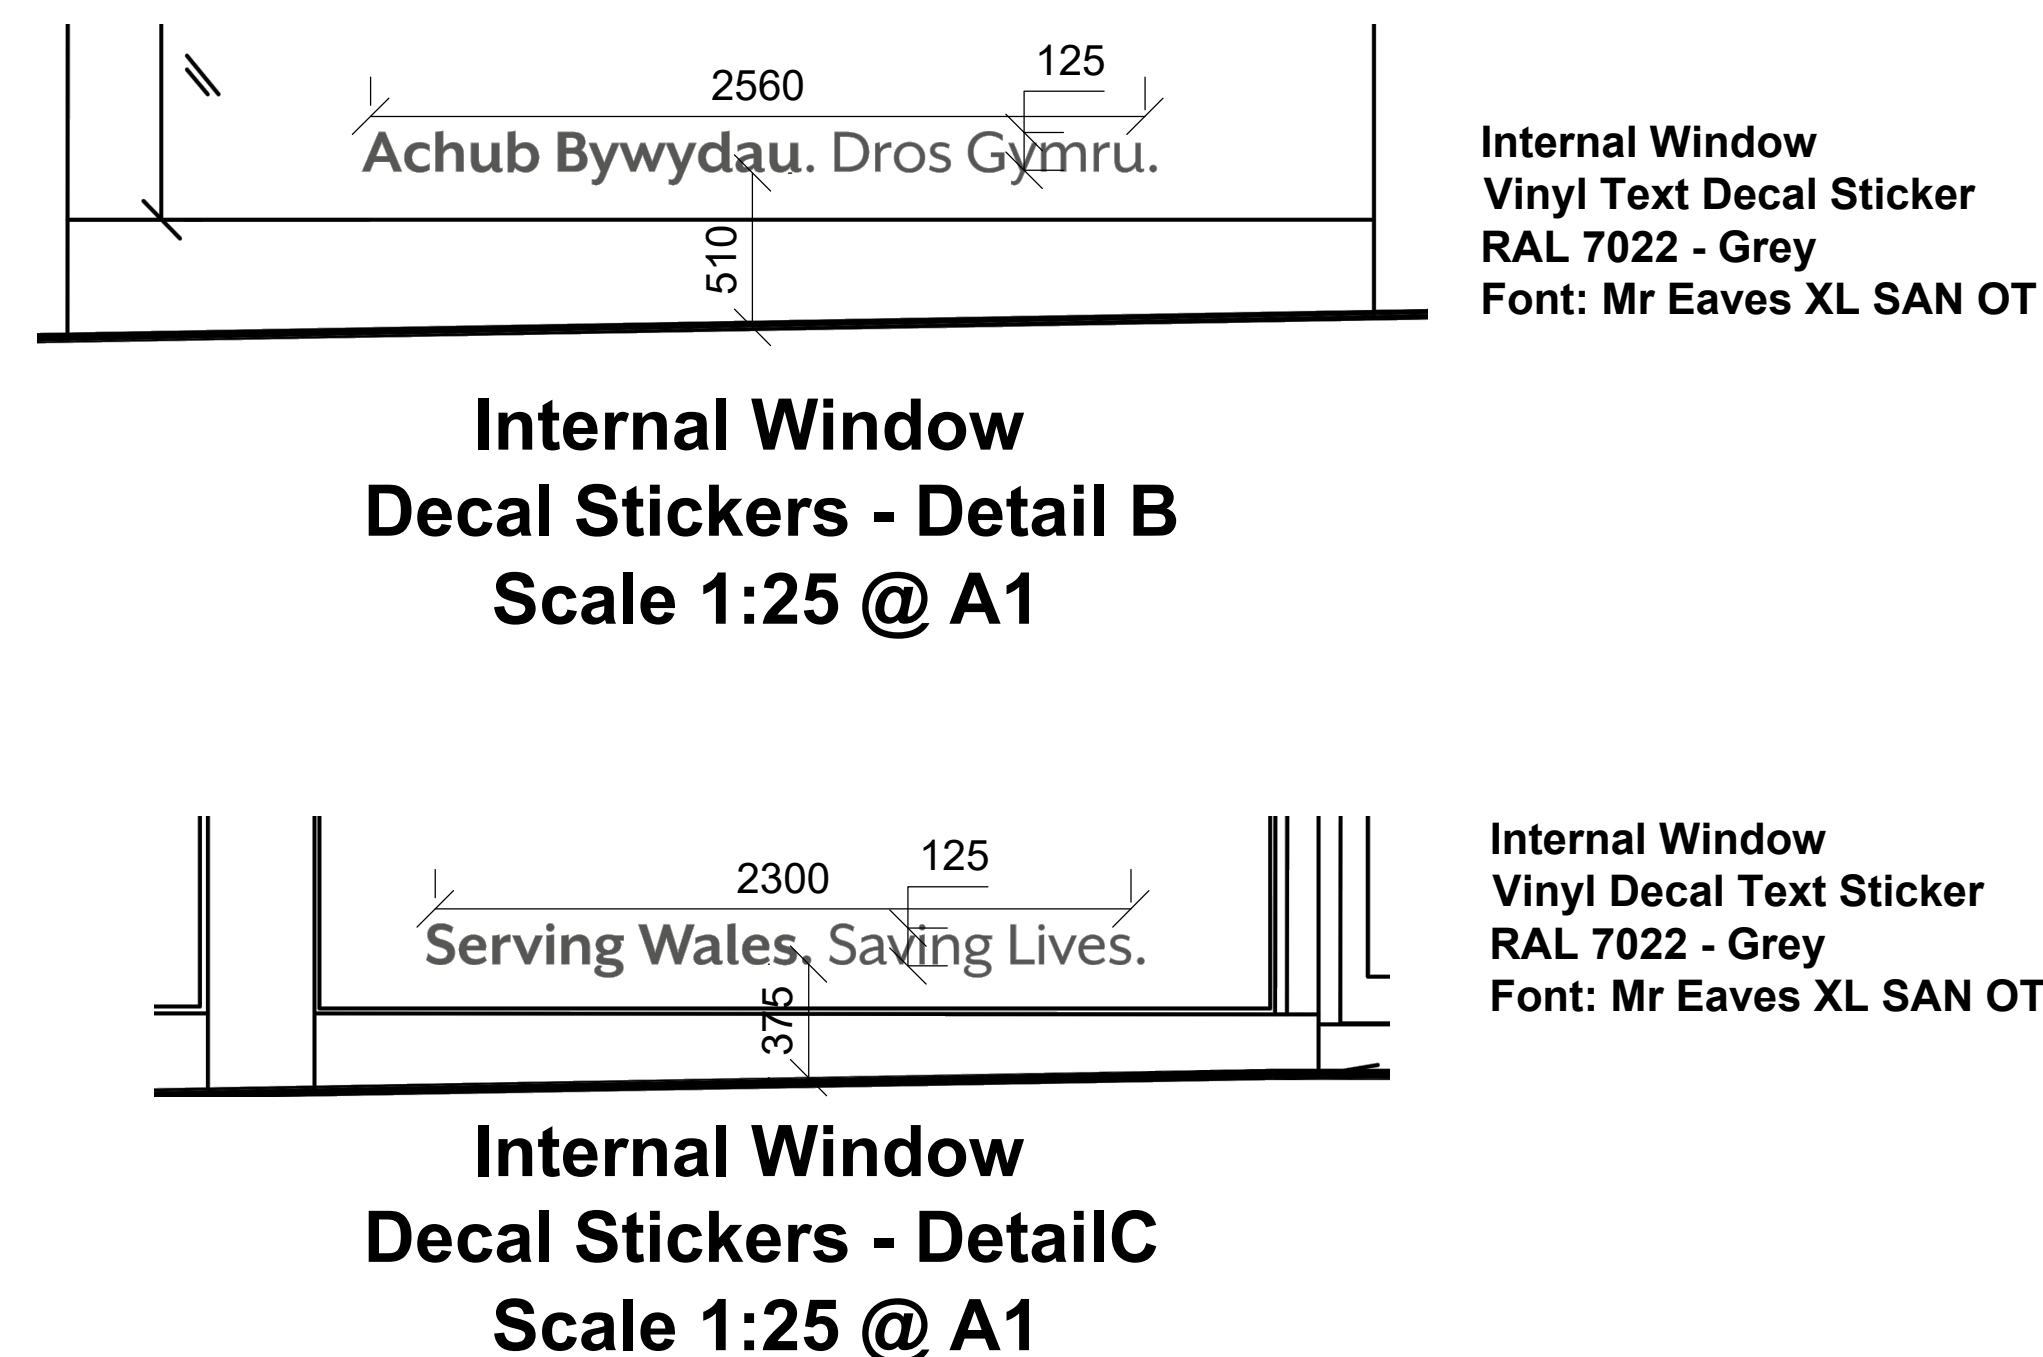
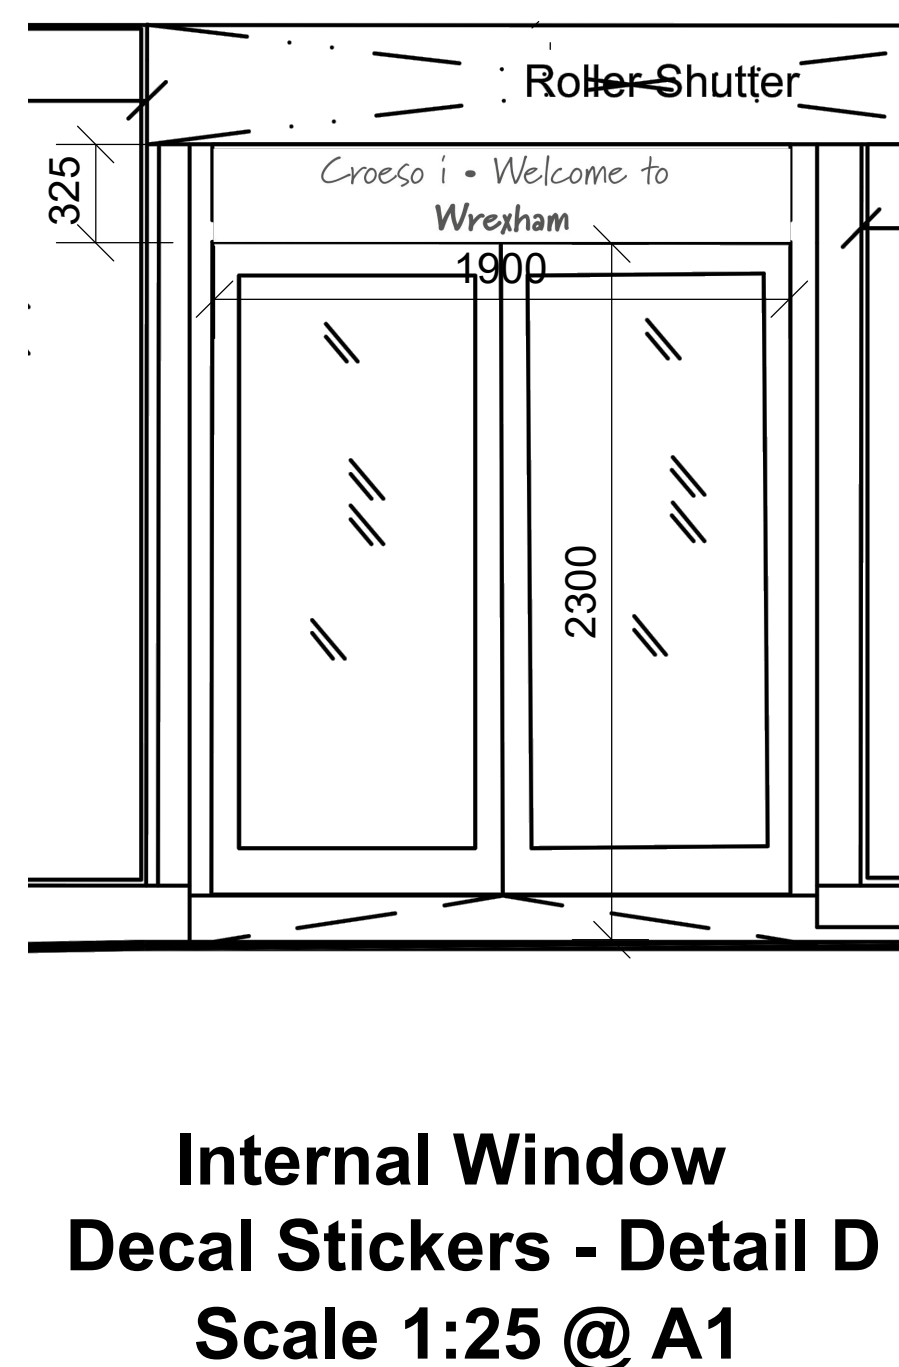
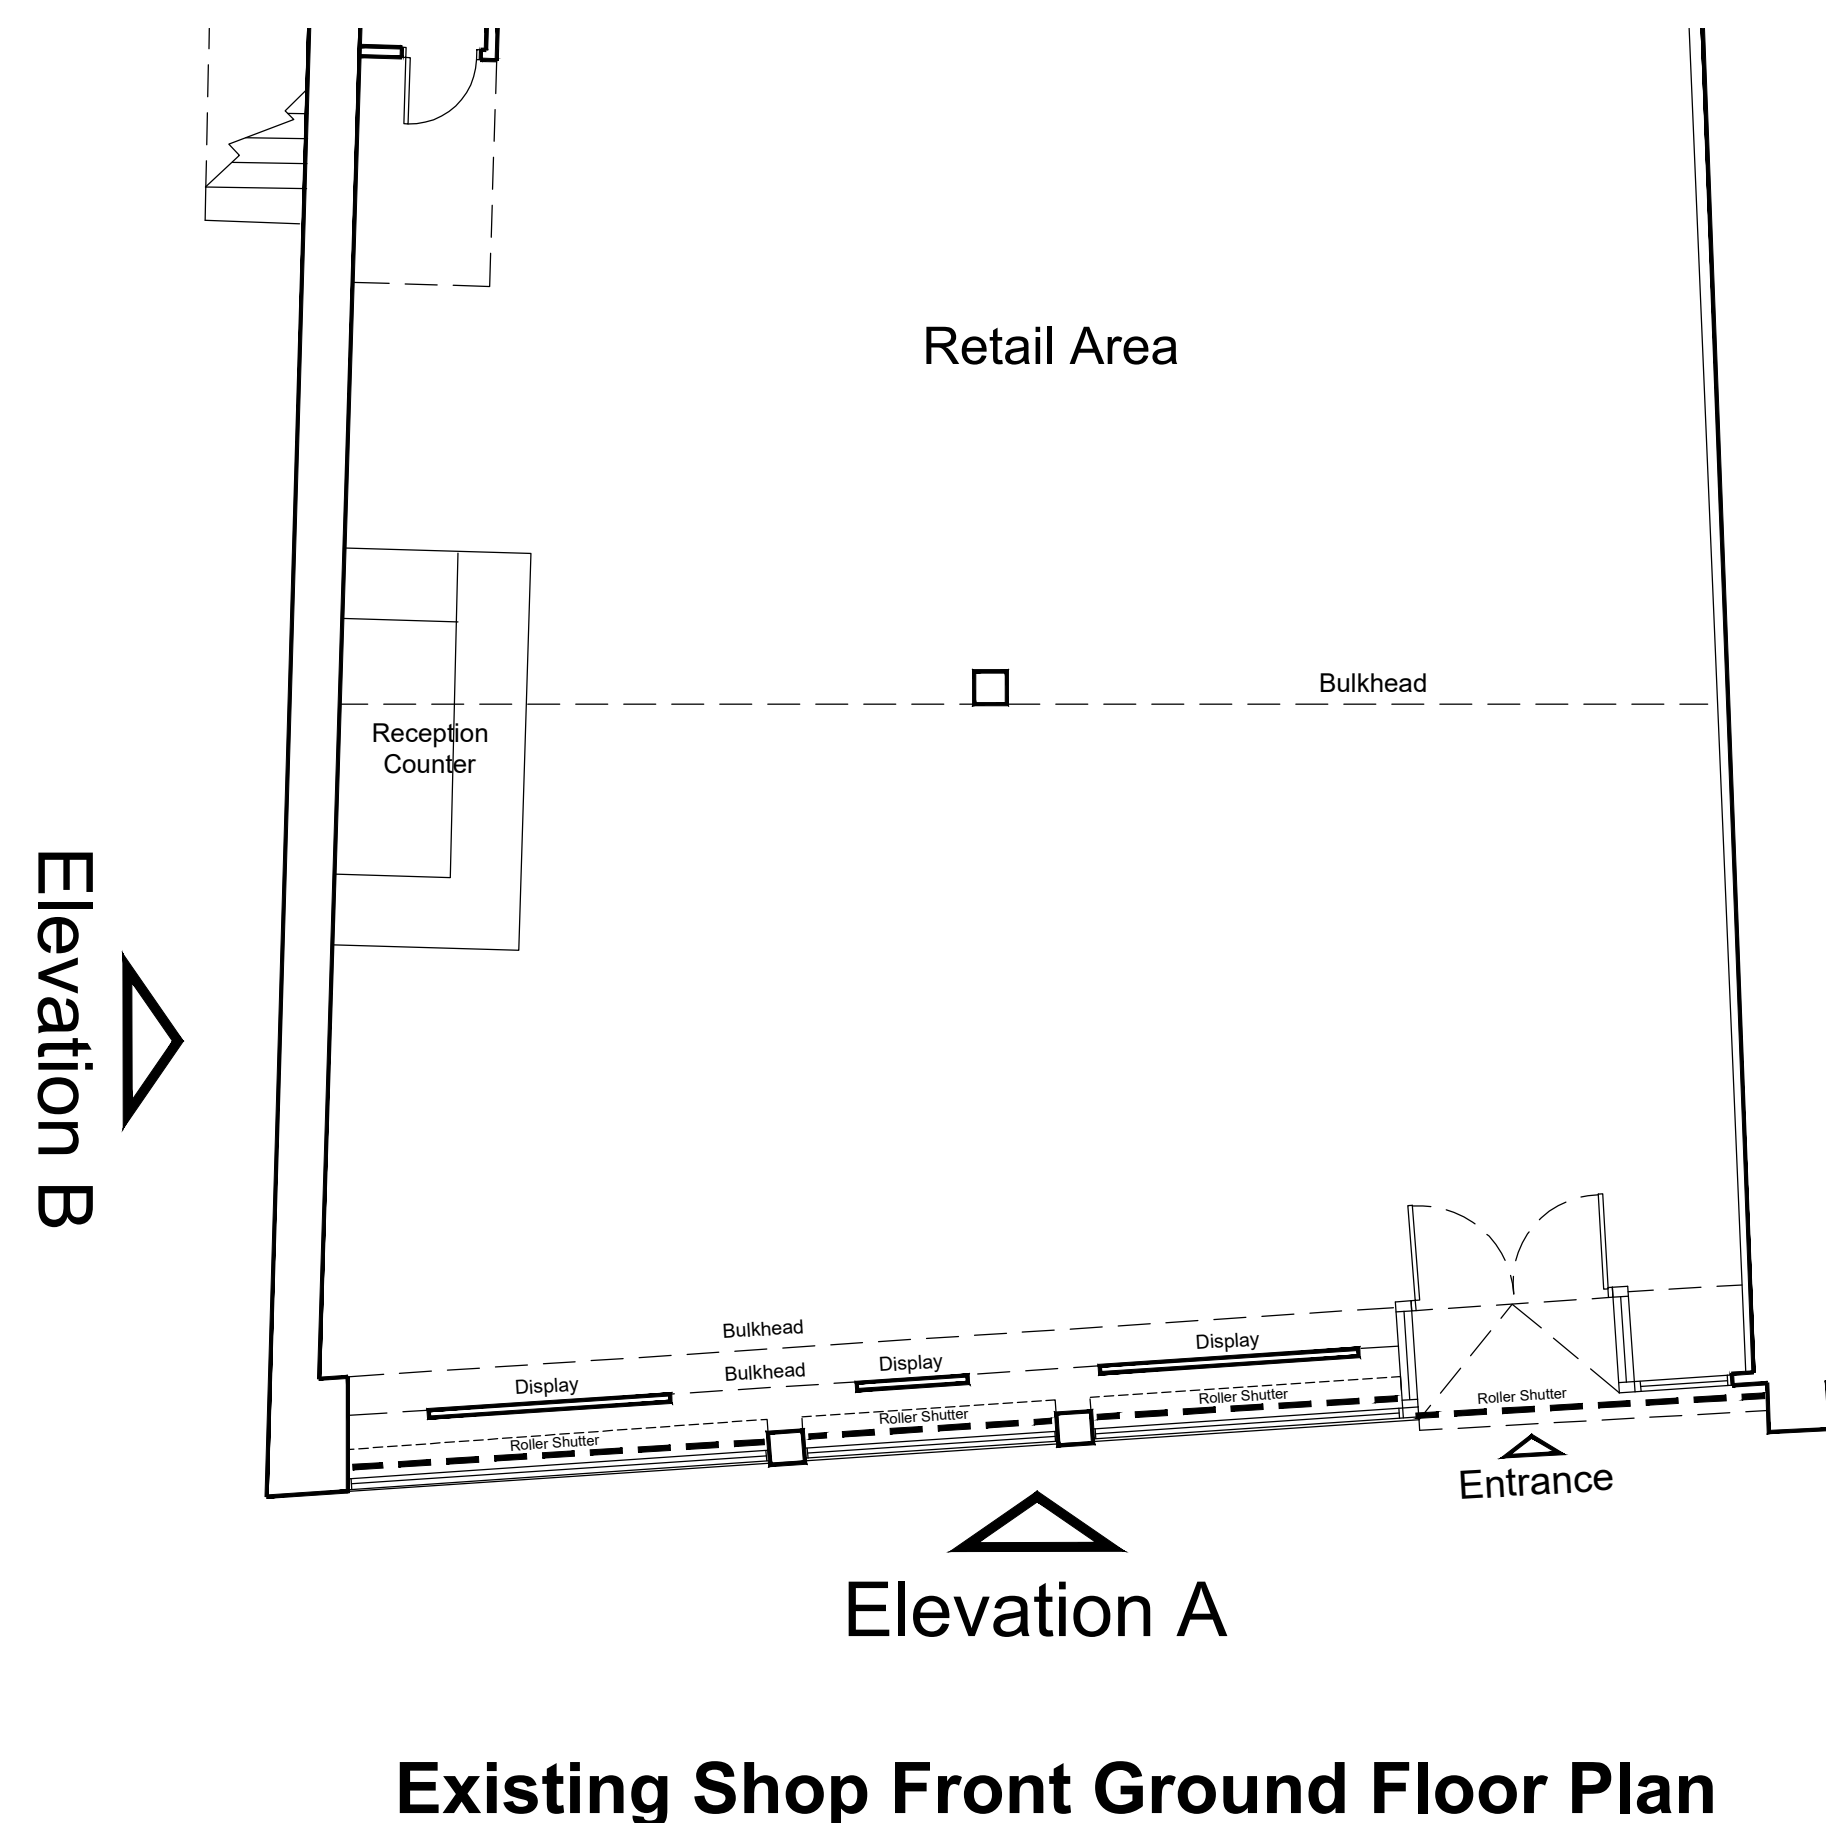
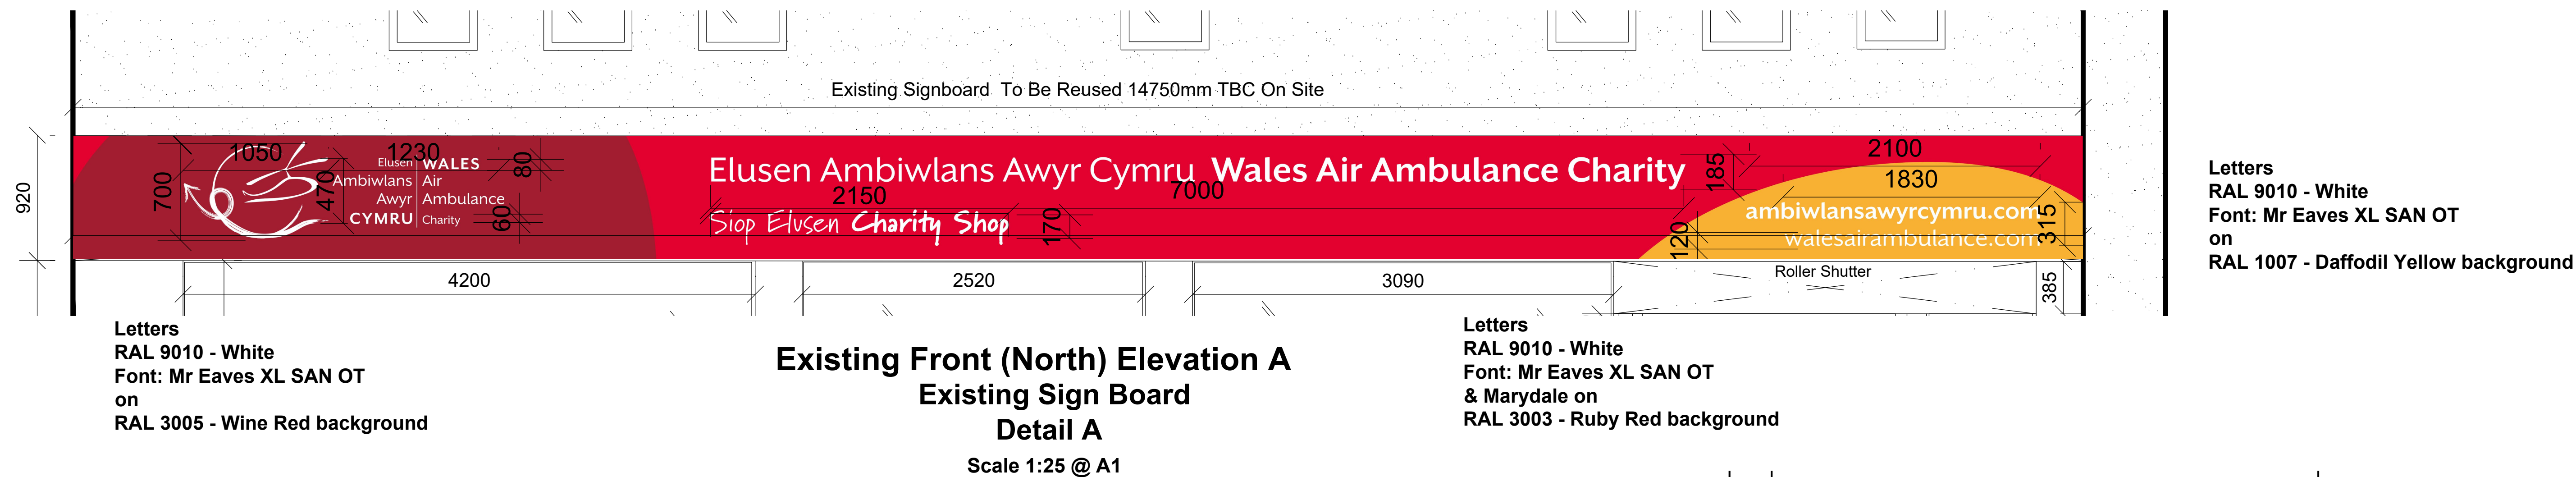
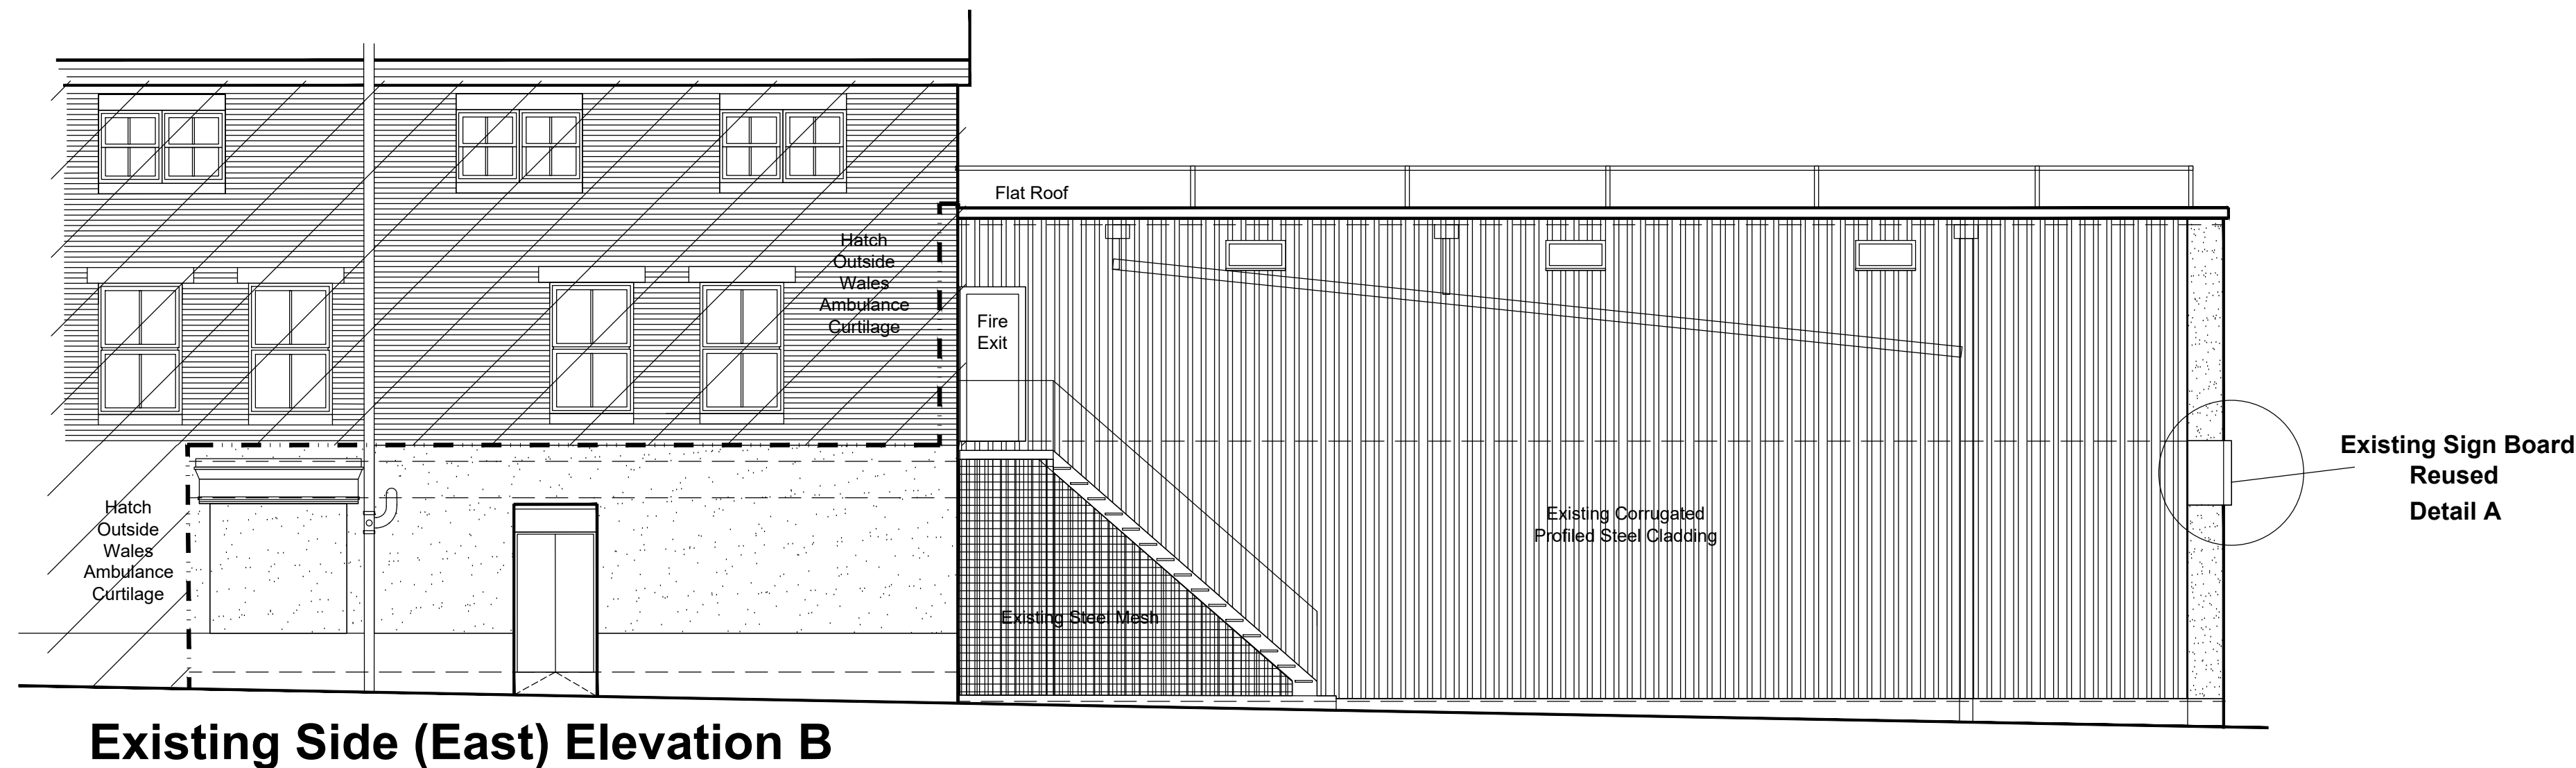
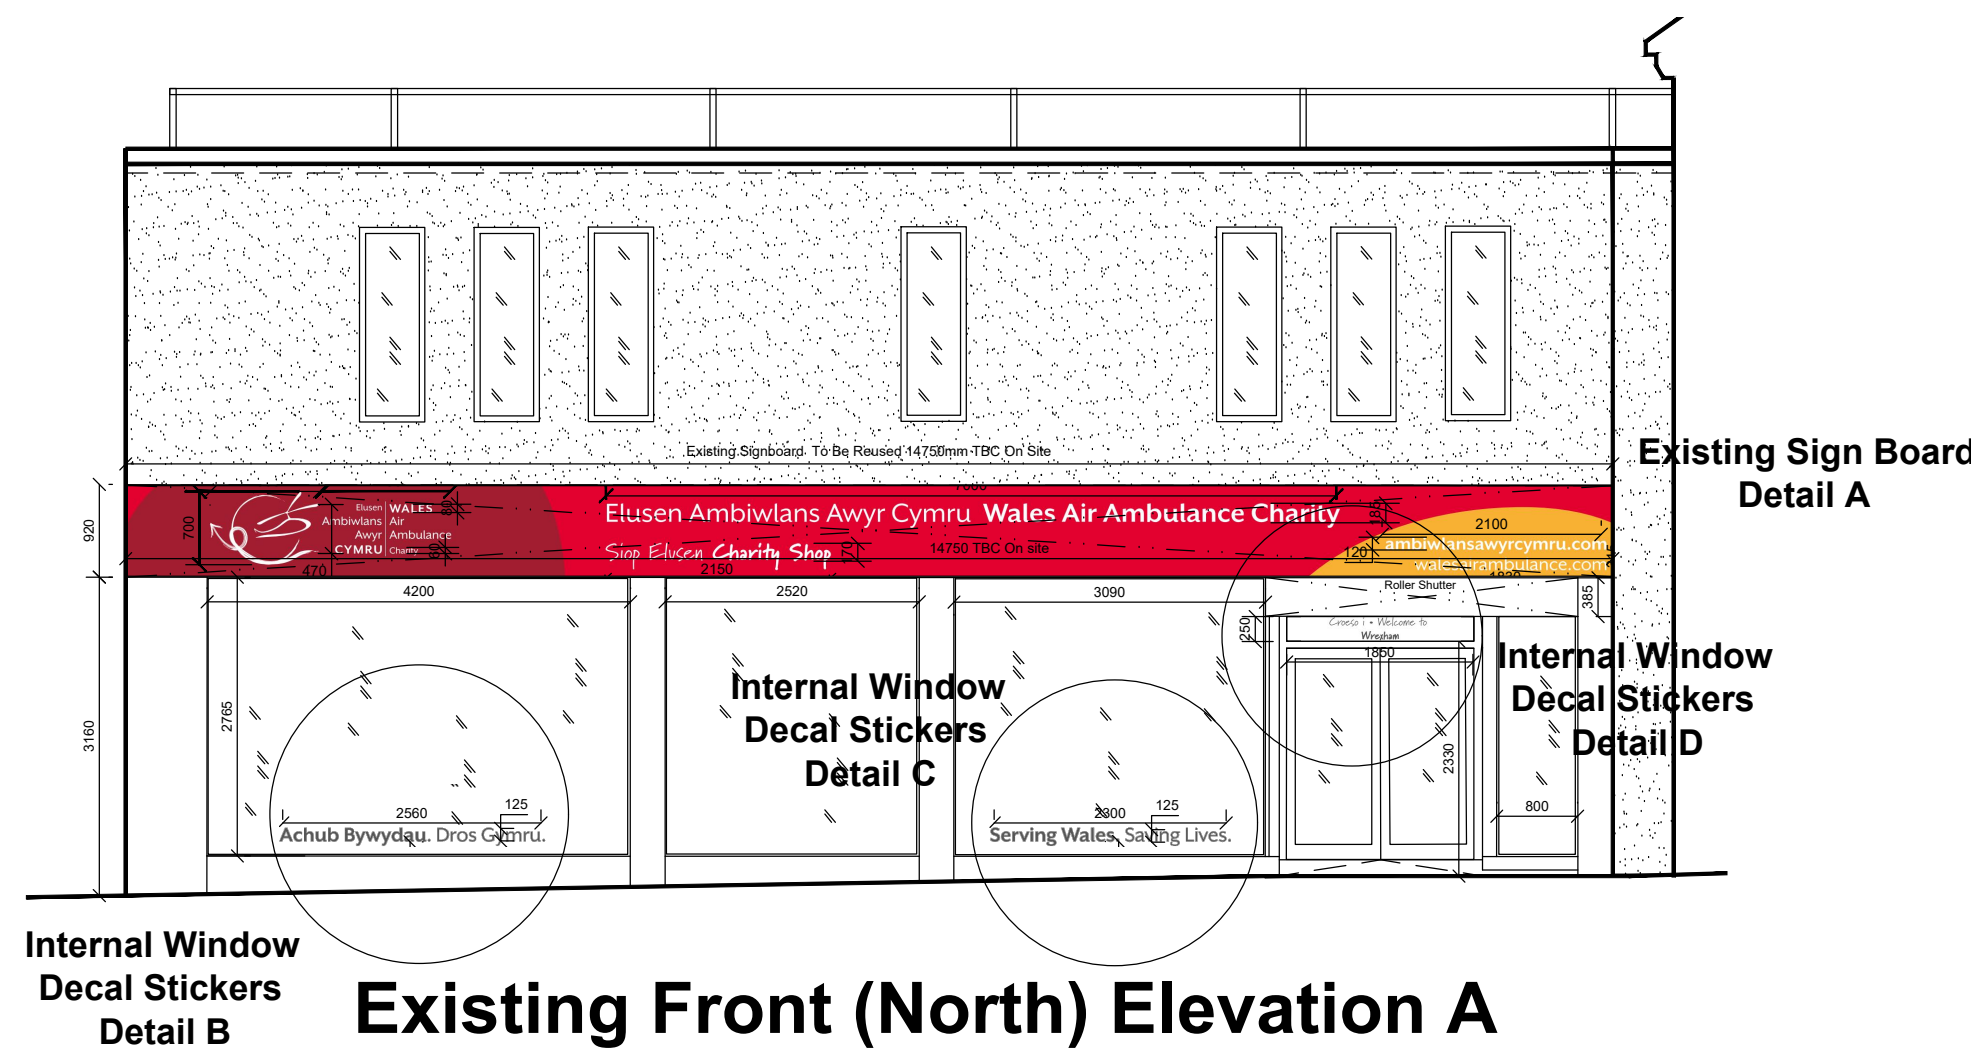


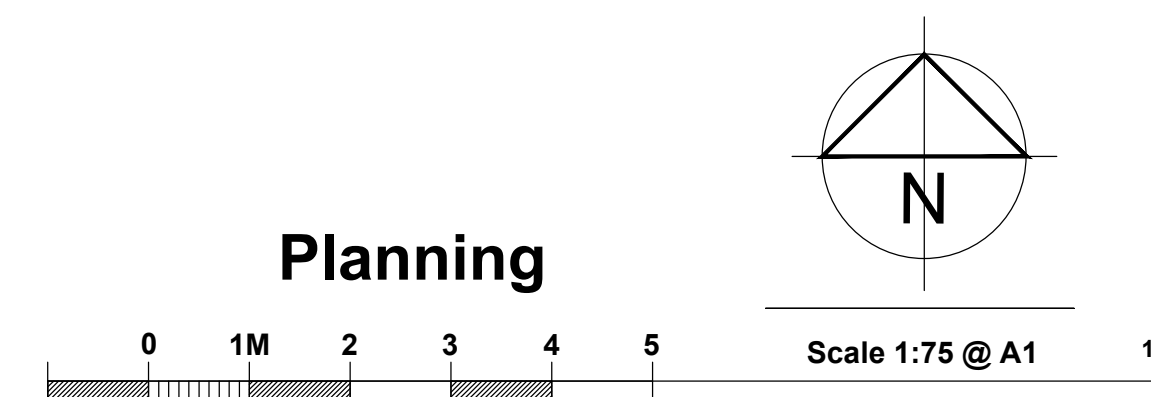

Rev A:
Colours amended to Planners requirements:
RAL3003, 3005 & 1007 - 25/03/24

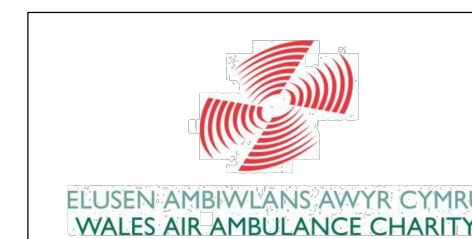

Project	Contract. No.	Drg. No.	Revision	Scale	1:25 & 1:75 @ A1
Proposed Signage To Welsh Air Ambulance Retail Unit At 42-44 Henblas Street, Wrexham LL13 8AD	AA02	02	A	Date	Dec .23
Drawing Title Proposed Signage Plan, Elevations & Details					