


Cllr David Bithell MBE Boundary Fence - Location Plan

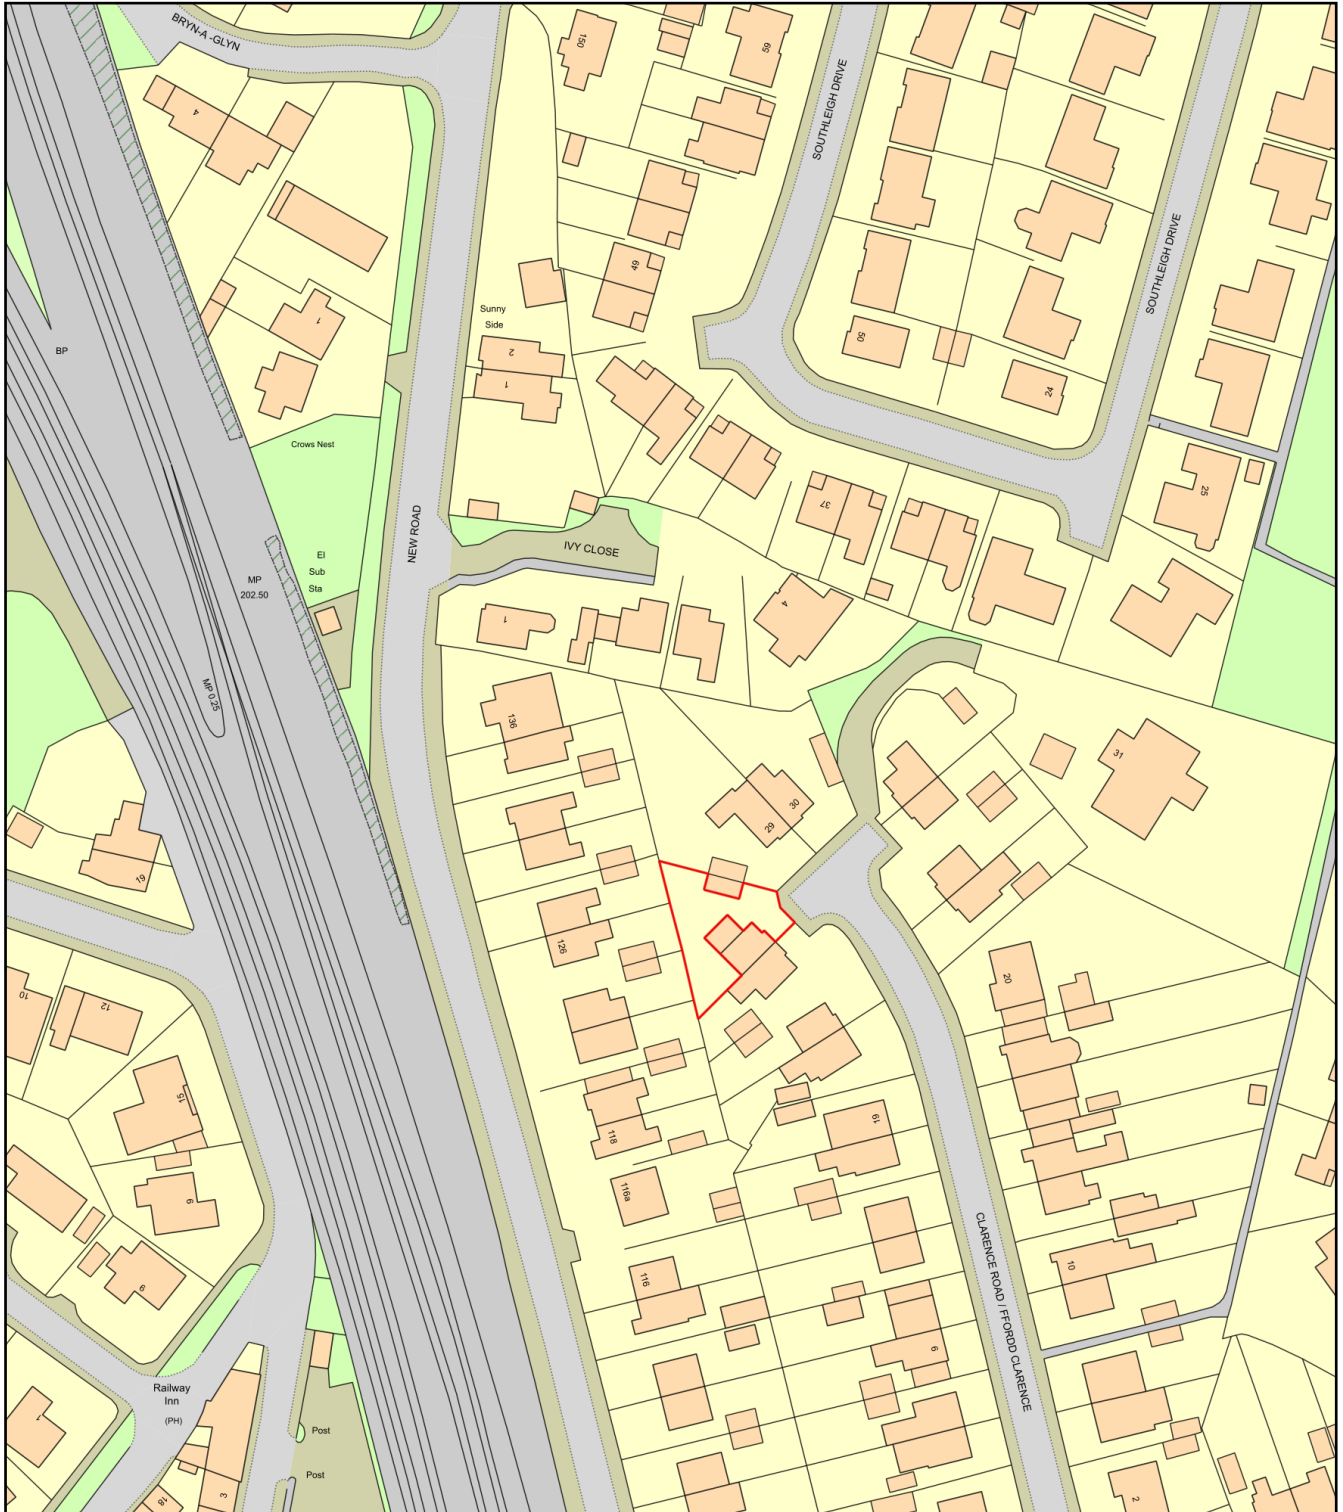

0 50
Metres



Plan Produced for: Cllr David Bithell MBE

Date Produced: 27 May 2023

Plan Reference Number: TQRQM23147120622628

Scale: 1:1250 @ A4