
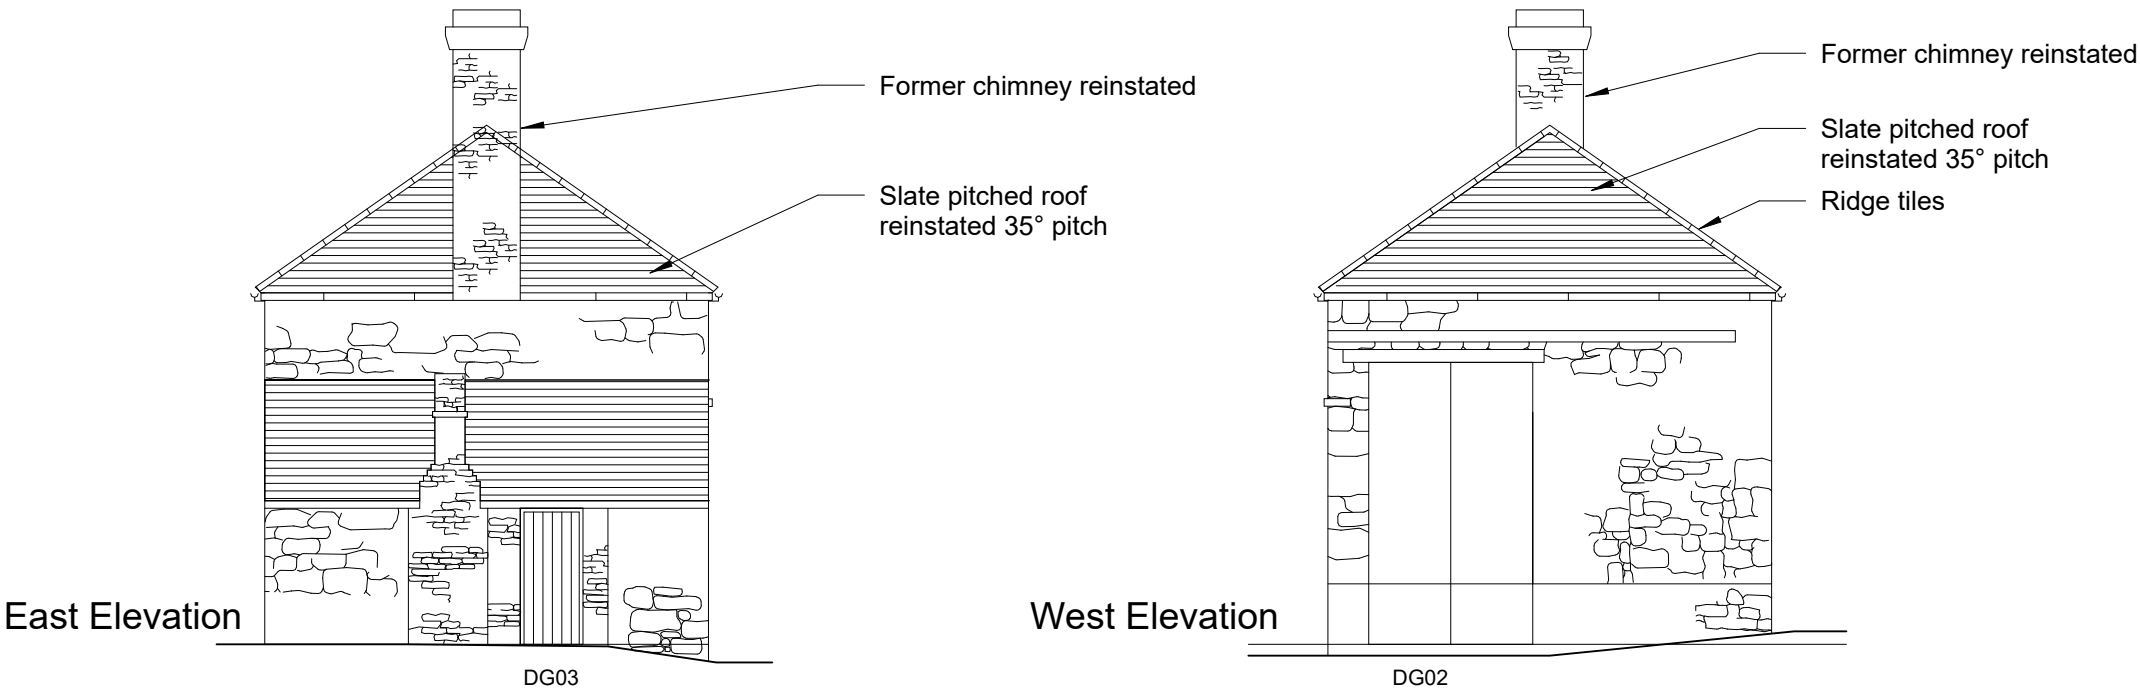
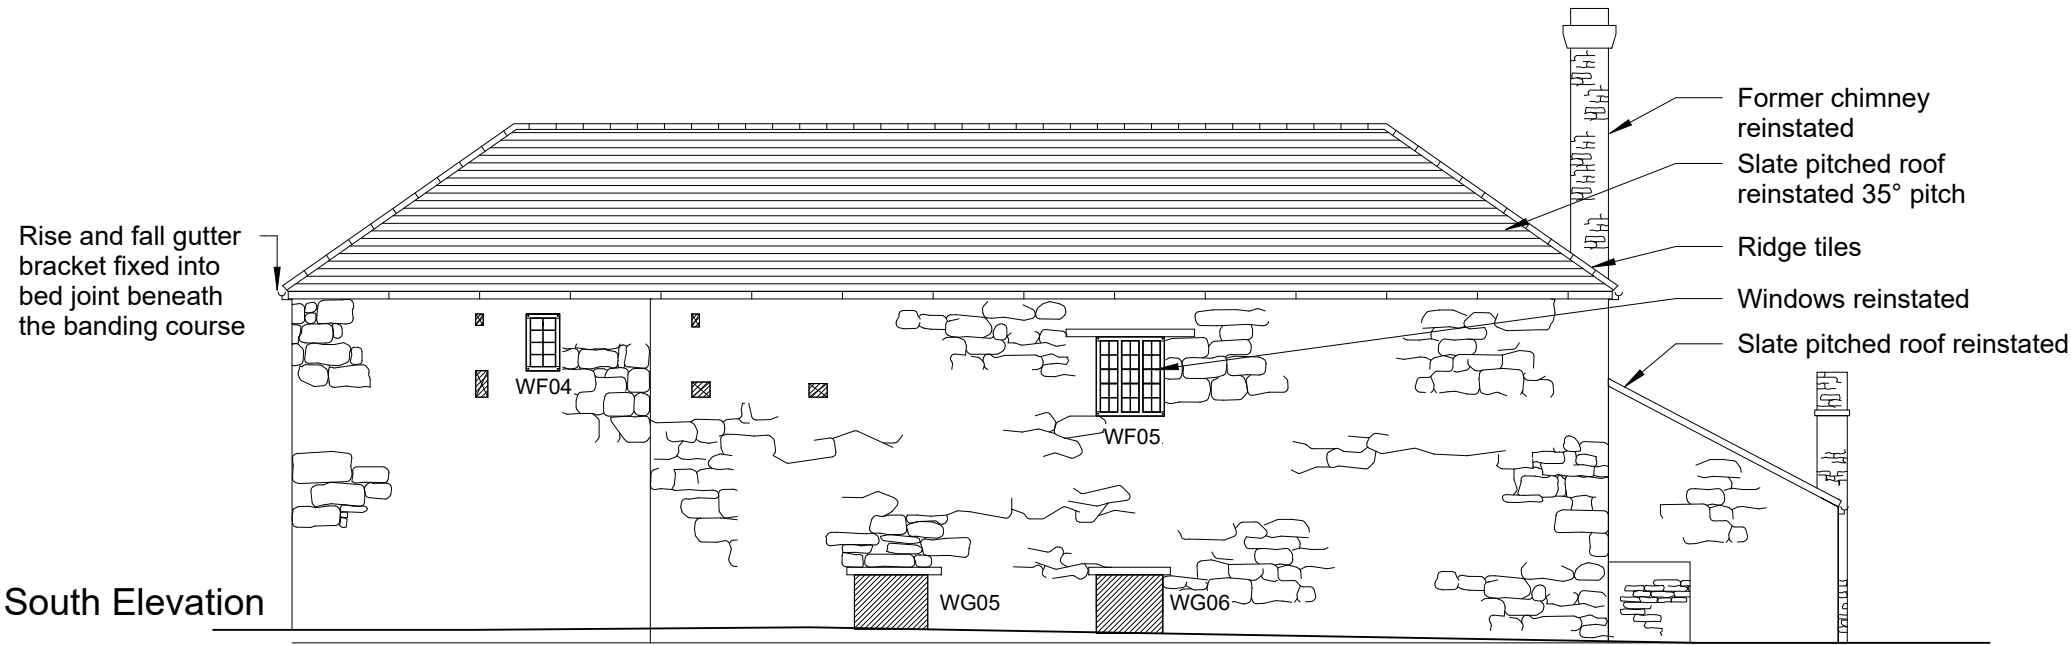


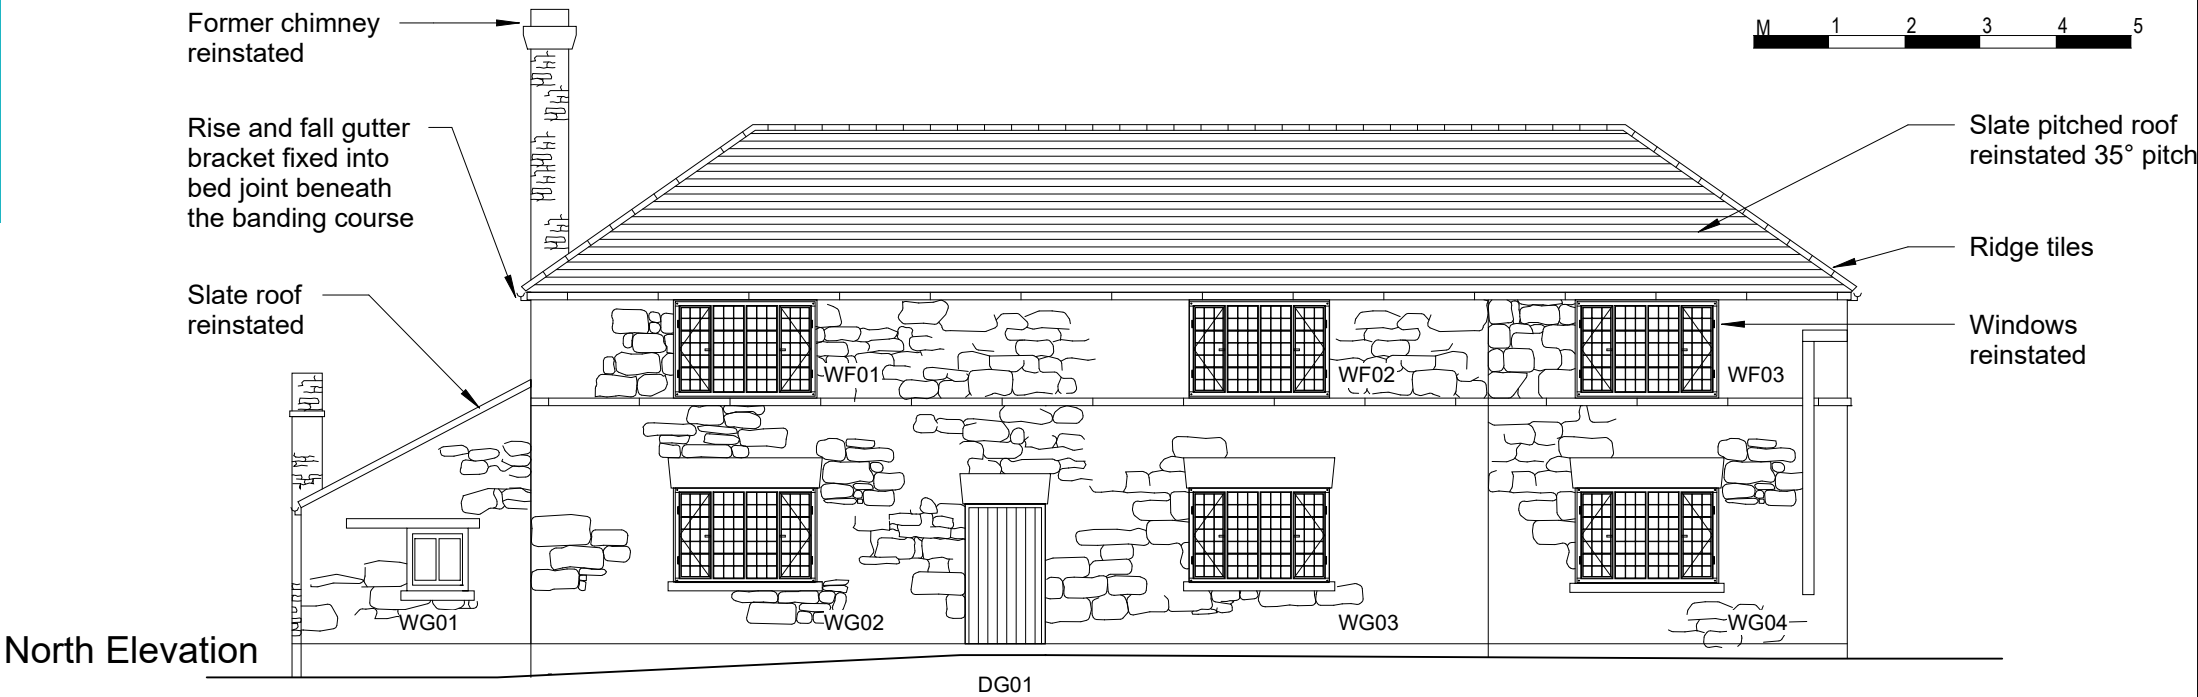

- General Notes
1. Contractor to verify all dimensions and check level datums on site
 2. All of the designs are the sole property of TACP Architects Ltd and may not be used without their written agreement
 3. All prints, specifications and their copyright are the property of TACP Architects Ltd
 4. All dimensions shall be checked on site before commencement of shop drawings, manufacture and all discrepancies must be reported to TACP Architects Ltd

Revisions				
Rev	Date	Description	By	Check
P1	25/08/23	Issue for Planning	LJ	JB

Client

Brymbo Heritage Trust

Project Title

Stori Brymbo

Sheet Name

Proposed Elevations - Agent's House - Heritage Area

Purpose of Issue	Status
Planning Application	

Scale	Date	Drawn By	Checked By	Office
1 : 100@A3	07/06/23	LJ	JB	Wrexham

Job Number	Project•Originator•Zone•Level•Type•Role•Number	Revision
17003	BMSTACP-AH-ZZ- DR-A-200	P1

TACP Architects Ltd

Pembroke House

Ellice Way, Wrexham Technology Park,

Wrexham, LL13 7YT

01978 291161

admin@tacparchitects.co.uk

www.tacparchitects.co.uk

Architecture • Interior Design • Healthcare Planning • Conservation • Masterplanning • Sustainable Design

