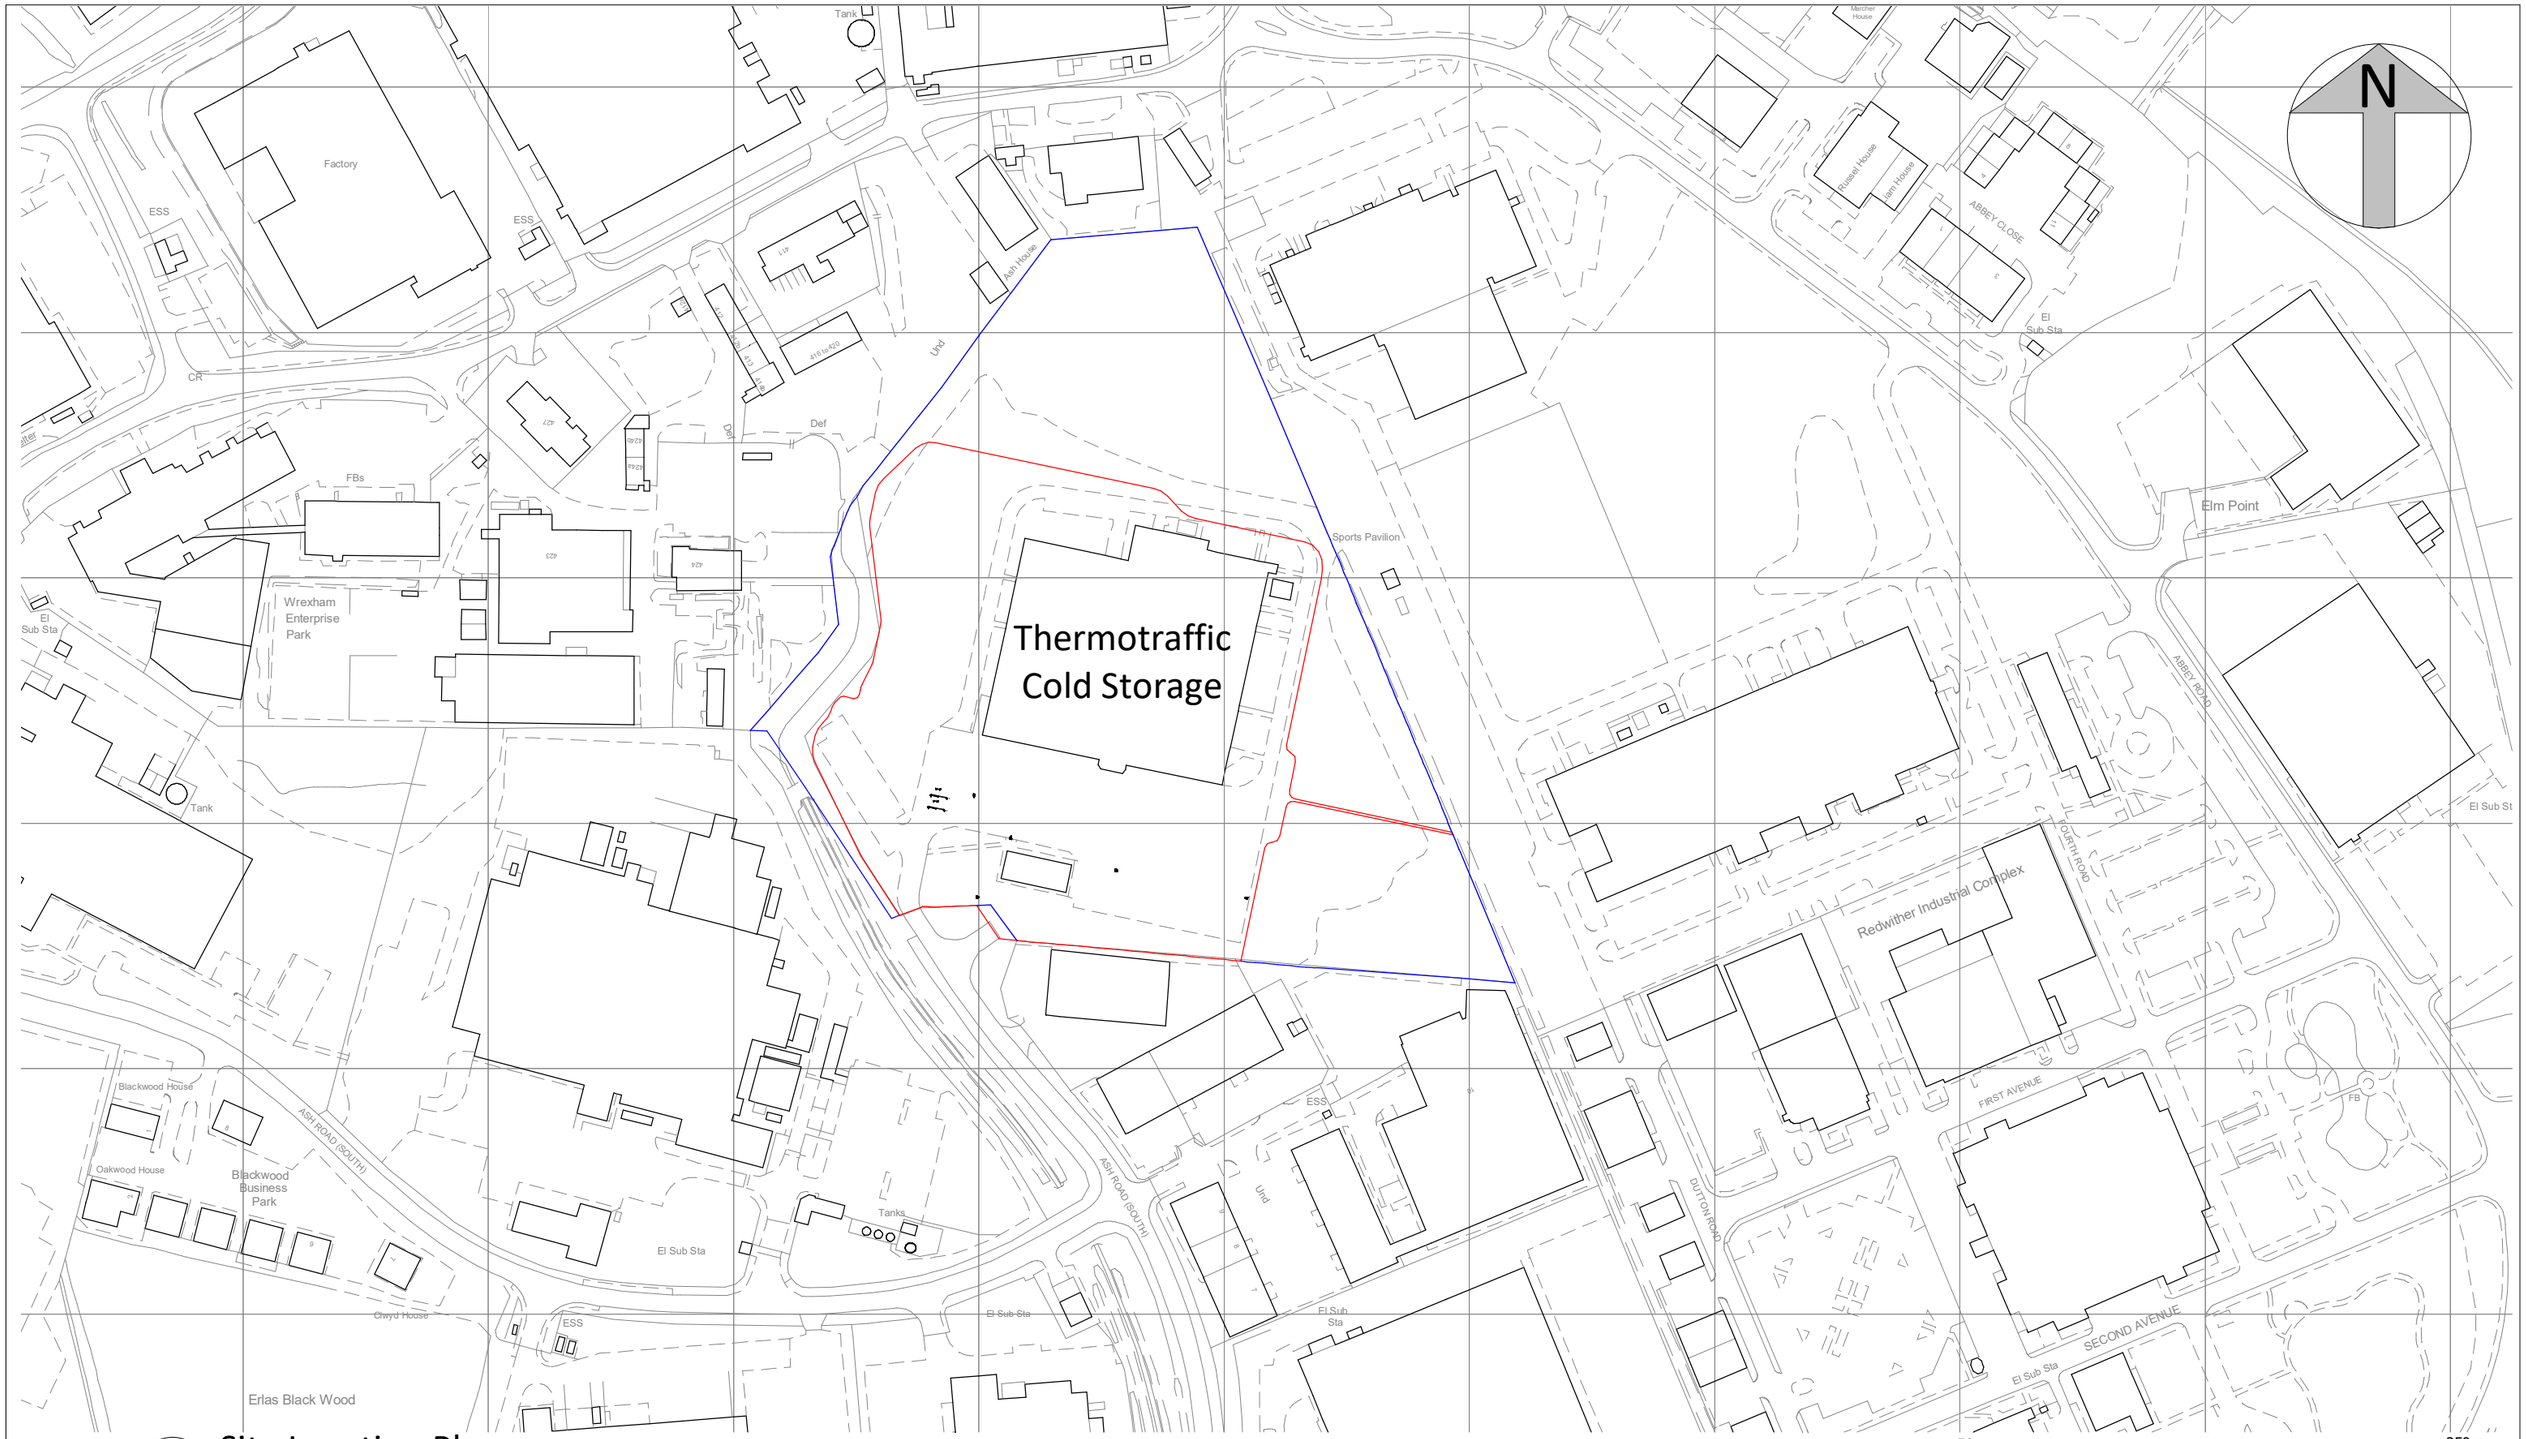


1 Site Location Plan

1 : 2500

VISUAL SCALE 1:2500

Do not scale this drawing
ashton smith to be notified of discrepancies in figured dimensions
Contractors must check all dimensions from site
This drawing is copyright and is for use on this site only
This drawing is to be used solely for information as entitled
For other information refer to the latest revision of any cross referenced drawing

LOCATION PLAN

NOTES

Application site - 32,565m² / 3.26 Hectares

Extent of land under same ownership

Overall site area - 56,862m² / 5.69 Hectares

REVISIONS

REV	DATE	DESCRIPTION	DRAWN BY	CHECK BY
P06	2024-03-26	Site areas corrected	RAA	-
P05	2024-03-15	Issued for full Planning	RAA	-
P04	2024-02-16	Issued for Planning	RAA	-
P03	2024-02-15	Updated line with comments from meeting dated 2024-02-14	RAA	-
P02	2024-02-05	Red line site boundary updated	RAA	-
P01	-	Initial Drawing Issue	-	-

PROJECT TITLE: Project Sakura

DRAWING TITLE: Site Location Plan

RIBA STAGE	STATUS		DRAWN BY	CHECKED BY
3	PLANNING		RAA	-
SHEET	SCALE	DATE	SUITABILITY	REVISION
A3	1 : 2500	2024-01-15	S2	P06

DRAWING NO.: TCSW - ASA - 90 - VS.ZZ - D - A - 9000 _ (S2 - P06)

BIM MODEL NUMBER: TCSW-ASA-ZZ-VS.ZZ-M3-A-0001_(S0-P05)

CLIENT: TSL Thermotraffic® TEMPERATURE CONTROLLED LOGISTICS

AshtonSmith Beyond Design
Ashton Smith, Belvedere House, 2 Victoria Avenue, Harrogate, North Yorkshire, HG1 1EL
Tel: 01423 522882 Fax: 01423 565104
www.ashtonsmith.co.uk

JOB NO. 21158