
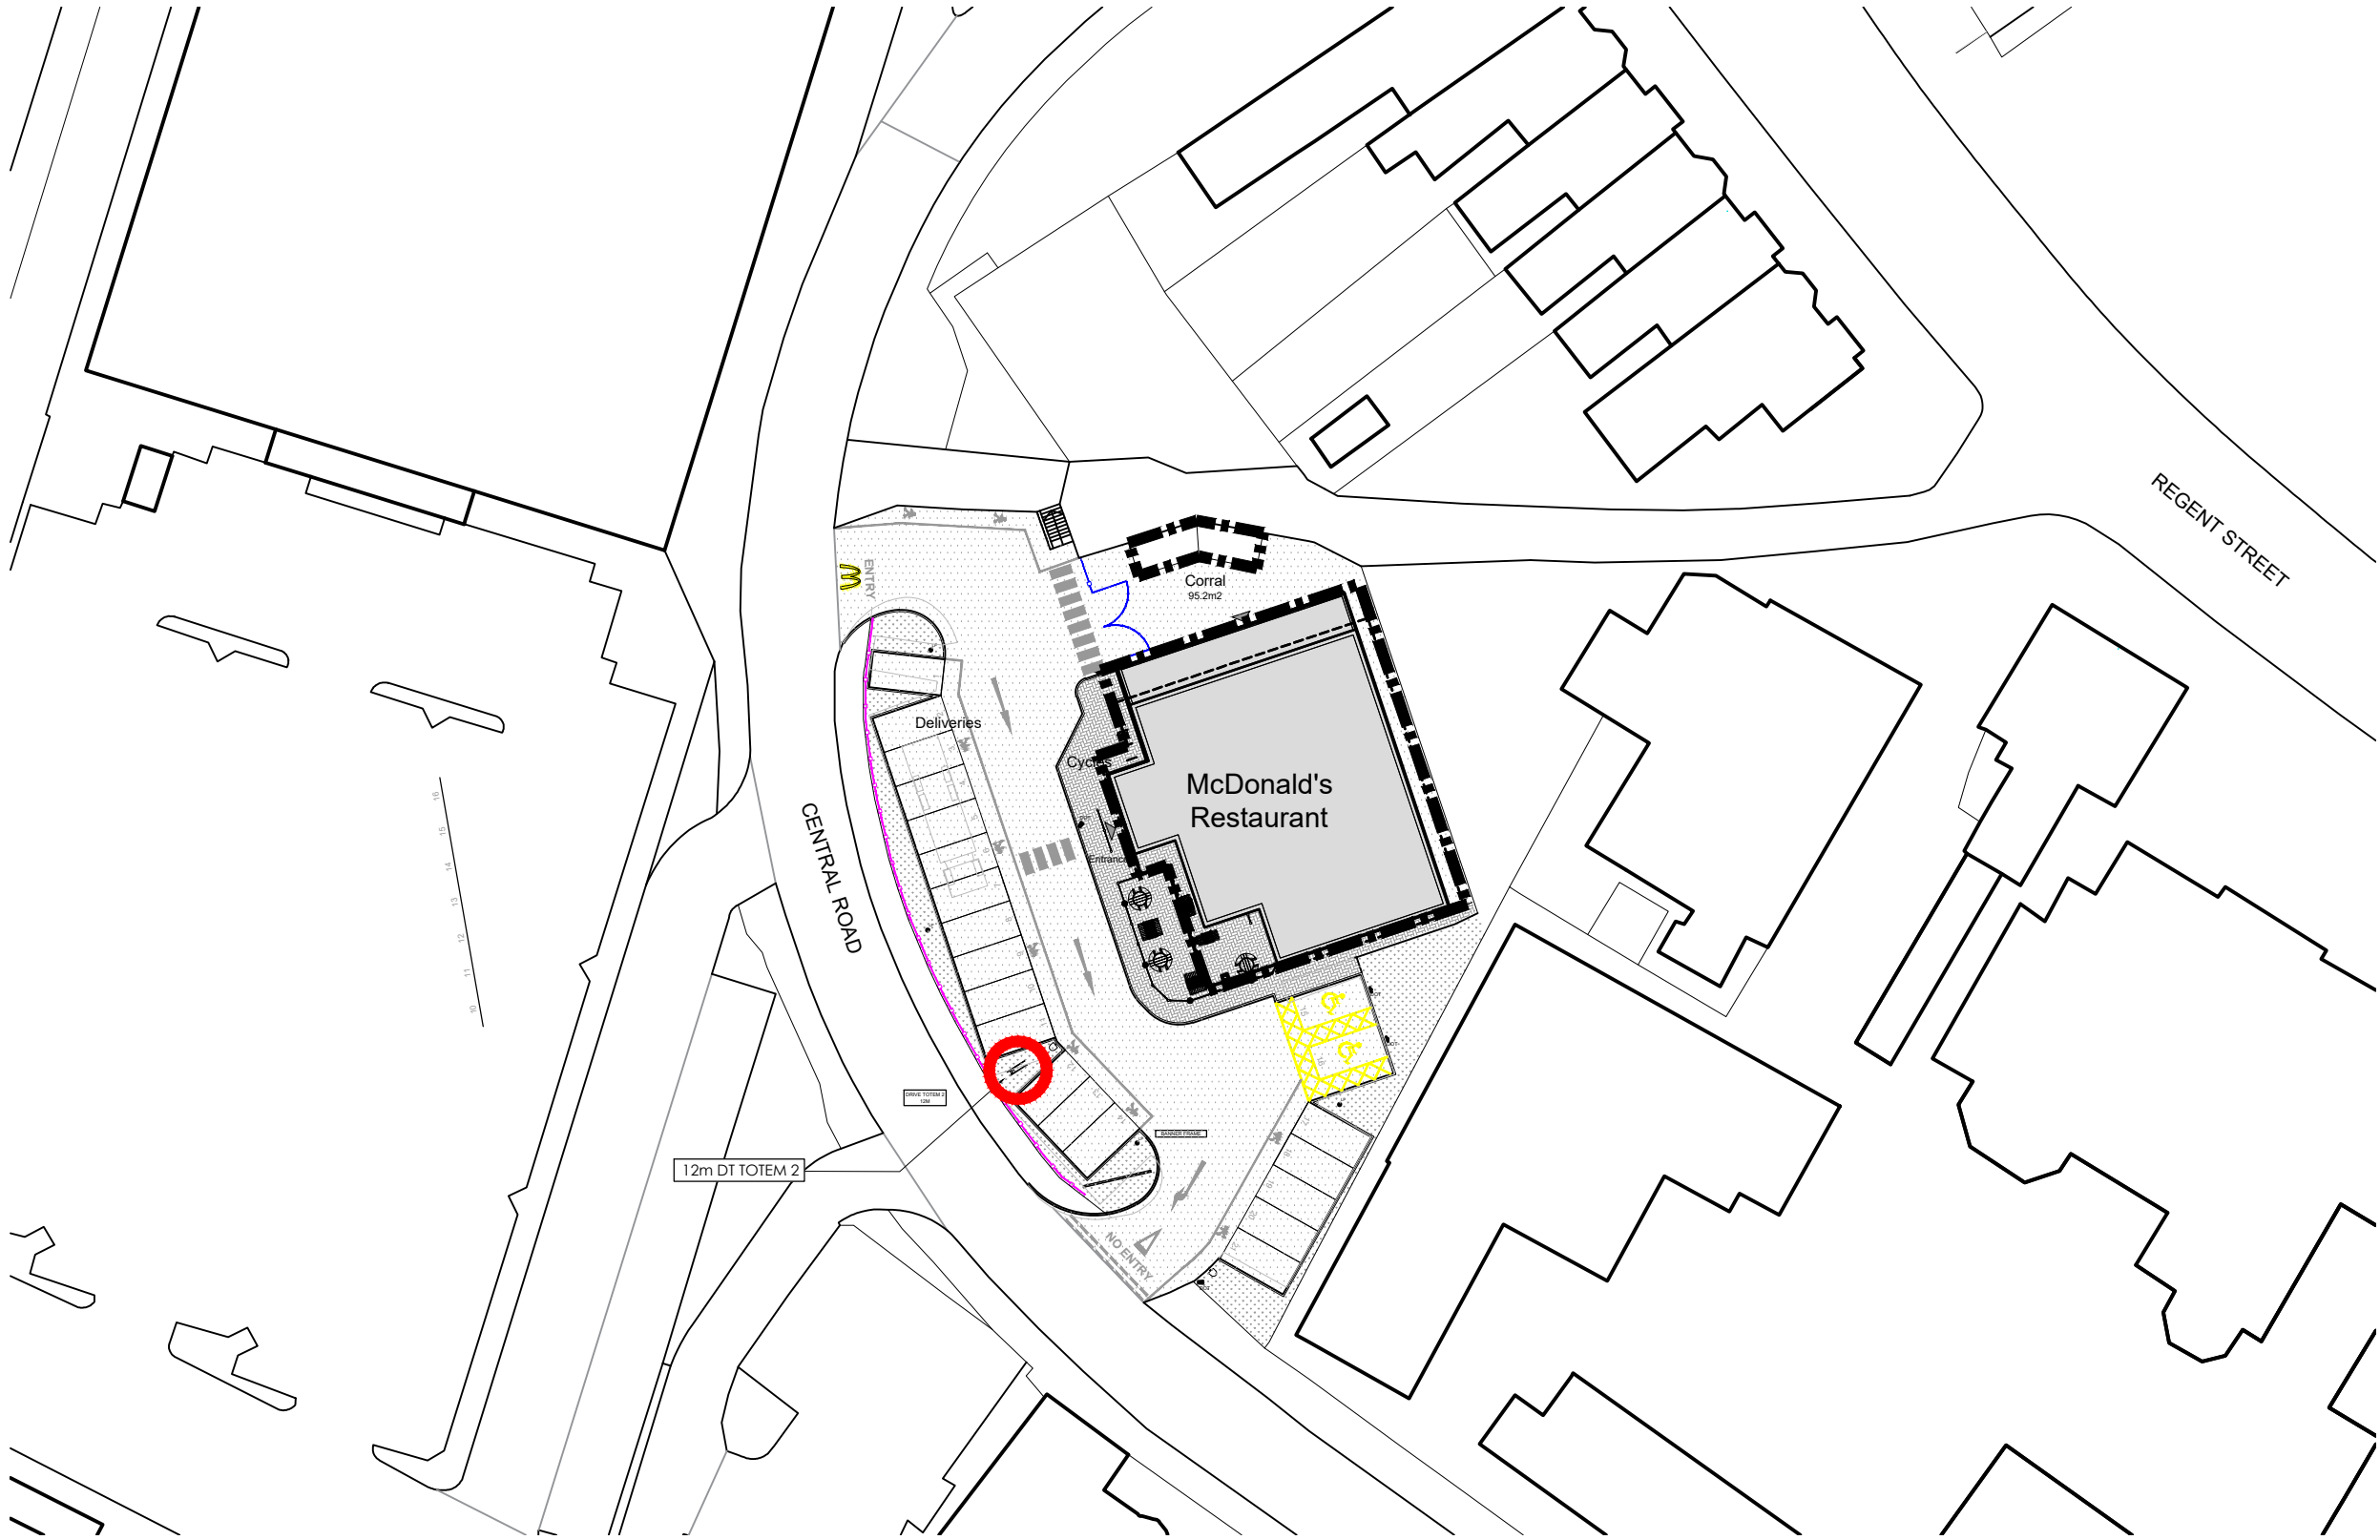


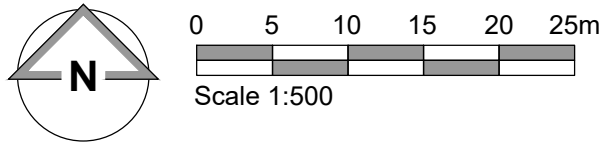

Block Plan (Signage Application 2)

SITE SIGNAGE SCHEDULE								
ADVERT REF	QTY	SIZE (mm)	MATERIALS	COLOUR	HEIGHT (mm) ABOVE GROUND	EXTENT (mm) OF PROJECTION	HEIGHT (mm) OF TEXT	ILLUMINATION
Drive Totem 2 (12m)	001	1920 x 12000	Backlit Logo to put through totem facade in yellow polycarbonate "Golden Arch" to both sides. Composite aluminum "Reynobond" 4mm AKZO Nobel Dulux 90YY 07/93 Dark Green Composite aluminum "Reynobond" 4mm REF.:Renowood Composite aluminum "Reynobond" 4mm RAL 7022 Dark Grey Steel Base Painted RAL 7022 Dark Grey	Khaki, Timber, Yellow & White	12000	N/A	VARIES	(STATIC - Max. 600cd/m²)

- NOTES
- All dimensions and levels are to be checked on site.
 - Any discrepancies are to be reported to the architect before any work commences.
 - This drawing shall not be reproduced without express written permission from AEW.
 - Title overlay drawings and ownership boundaries are produced using all reasonable endeavours. AEW cannot be responsible for the accuracy or scale discrepancy of base plans supplied to them.
 - All works are to be undertaken in accordance with Building Regulations and the latest British Standards.
 - All proprietary materials and products are to be used strictly in accordance with the manufacturers recommendations.

CDM 2015

Client notified of duties: **At Design Workshops**
Principal Designer: **TBC**

Unless noted below, all known hazards have been highlighted on the drawing.

Drawing based on:

- OS Map Ordnance Survey
- Extent of Application Boundary indicated:
- Extent of McDonald's Demise indicated:
- Full digital topographical survey required for accuracy

Notes:
All drawings to be read in conjunction with all other drawings as noted on issue sheet3

-	22/05/23	MC/DB	DP
Initial Issue			
REV	Date	Drawn by: -	Checked by: -
Status	Purpose of Issue		
For Information			
drawing stage	Planning		
client	McDonald's Restaurants Ltd		
project	store		
Wrexham Scale Hut Conversion		1996	
drawing title			
Block Plan (Signage Application 2)			
date	22/05/2023	drawn	MC/DB
scale@A3	1:500	checked	DP

PLANNING