


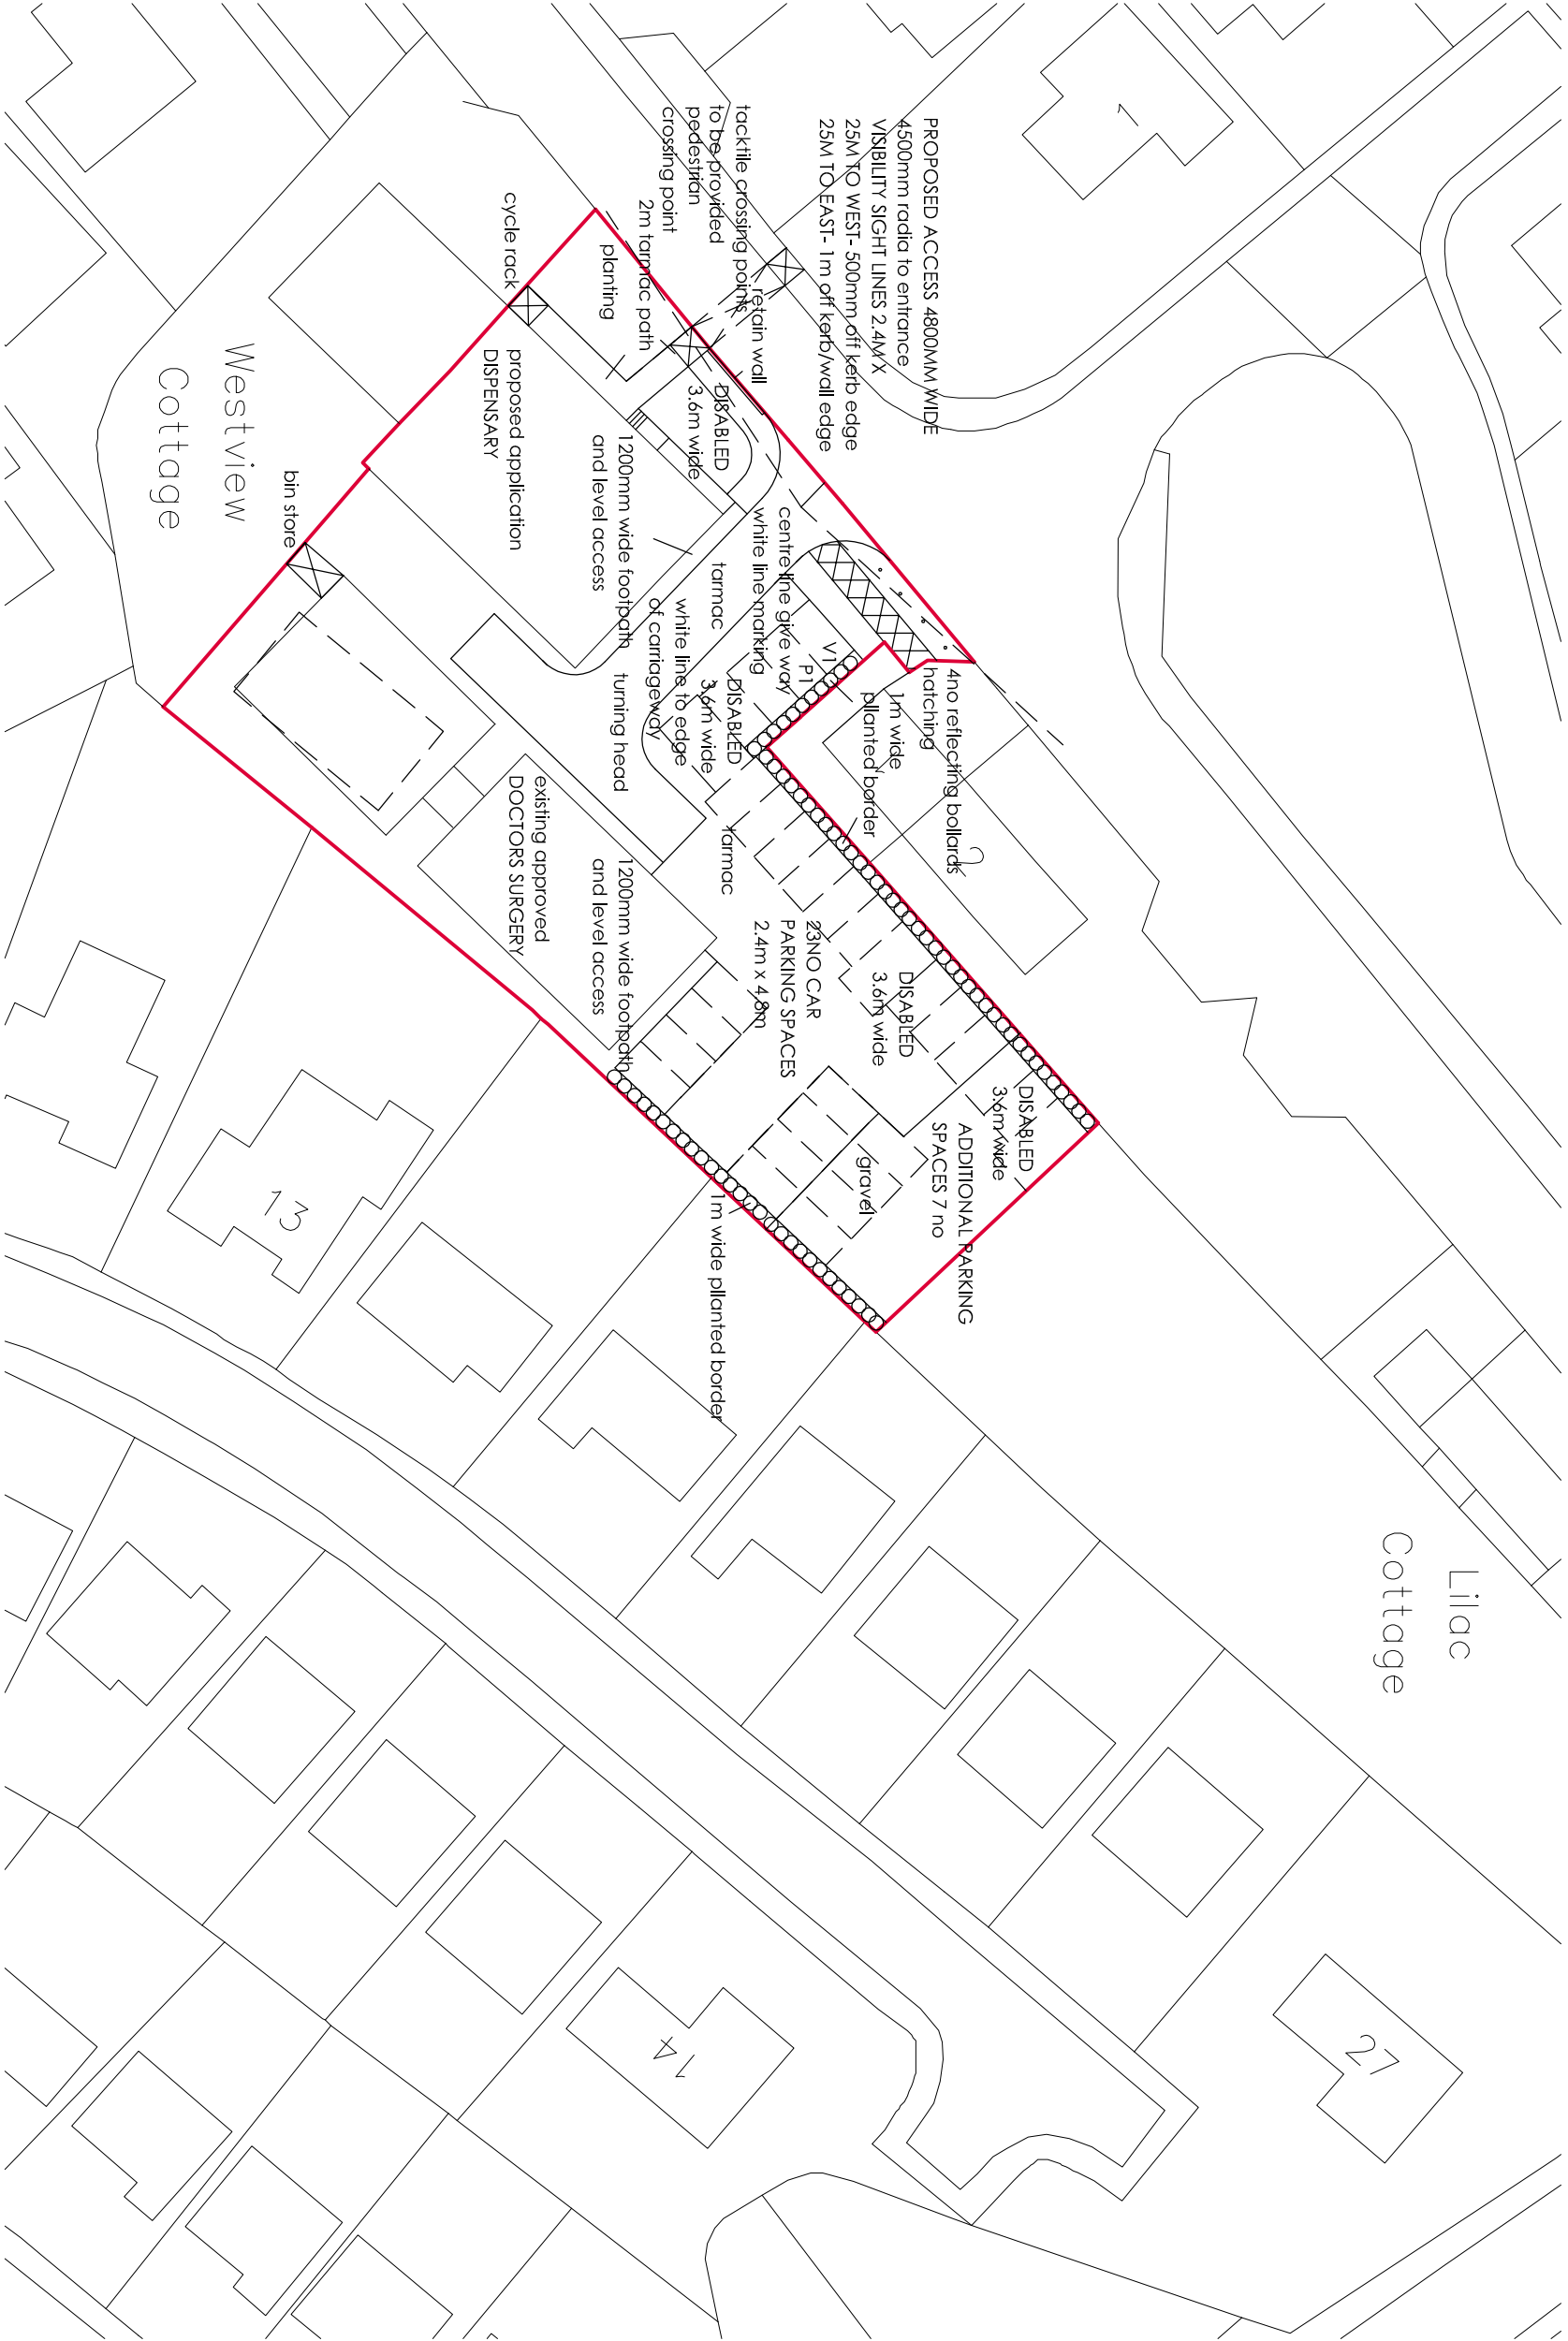

Ordinance Survey (c) Crown Copyright 2018. All rights reserved. Licence number 100022432

NOTE:

Any discrepancies or errors are to be reported to
EDGE Architects NW Ltd. Any dimensions that are
not noted on the drawings are to be requested from
EDGE Architects NW Ltd.

© All drawings are copyright of EDGE Architects NW Ltd.

EDGE
ARCHITECTS

RIBA #
Chartered Practice

EDGE Architects NW Ltd.
Studio 55/20
North Wales Business Park, Abergale
Conwy, LL22 8LJ

CLIENT:
MR T MARROITT

ADDRESS:

DEE VALLEY MEDICAL CENTRE
BANGOR ON DEE

PROJECT:

Proposed conversion of existing building
BLOCK PLAN

DRAWING No: 22-CON-037-81 | **DATE:** MAY 2022
rev d | **SCALE:** 1:500 @ A3