

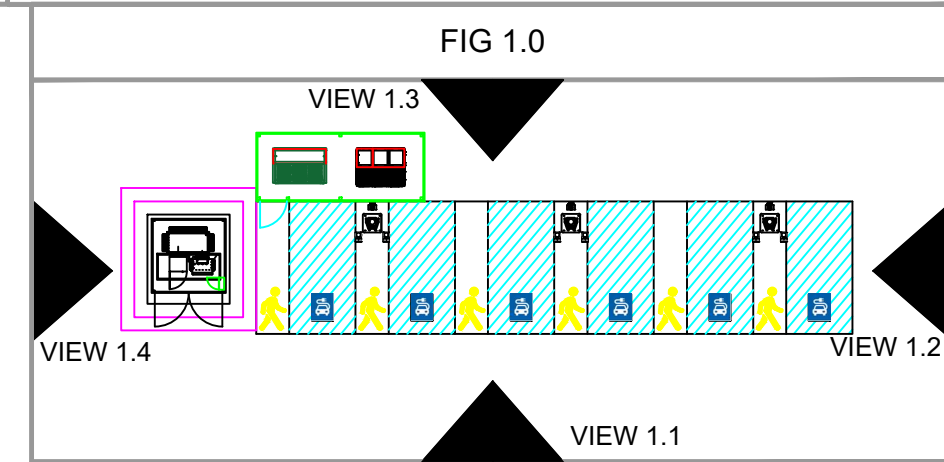
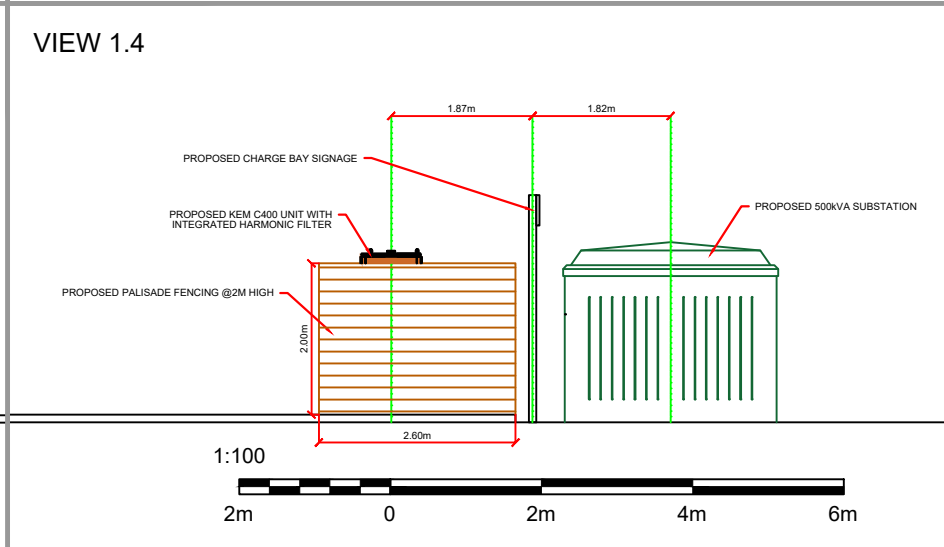
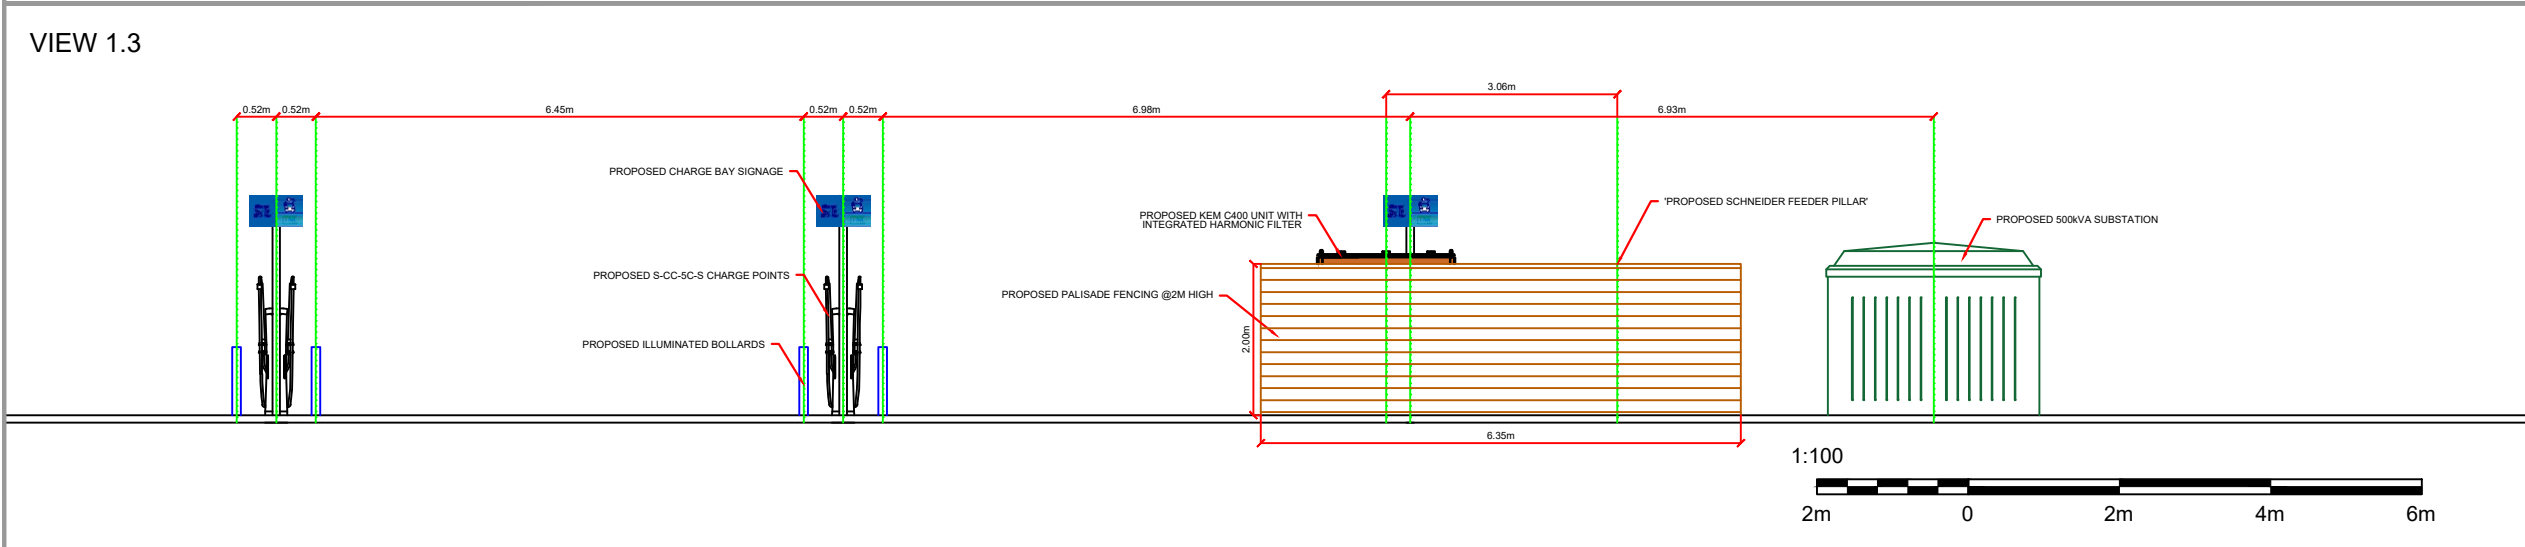
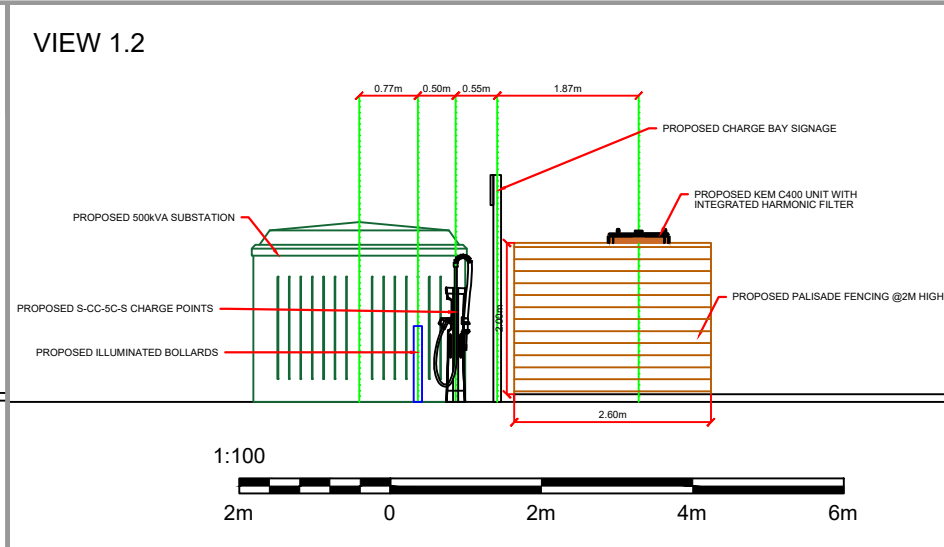


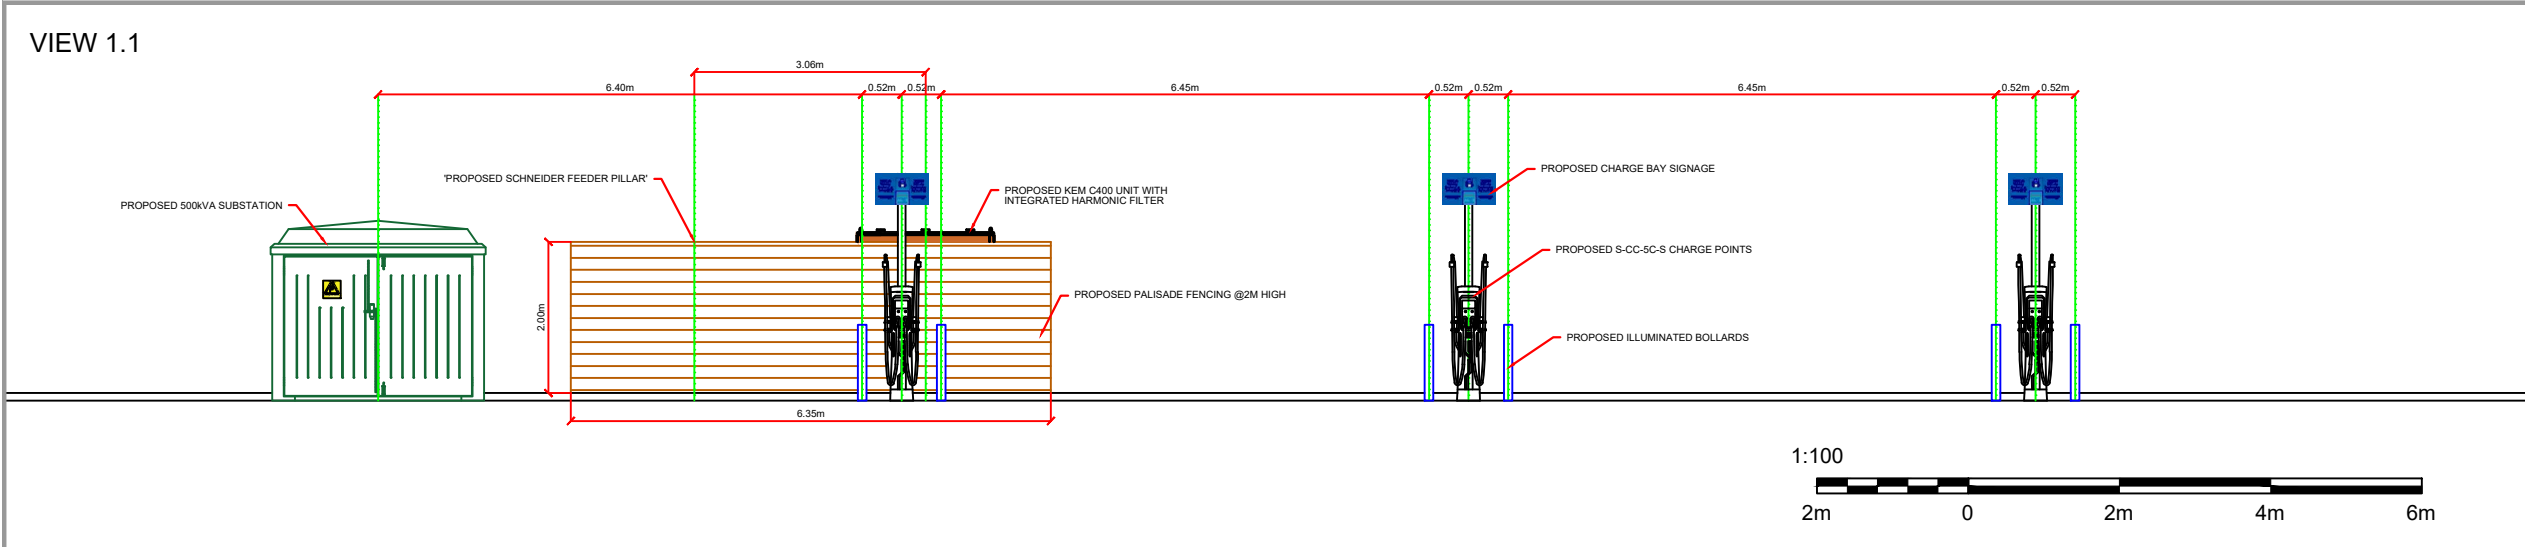

NOTES

- ALL DIMENSIONS ARE SHOWN IN METERS (m) UNLESS OTHERWISE STATED.
- APPROPRIATE DRAINAGE FOR THE PROPOSED AREA TO BE DESIGNED IN DETAIL ENGINEERING STAGE.
- ALL EQUIPMENT SIZE SPECIFICATIONS HAVE BEEN TAKEN FROM SPECIFIC SUPPLIER INFORMATION DOCUMENTS AND THEREFOR ARE ONLY VALID IF LISTED PRODUCT IS UTILIZED.
- ALL FOUNDATIONS ARE TO BE TAKEN AS TENTATIVE AS CONFIRMATION VIA ENGINEERING REPORT REQUIRED TO CONFIRM GROUND CONDITIONS.
- COSMETIC FINISH FOOTNOTE REINSTATEMENT AS WHAT IS OR BETTER I.E CONCRETE, TARMAC PLANTING ETC
- CABLE DUCT DEPTHS INSTALLED INLINE WITH NJUG, DUCTING AND CABLE MARKER MUST BE TO DNO/DNO STANDARDS

THE COPYRIGHT IN THIS DOCUMENT (INCLUDING IT'S ELECTRONIC FORM) SHALL REMAIN VESTED IN BE UTILITY SOLUTIONS LTD, BUT THE CLIENT SHALL HAVE A LICENCE TO COPY AND USE THE DOCUMENT FOR THE PURPOSE FOR WHICH IT WAS PROVIDED. BE UTILITY SOLUTIONS LTD SHALL NOT BE LIABLE FOR THE USE BY ANY PERSON OF THIS DOCUMENT FOR ANY PURPOSE OTHER THAN THAT FOR WHICH THE SAME WAS PROVIDED BY BE UTILITY SOLUTIONS LTD. THE DOCUMENT SHALL NOT BE REPRODUCED IN WHOLE OR IN PART OR RELIED UPON BY THIRD PARTIES FOR ANY USE WHATSOEVER WITHOUT THE EXPRESS WRITTEN AUTHORITY OF BE UTILITY SOLUTIONS LTD.

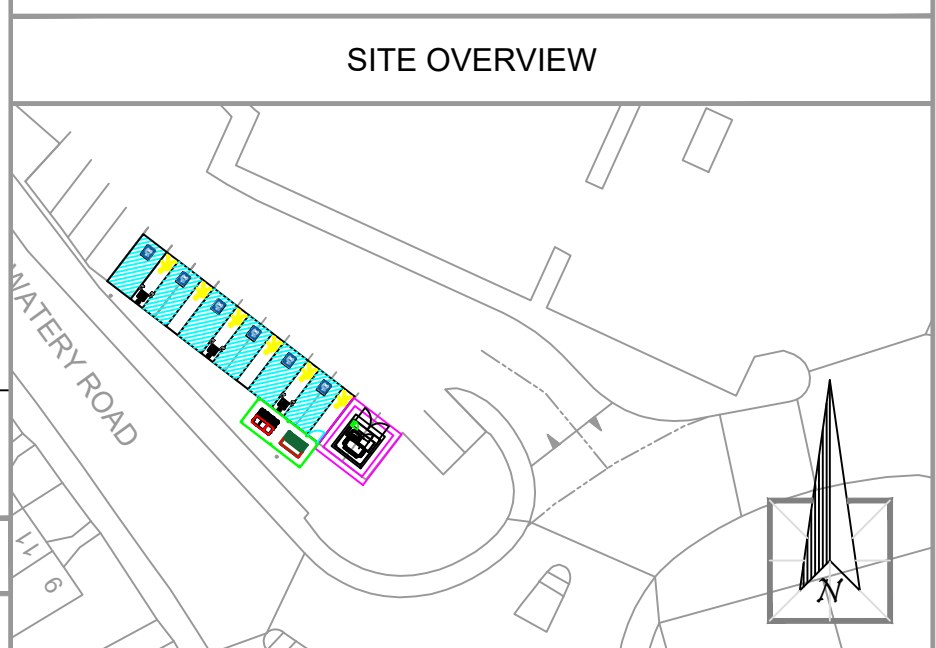

NOTE:
AS PER REQUIRED SPECIFICATIONS REGARDING ADOPTEE OF THE PRIVATE NETWORK ALL PRIVATE EQUIPMENT WILL BE REQUIRED TO BE TT EARTHING.

NOT FOR CONSTRUCTION

Rev	Reason	By	Ckd	Aprd	Date
-----	--------	----	-----	------	------



mer

Pure energy from Statkraft

MER, 19th Floor, 22 Bishopsgate, London, EC2N 4BQ Web: uk.mer.eco

This drawing is the property of MER Charging UK Ltd. It must not be reproduced, copied nor its contents divulged without permission.
This drawing is to be read in conjunction with all other engineering drawings, if in doubt - ask, do not scale. The accuracy of information provided on this drawing is believed to be correct at the time of issue but cannot be guaranteed, therefore no liability of any kind is accepted by the company or it's agents. The contractor is advised to undertake their own investigation where the presence of existing utilities/apparatus may affect their work.
All work to be carried out in accordance with the relevant British Standards, codes of practice and building practice.

Client	MER CHARGING UK LTD		
Issue	INFORMATION		
Contract	WREXHAM ISLAND GREEN SHOPPING PARK, LL13 7LW		
Title	ELEVATIONS PLAN		

Date	Drawn	Checked	Approved	Scale
19/12/23	CG	EW	BJG	1:100 & 1:50 @ A2
Drawing Number	E23-0155-TP-007		Revision	0

