


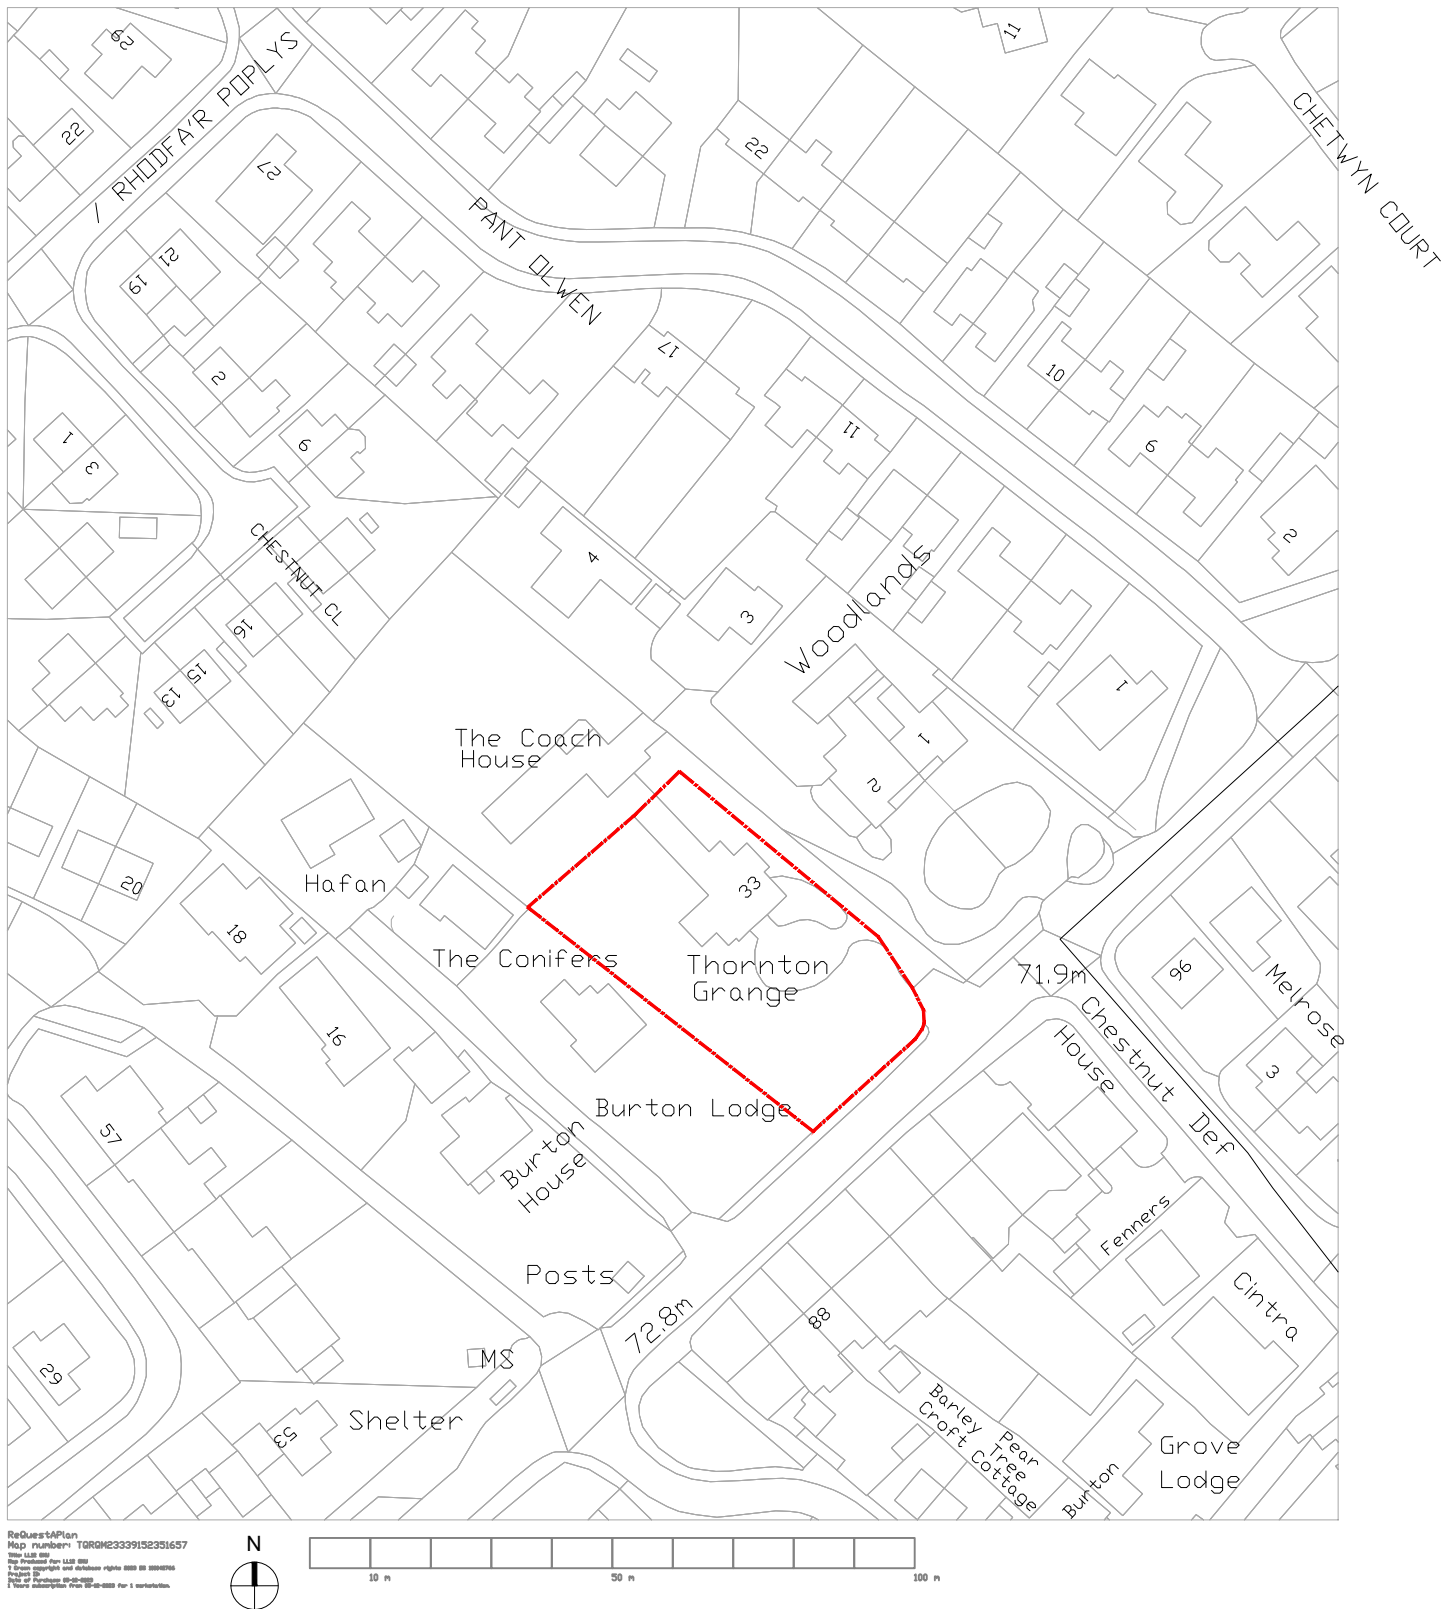

Note:

Redline represents application boundary for ownership see
land registry information available at
<https://eservices.landregistry.gov.uk/>

05/12/2023 Date First Issue
Comment Revision

Project Title			
33 Chester Road Extension			
Drawing			
Location Plan			
Purpose of Issue			
Planning			
Scale	Date	Drawing no.	Rev.
1:1250 @ A4	05/12/2023	A2125_2001	-

James Mather Architecture
Unit 7, Astra Road
Trafford Park
Manchester
M17 1SU

07512 054 068
james@jm-a.co.uk

JMA
Architecture & Design