

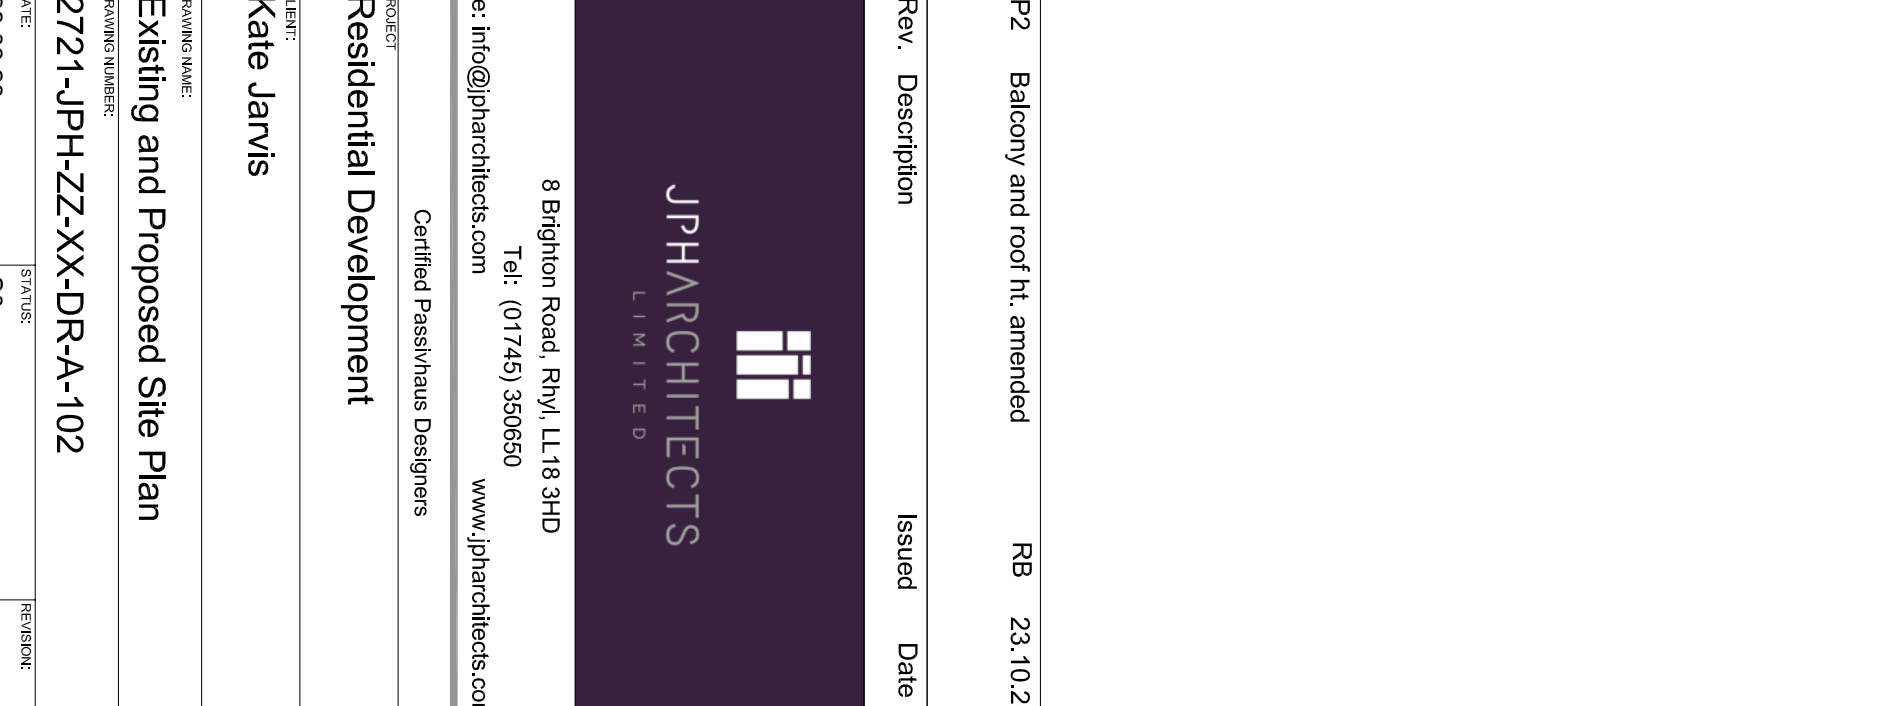


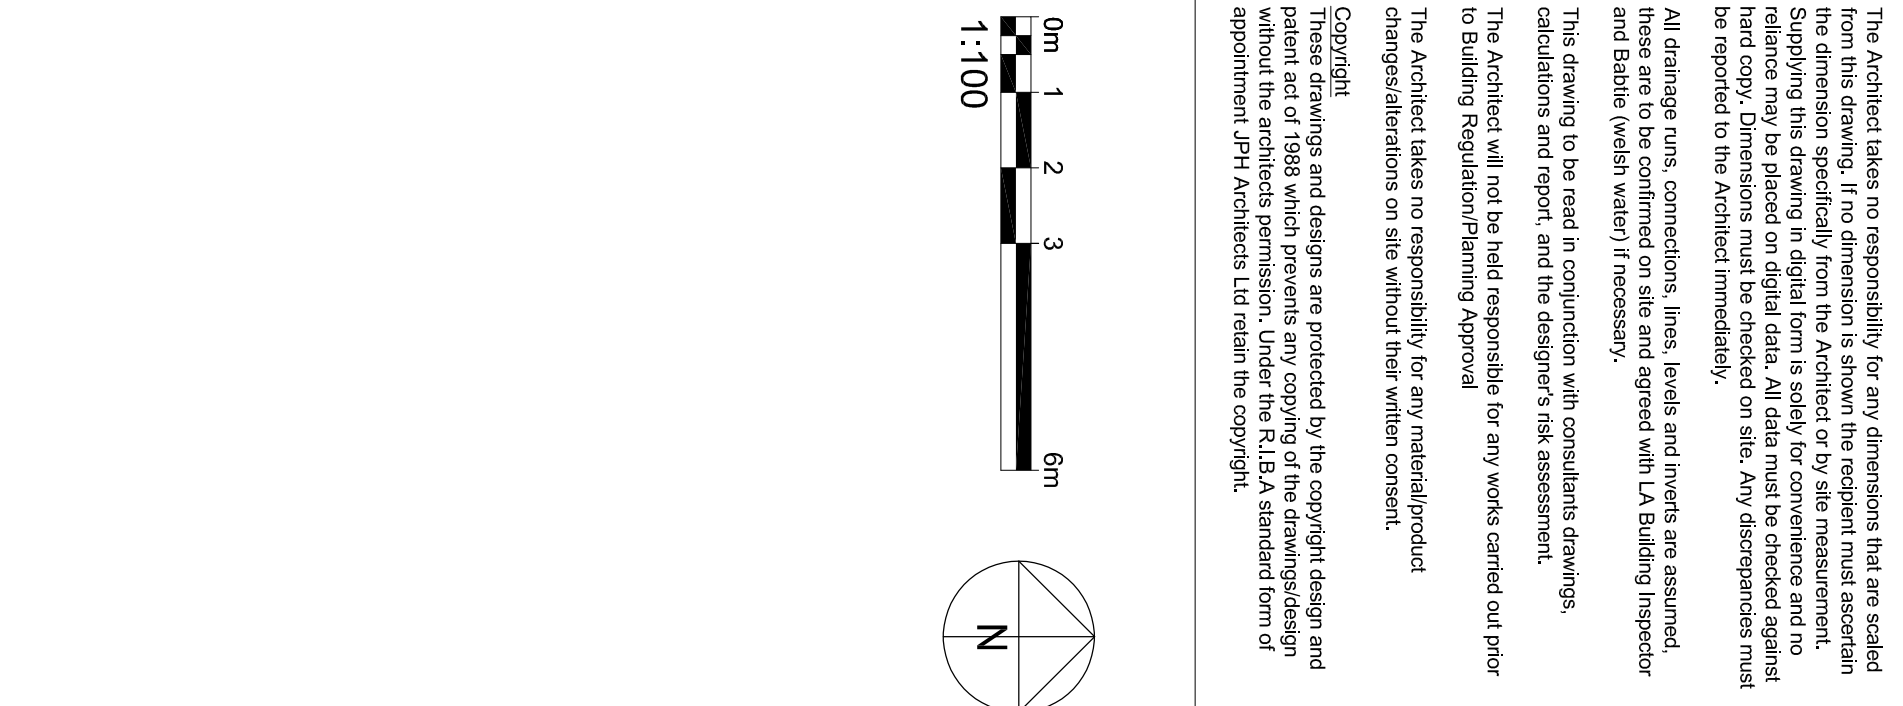

Rev.	Description	Issued	Date
PP2	Balcony and roof ft. amended	RB	23.10.2

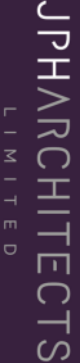

8 Brighton Road, Rhyll, LL18 3HD
Tel: (01745) 350650
www.jpharchitects.com
e: info@jpharchitects.com

Certified Passivhaus Designers

Residential Development

Kate Jarvis

Existing and Proposed Site Plan

2721-JPH-ZZ-XX-DR-A-102

28.03.23 S0 24

1:100@A1	PLANNING SUBMISSION
----------	---------------------