


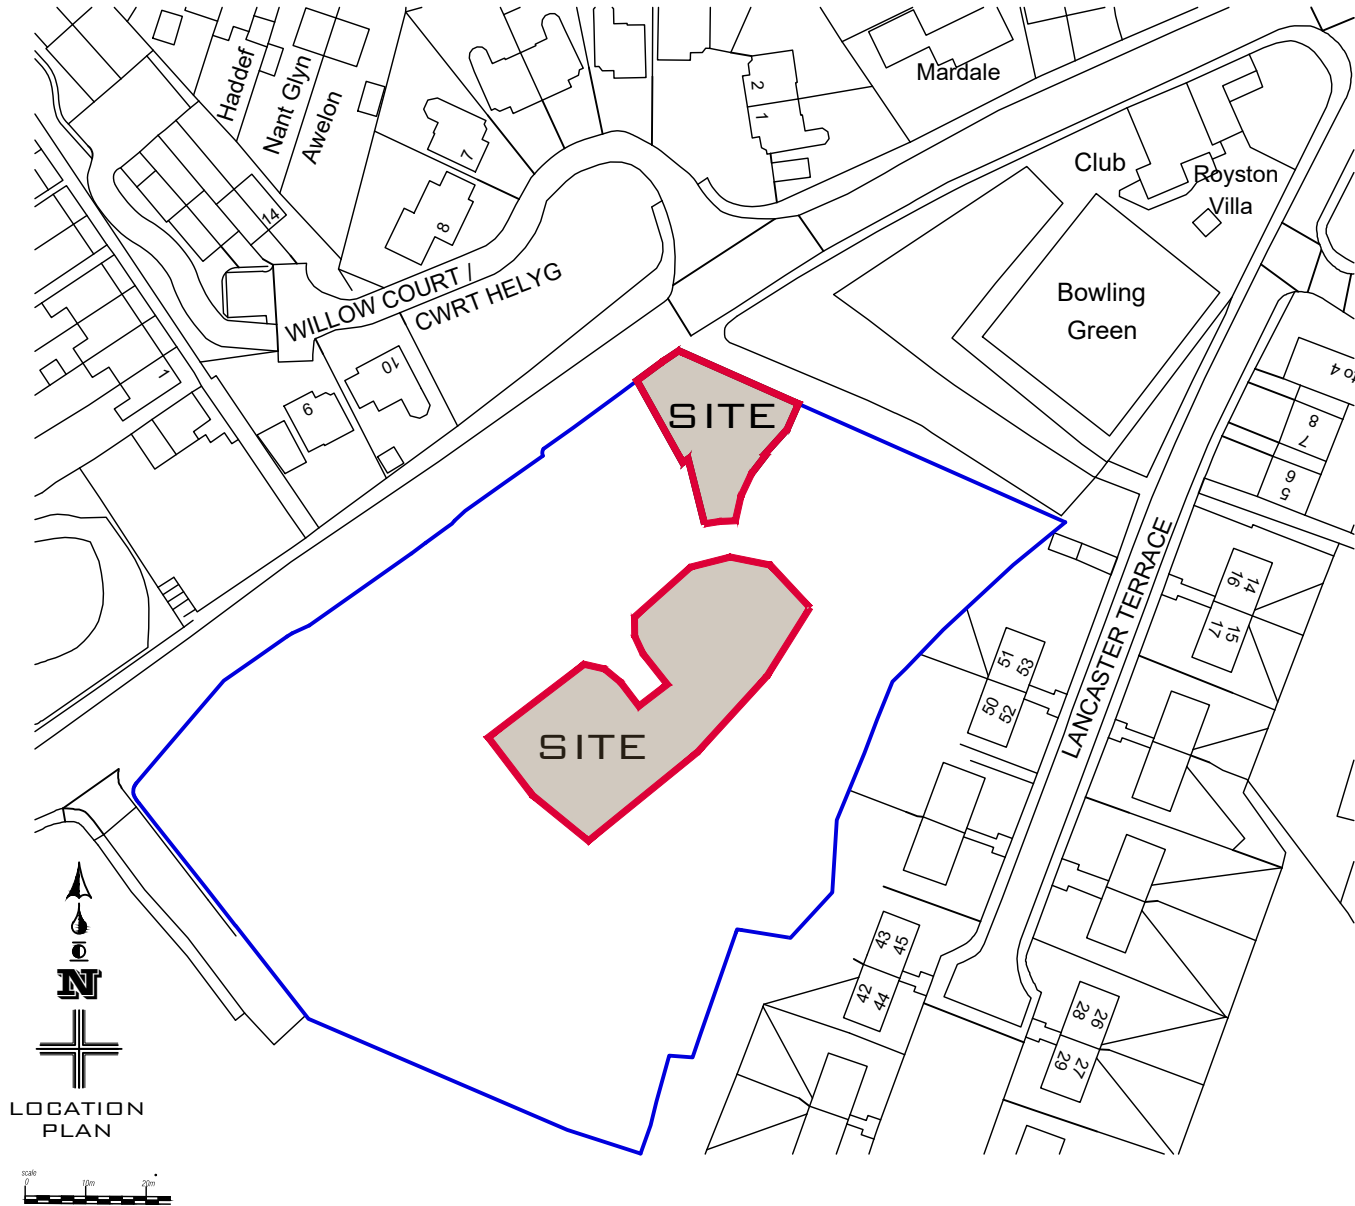

Ordnance Survey, (c) Crown Copyright 2020. All rights reserved. Licence number 100022432

EDGE
ARCHITECTS

RIBA
Chartered Practice

EDGE Architects NW Ltd.
10 Everard Road,
Rhos on Sea
Conwy, LL28 4EY

CLIENT:

Gower Homes Ltd

ADDRESS:

Former Air Products site, Llangollen Road,
Acrefair LL14 3HW

PROJECT:

Proposed residential development

DRAWING No:

21-DES-001-12

DATE: 15/02/2024

SCALE: 1:1250 @ A4