

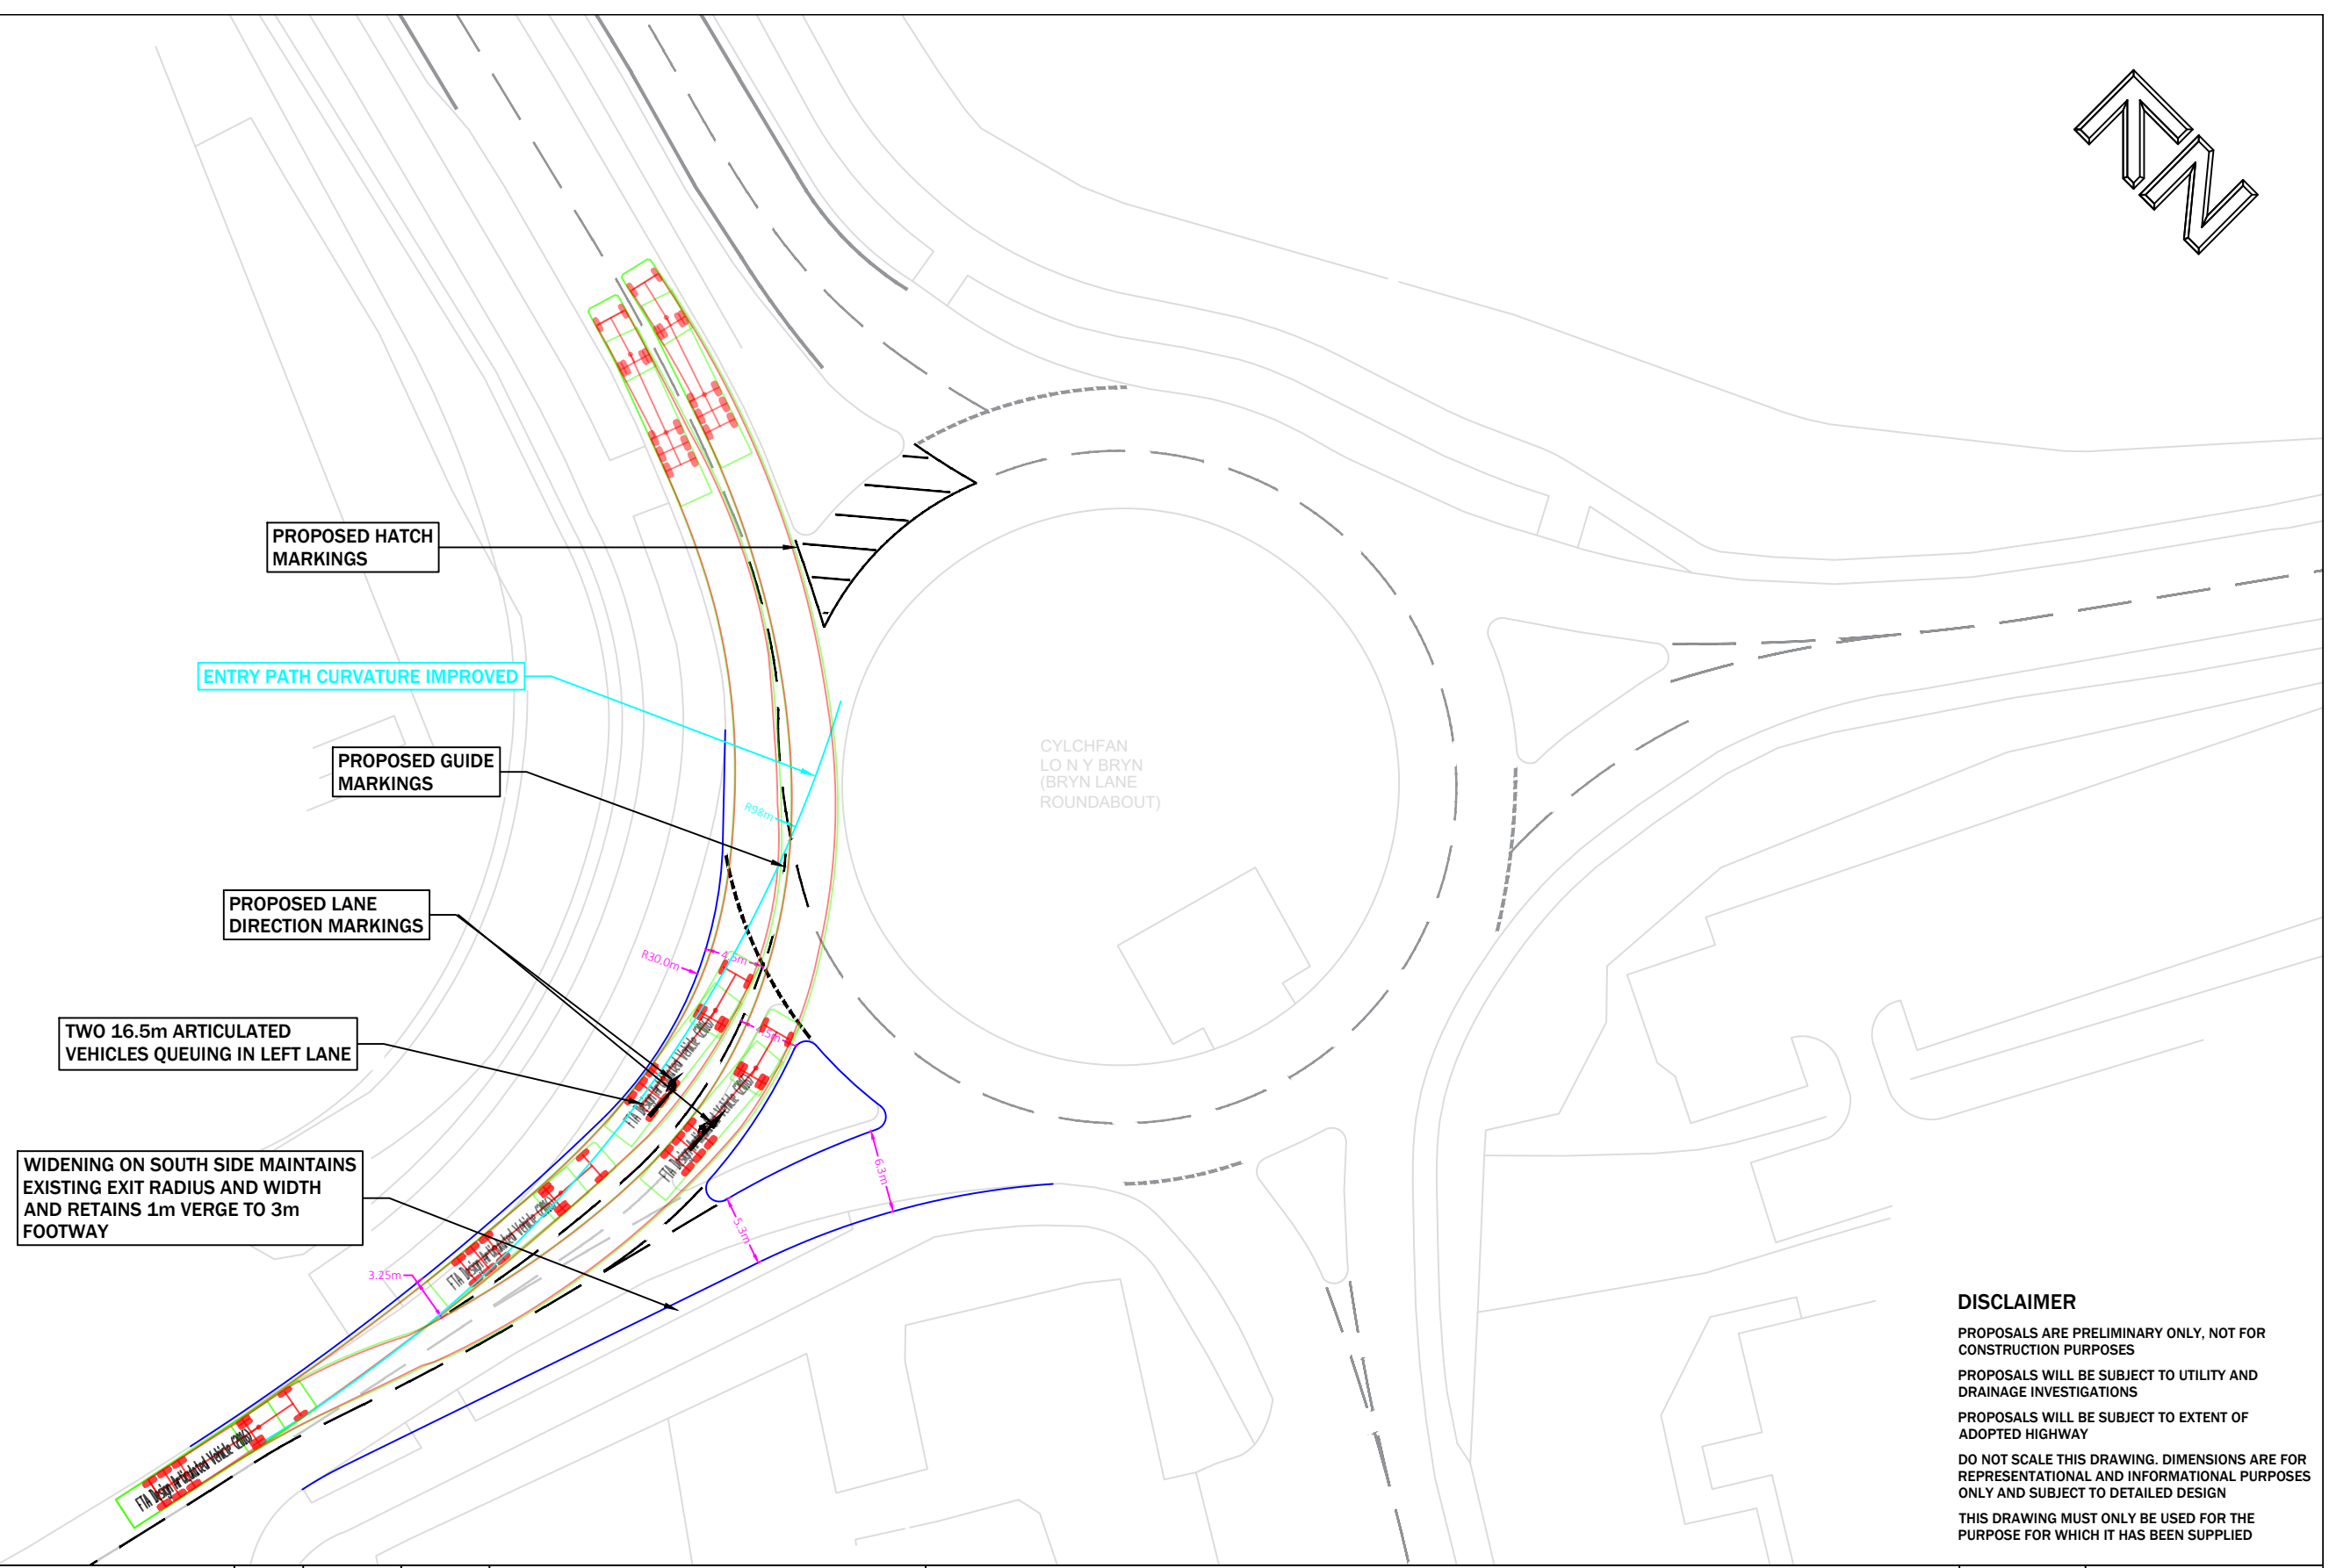


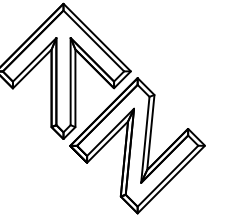

Vehicle model used in swept path analysis

FTA Design Articulated Vehicle (2016)

Overall Length	16.480m
Overall Width	2.550m
Overall Body Height	3.870m
Min Body Ground Clearance	0.515m
Max Track Width	2.470m
Lock to lock time	3.00s
Kerb to Kerb Turning Radius	6.600m

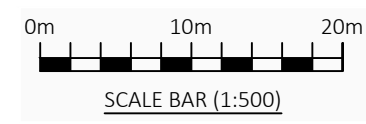

DISCLAIMER

PROPOSALS ARE PRELIMINARY ONLY, NOT FOR CONSTRUCTION PURPOSES

PROPOSALS WILL BE SUBJECT TO UTILITY AND DRAINAGE INVESTIGATIONS

PROPOSALS WILL BE SUBJECT TO EXTENT OF ADOPTED HIGHWAY

DO NOT SCALE THIS DRAWING. DIMENSIONS ARE FOR REPRESENTATIONAL AND INFORMATIONAL PURPOSES ONLY AND SUBJECT TO DETAILED DESIGN

THIS DRAWING MUST ONLY BE USED FOR THE PURPOSE FOR WHICH IT HAS BEEN SUPPLIED

 9 Hurricane Court Liverpool International Business Park Estuary Boulevard Liverpool L24 8RL www.primetp.co.uk 0151 728 1860						Project	KINGMOOR. WREXHAM INDUSTRIAL ESTATE, WREXHAM, CLYD	Drawn by RO	Issue date 25 MAR 2024
	A	16/4/24	RO	AMENDED TO RSA1				Scale(s)	
	Rev	Date	By	Revision notes		1:500 @ A3			
	Status					Title	INDUSTRIAL ESTATE ROAD/BRYN LANE/ASH ROAD NORTH/ABENBURY WAY – SUGGESTED MITIGATION	Drawing No	
INFORMATION					P21066-200A				