


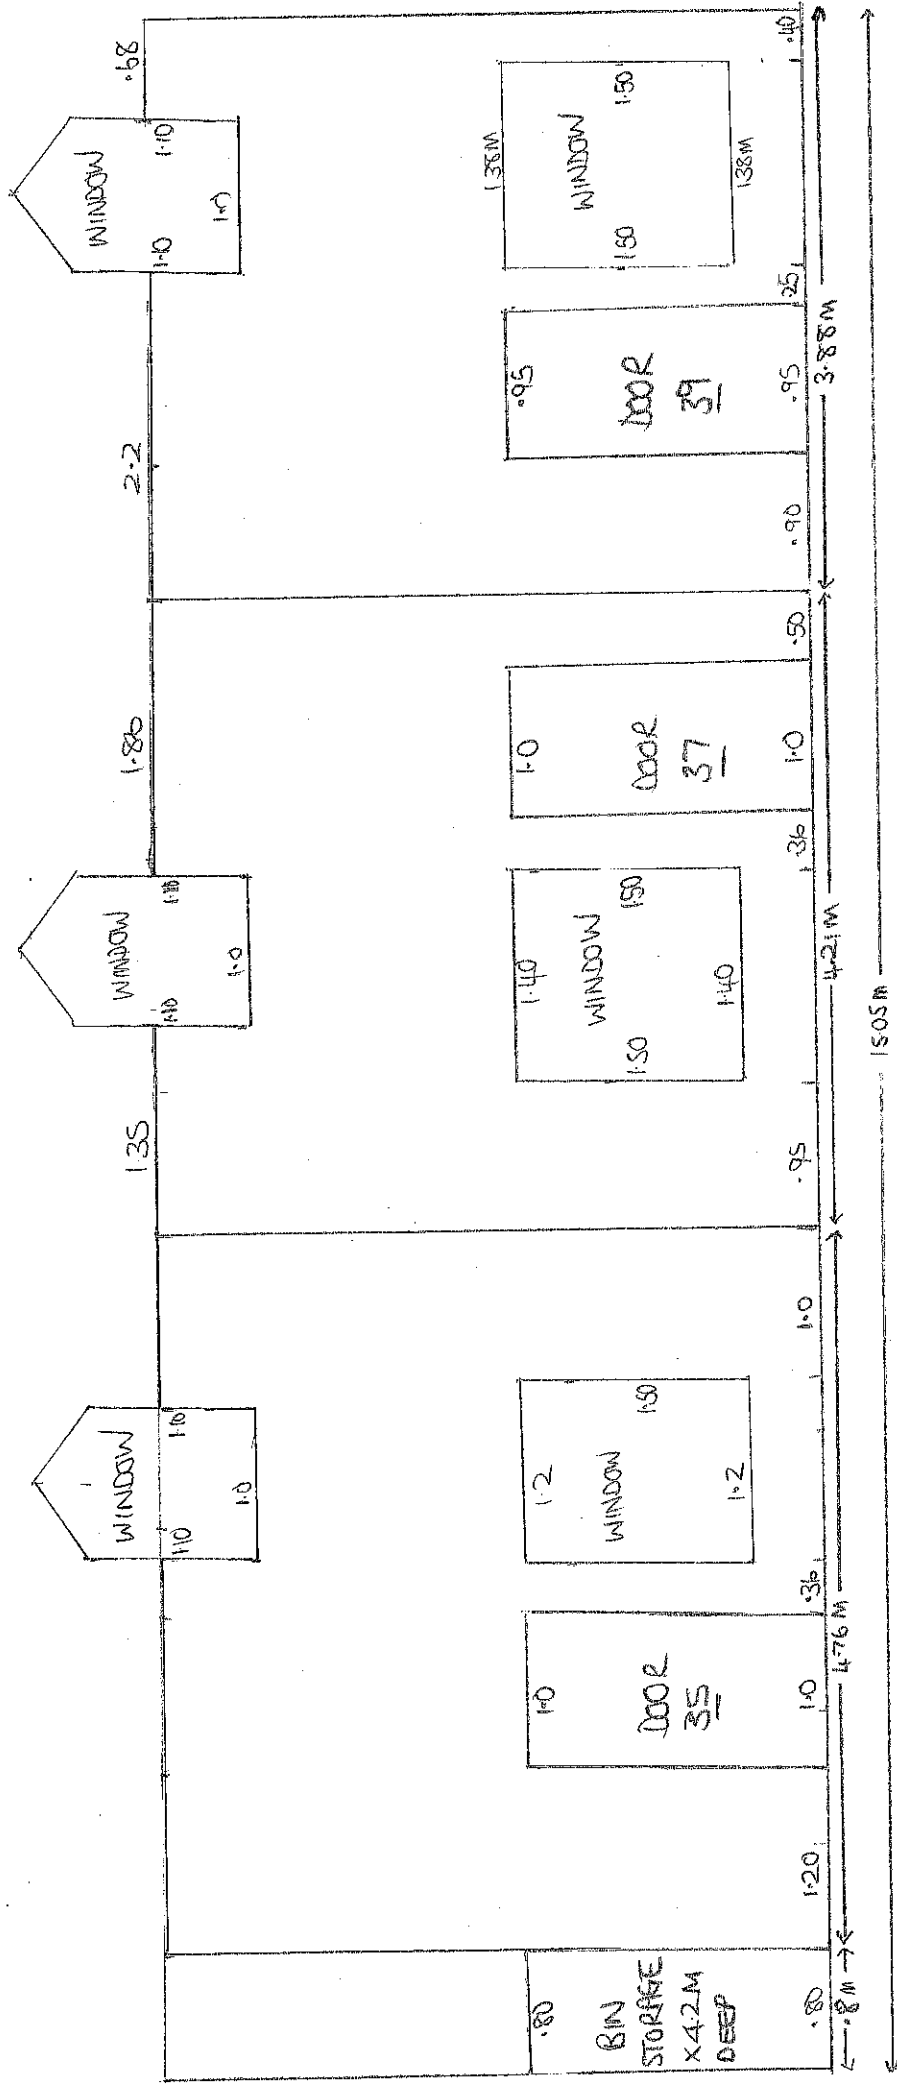

PROPOSED
35, 37, 39 BRIDGE STREET
WREXHAM
LL13 7HP

SCALE 1:150

