

Legend




Indicates 10x7m pitch for touring caravan, awning and car (Note 3m grass minimum space between pitches).

Caravan Pitch constructed by digging out ground and constructing with consolidated hardcore. Ensure pitch has a 1:100 slope towards the rear of the pitch.



Indicates new 5m wide roadway constructed with consolidated hardcore

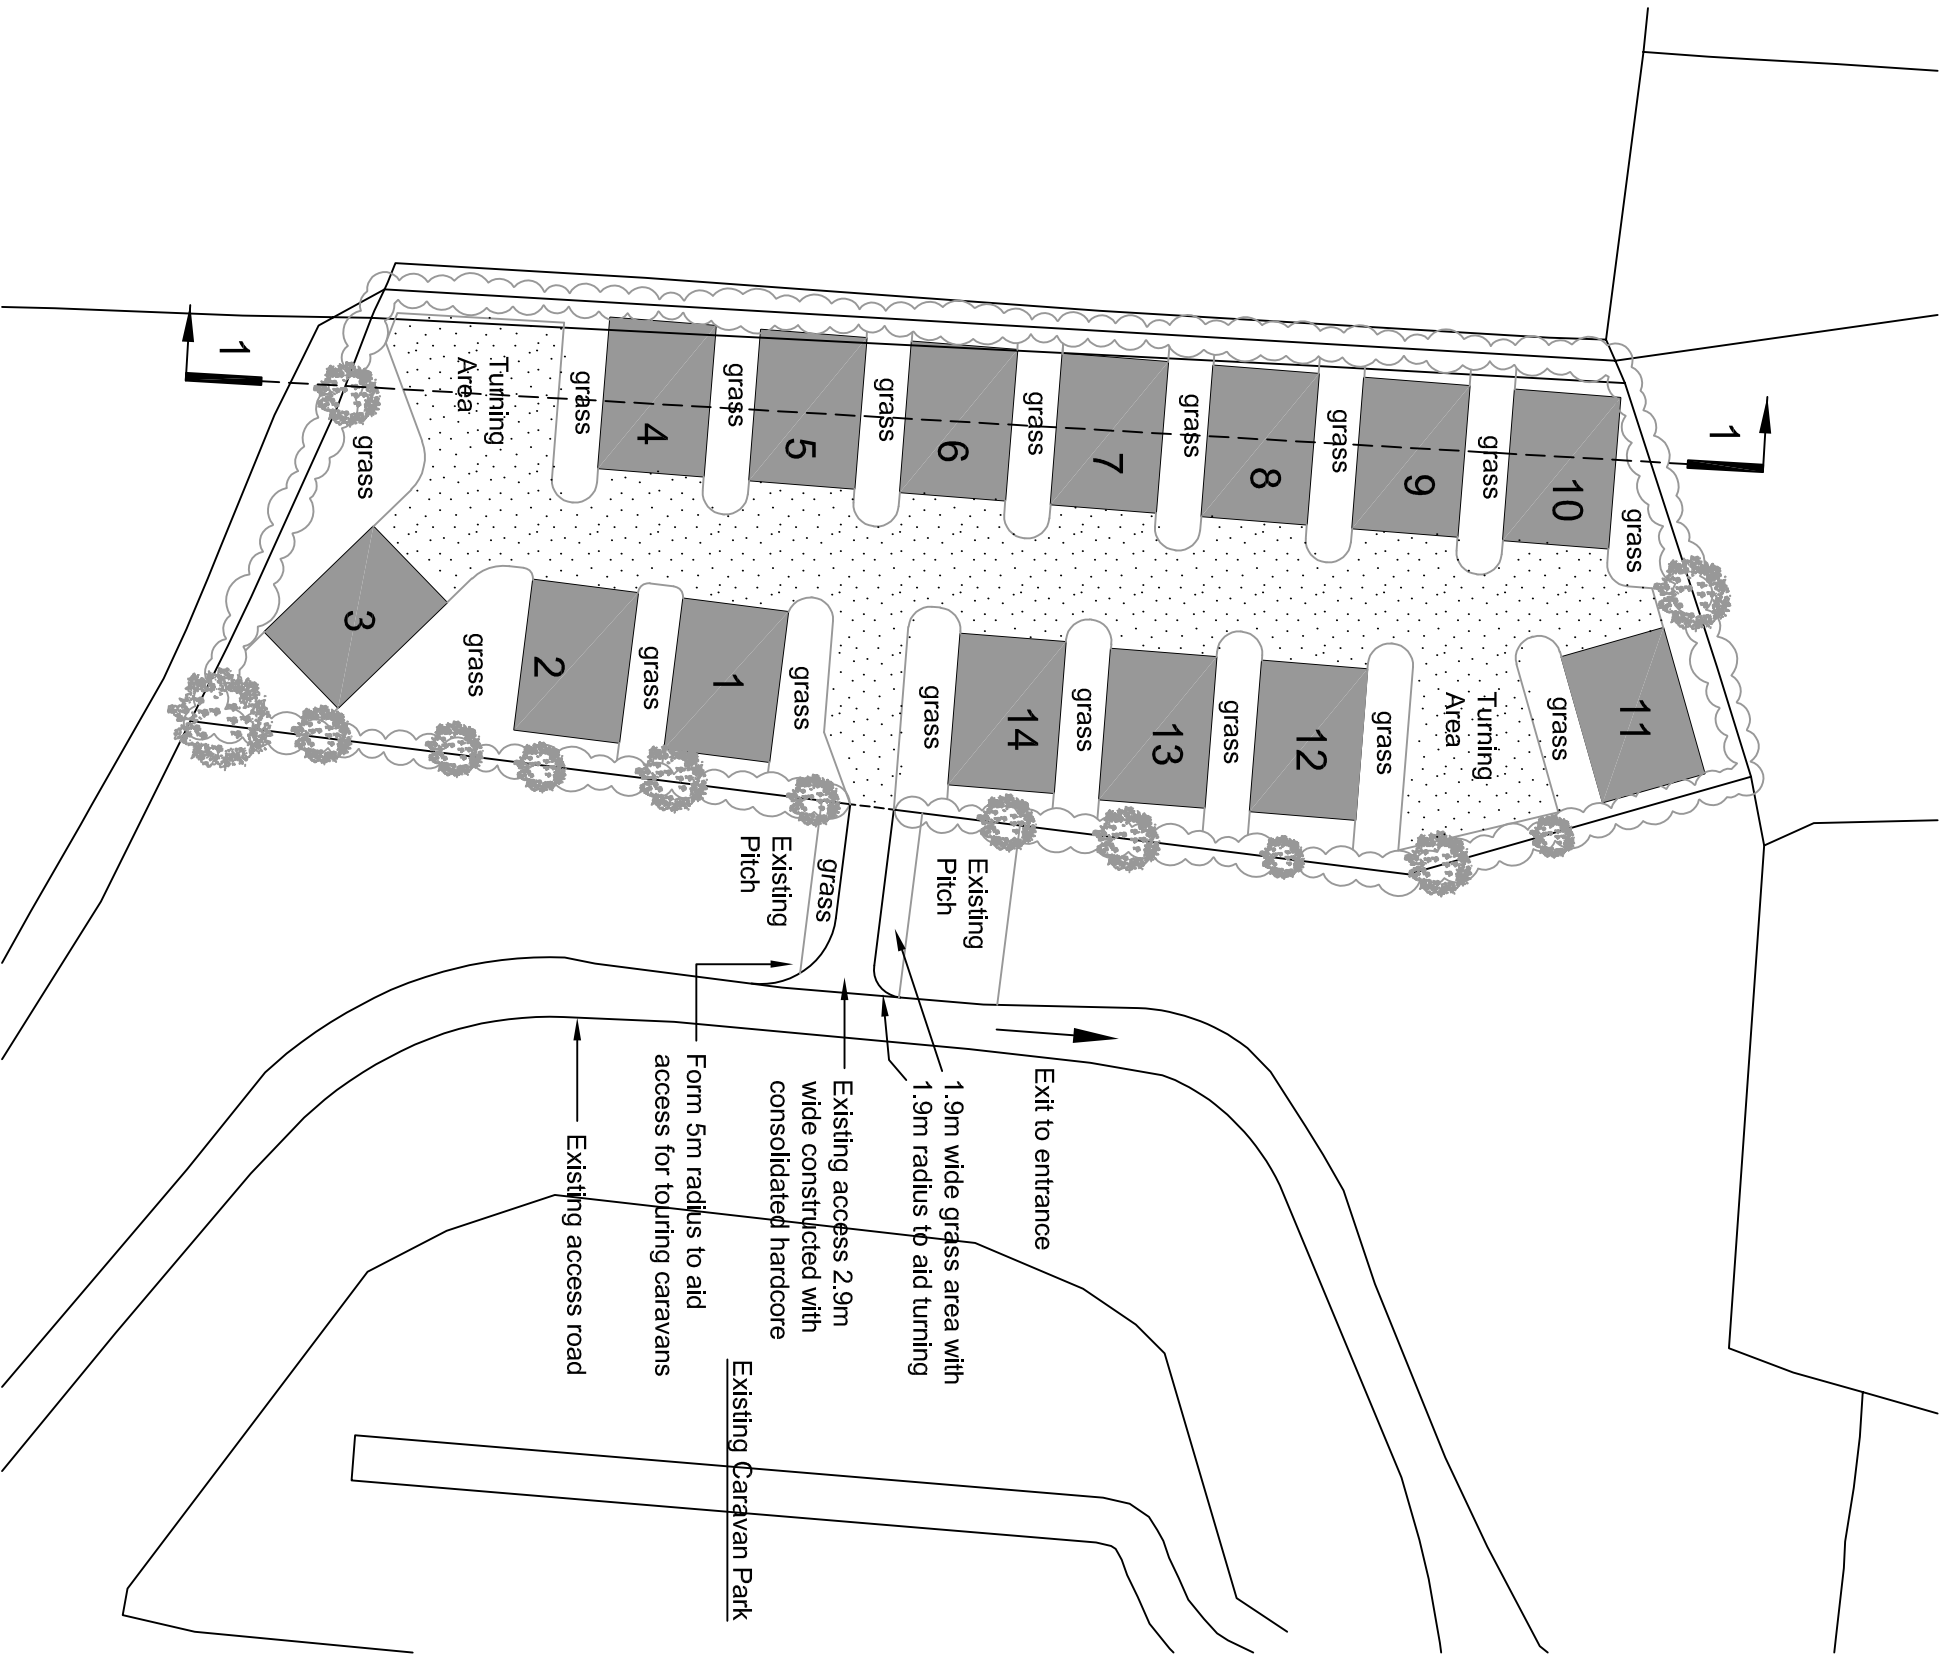

AMENDMENTS		
NO	Date	By

Do not scale this drawing
Site dimensions to be checked
This drawing is copyright

JOB

PROPOSED TOURING
CARAVAN PARK

Title CLAYS CARAVAN PARK
 BRYN ESTYN ROAD
 WREXHAM

REF.	DRAWING	PP
K.2/19	01	
PROPOSED TOURING CARAVAN PITCH LAYOUT		

SCALE 1:500 @ A3

DRAWN	GLA	DATE
		08/2019

GERAIN T LEWIS
ASSOCIATES

ARCHITECTURAL DESIGNERS,
PLANNING CONSULTANTS
BUILDING SURVEYORS & PROJECT MANAGERS

BRYN RHEDYN . LLANELLYD
DOLGELLAU . GWYNEDD . LL40 2SU
TELEPHONE : 01341 422370