


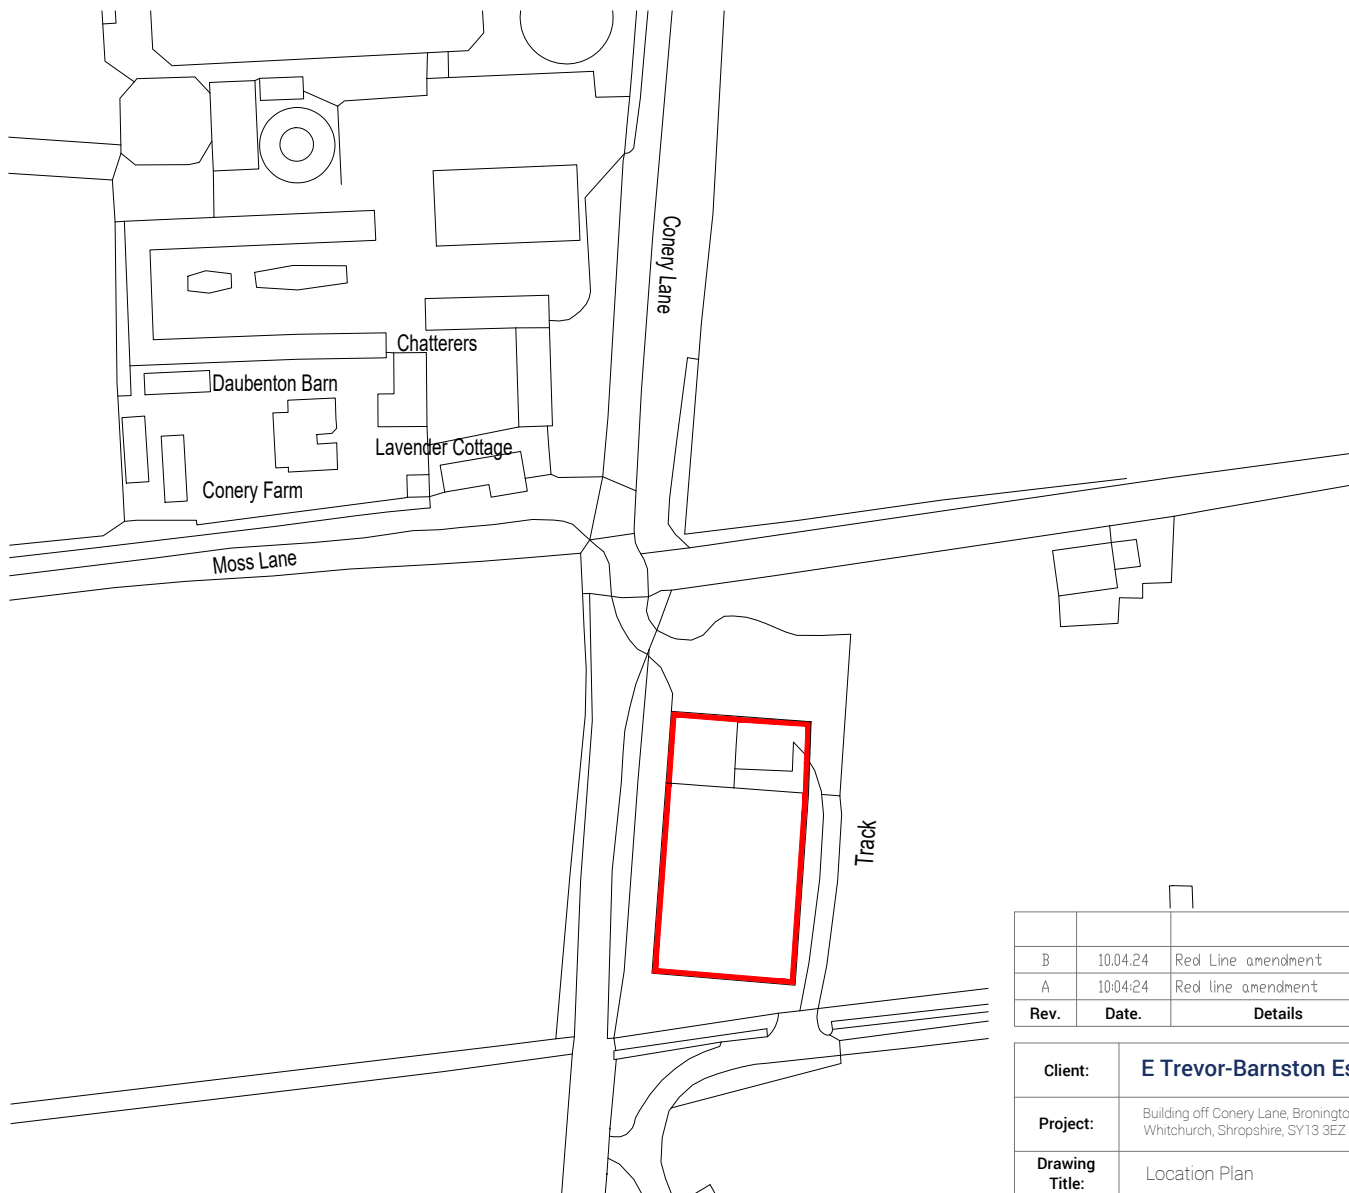

Rev.	Date.	Details
B	10.04.24	Red Line amendment
A	10.04.24	Red line amendment

Client:	E Trevor-Barnston Esq
Project:	Building off Conery Lane, Bronington, Whitchurch, Shropshire, SY13 3EZ
Drawing Title:	Location Plan



**FISHER
GERMAN**

Fisher German LLP. The Estates Office
Norman Court, Ashby de la Zouch
Leicestershire. LE65 2UZ
Tel: 01530 412821
E-mail: ashby@fishergerman.co.uk

Scale Bar	1:1250	North	
------------------	--------	--------------	---



First Issued:	03.04.2024	Revision Checked	10.04.2024
Drawn:	KT	Checked	AB
Project Ref :	142247	Paper Size:	A4
Drawing Ref:	LP01	Rev:	B

THIS DRAWING IS PROTECTED BY COPYRIGHT. IT MAY NOT BE REPRODUCED IN ANY FORM OR BY ANY MEANS FOR ANY PURPOSE WITHOUT WRITTEN PERMISSION OF FISHER GERMAN LLP CHARTERED SURVEYORS.
FISHER GERMAN LLP IS A LIMITED LIABILITY PARTNERSHIP. REGISTERED IN ENGLAND AND WALES. REGISTERED NUMBER: OC317554. REPRODUCED USING ORDNANCE SURVEY DATA. CROWN COPYRIGHT. ALL RIGHTS RESERVED. LICENCE NUMBER: 100005237

Existing : Location Plan scale 1:1250