


FOR COMMENT

- Notes:
- 1. Do not scale from this drawing.
 - 2. All dimensions are in millimetres unless otherwise shown.

Rev	Date	Description	Sig	Check
A	08/12/2023	Outline Design	DA	

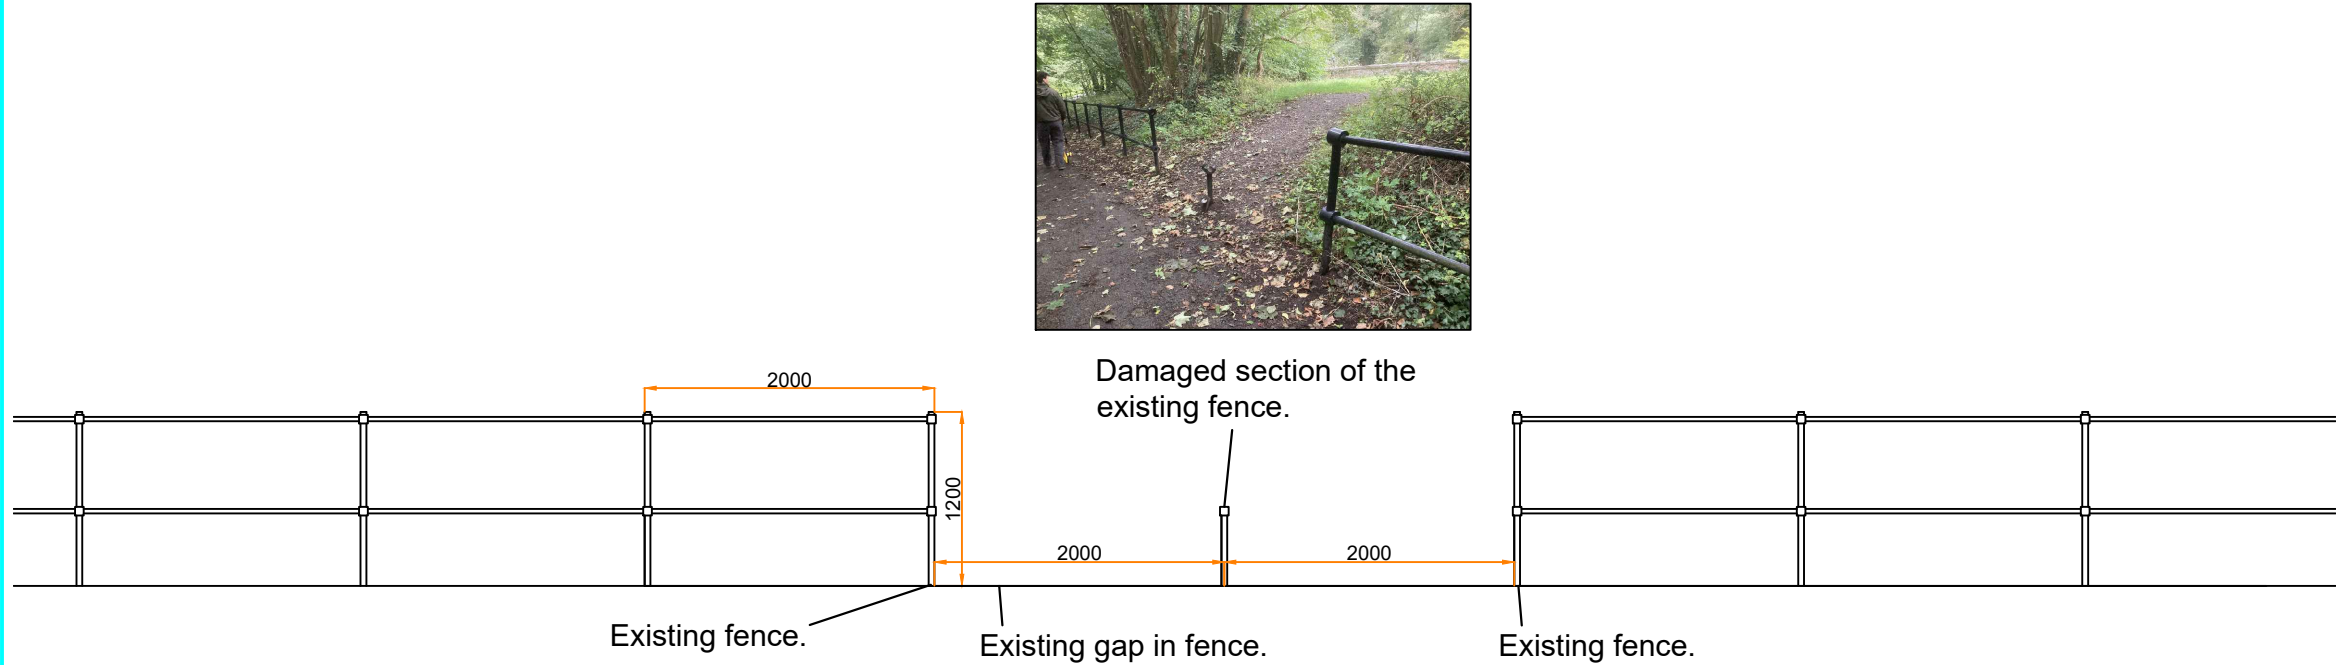

Project: Chirk Railings	
Drawing Title: Shropshire Union Canal Chrik Exsisting Gap in Fence Section Detail	
Original Size:	Project Number: P12222
Drawn By: DA	Checked By:
Drg Scale (A3) 1:50	Date: 08/12/23
Status:	Rev. P01
Drg. No. P12222-CRT-LA-059-004-DR-C-0008	