



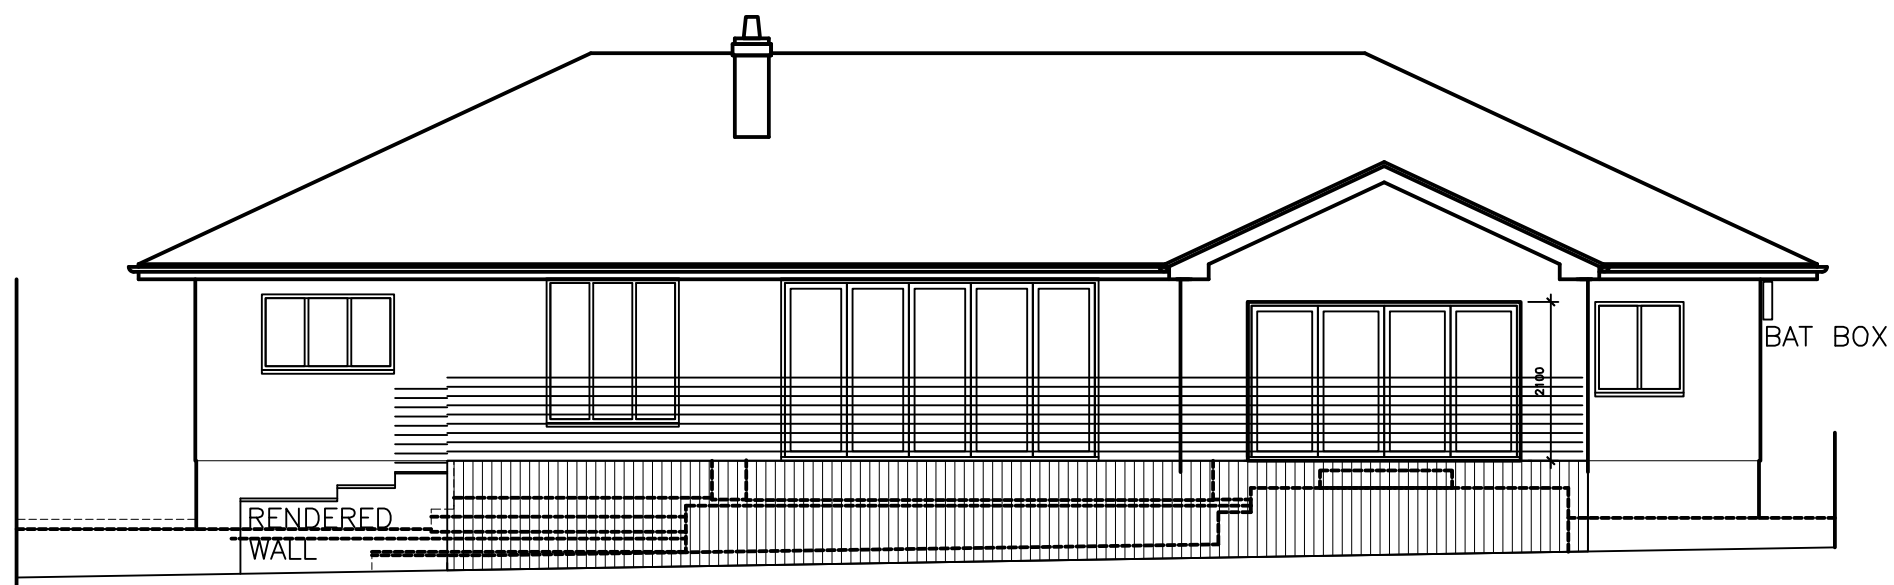



ELEVATION 1

PREVIOUS RAISED PAVINGS AND
WALLS SHOWN IN BROKEN LINE

TIMBER BOARD CLADDING

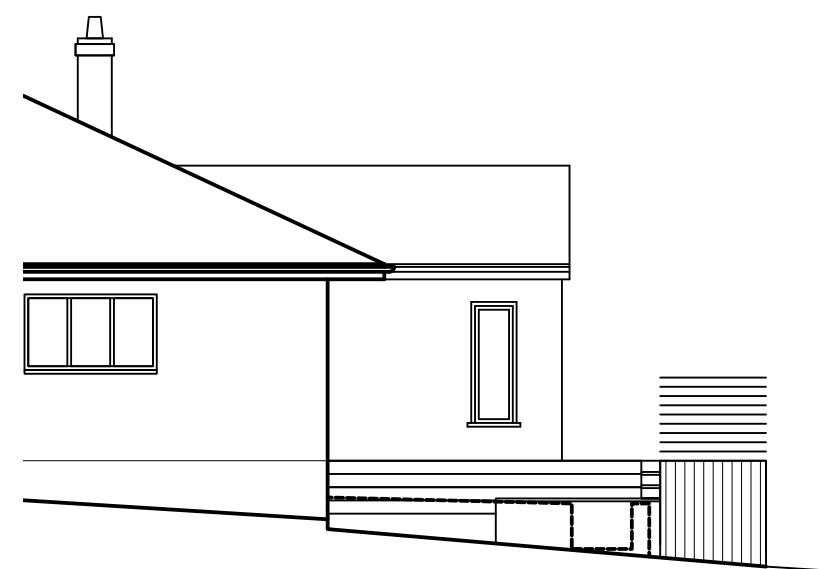

ELEVATION 2

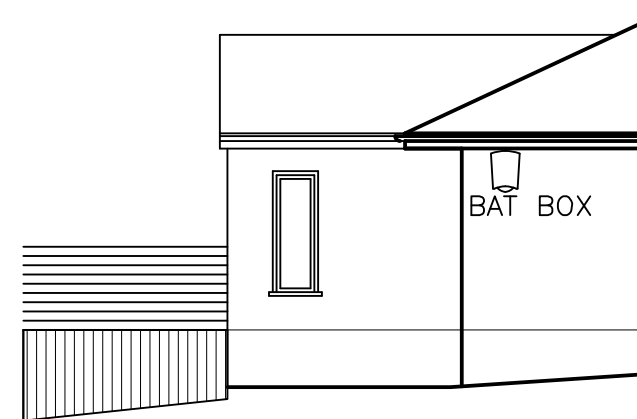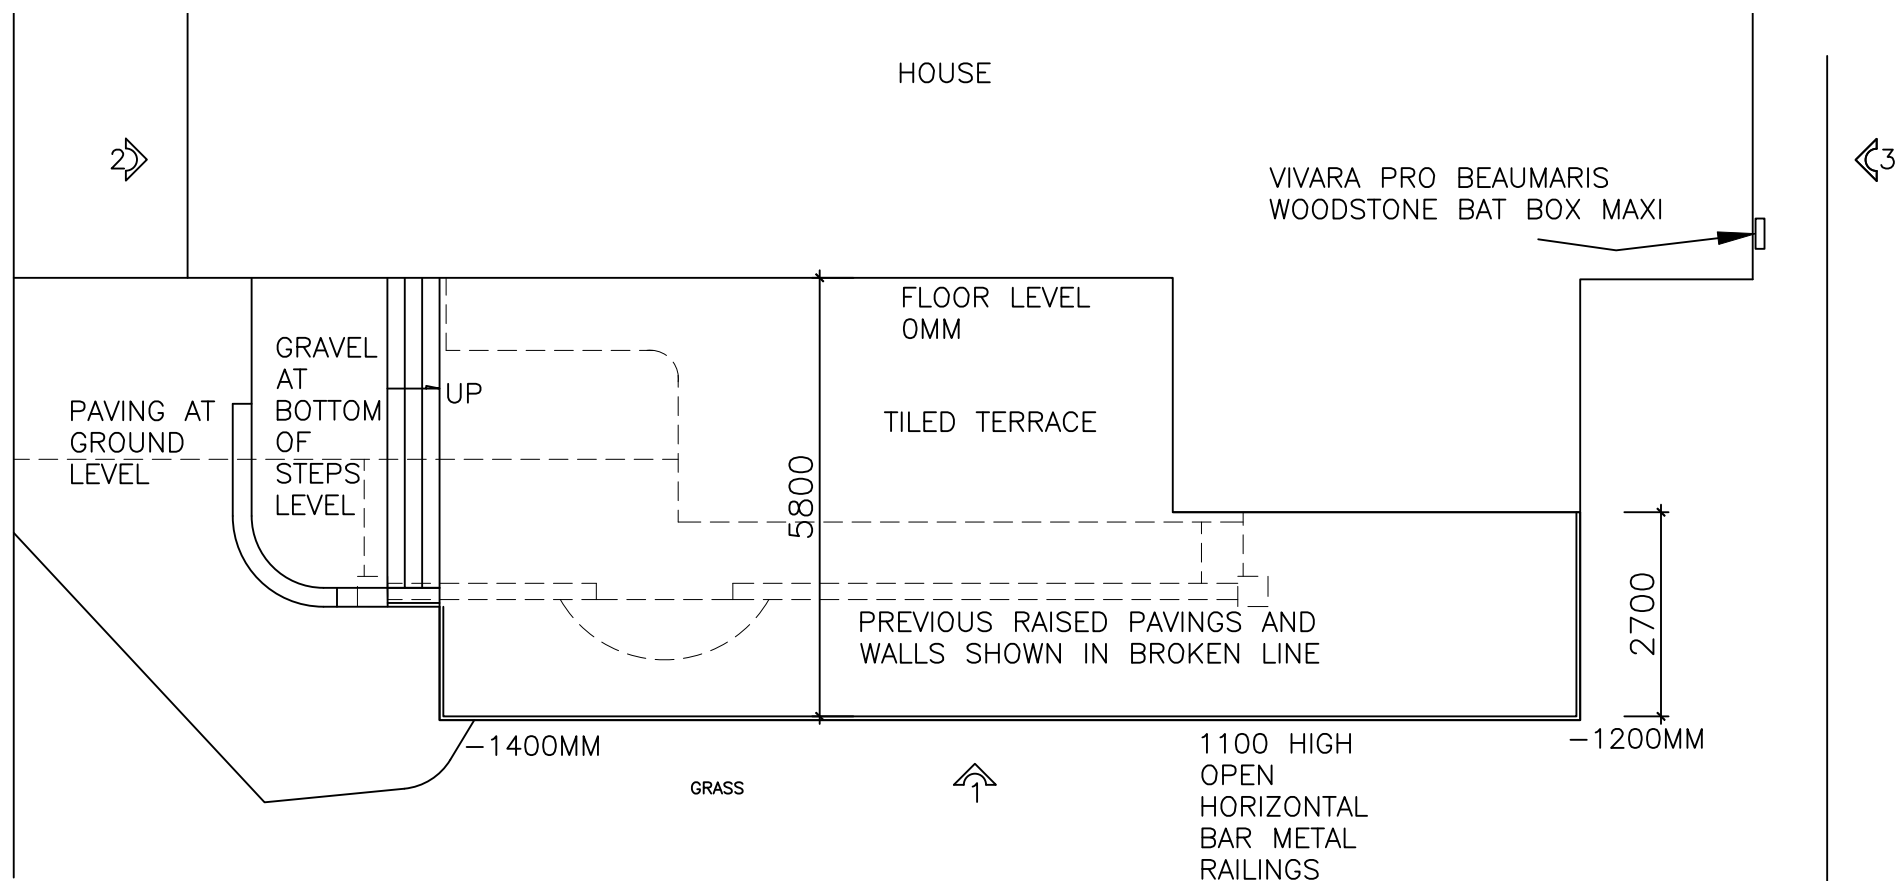

ELEVATION 3

A - JAN 24 - BAT BOX ADDED



Client GSD				
Job ROFT, CARTHAGENA LANE, GRESFORD, LL138UT				
Title REAR TERRACE				
Date NOV '13	Scales 1:500A1	Drawn A	No CAR/TER/01	Rev